


LOCATION PLAN

Scale 1:1250 @ A4

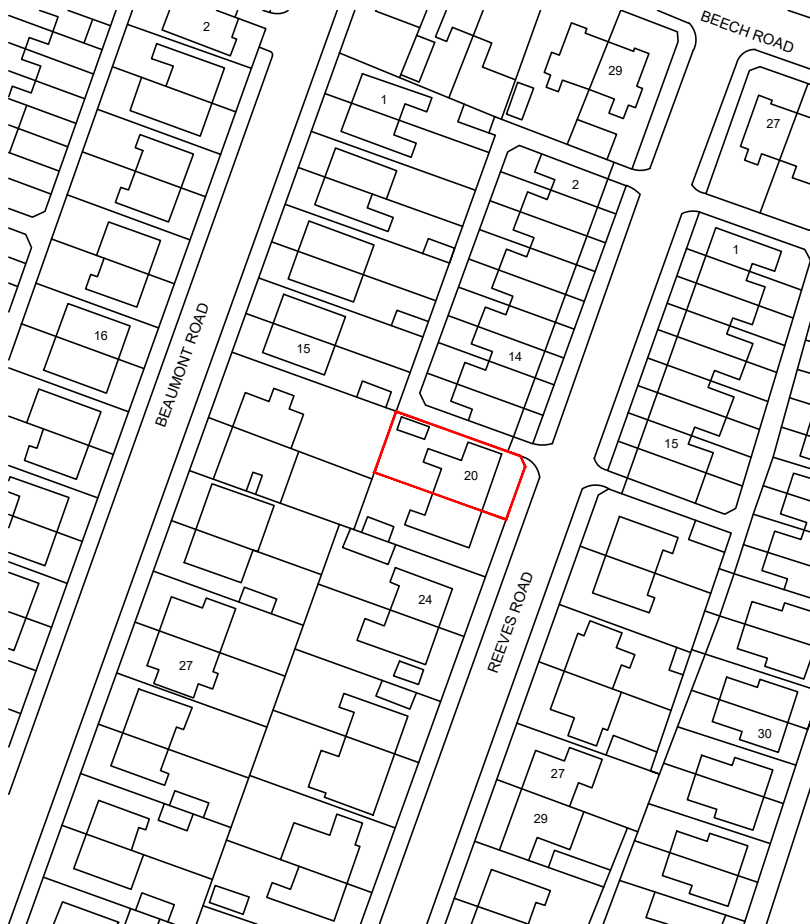

0 25 50 100

SCALE BAR 1:1250

PLANNING APPLICATION

REV	DATE	BY	DETAILS OF REVISION
-----	------	----	---------------------

ARCHITECT / CLIENT
JOHN GAGON

PROJECT
**20 REEVES ROAD
CHORLTON-CUM-HARDY
MANCHESTER, M21 8BT**

TITLE
**PROPOSED DOUBLE STOREY SIDE EXTENSION,
SINGLE STOREY REAR EXTENSION
AND REAR DORMER EXTENSION.
LOCATION PLAN**

PROJECT NO.	DRAWING NO.	REVISION	DRAWN BY	DATE	SCALE
HC-26066	(60)-01	-	CR	28.01.26	1:1250@A4

HEALEY CONSULTING
Brunel House
63 Dale Street
Milnrow
Rochdale
OL16 3NJ

Tel: 01706 343961
Fax: 01706 343981
email: office@healeyconsulting.co.uk
copyright: Healey Consulting

