




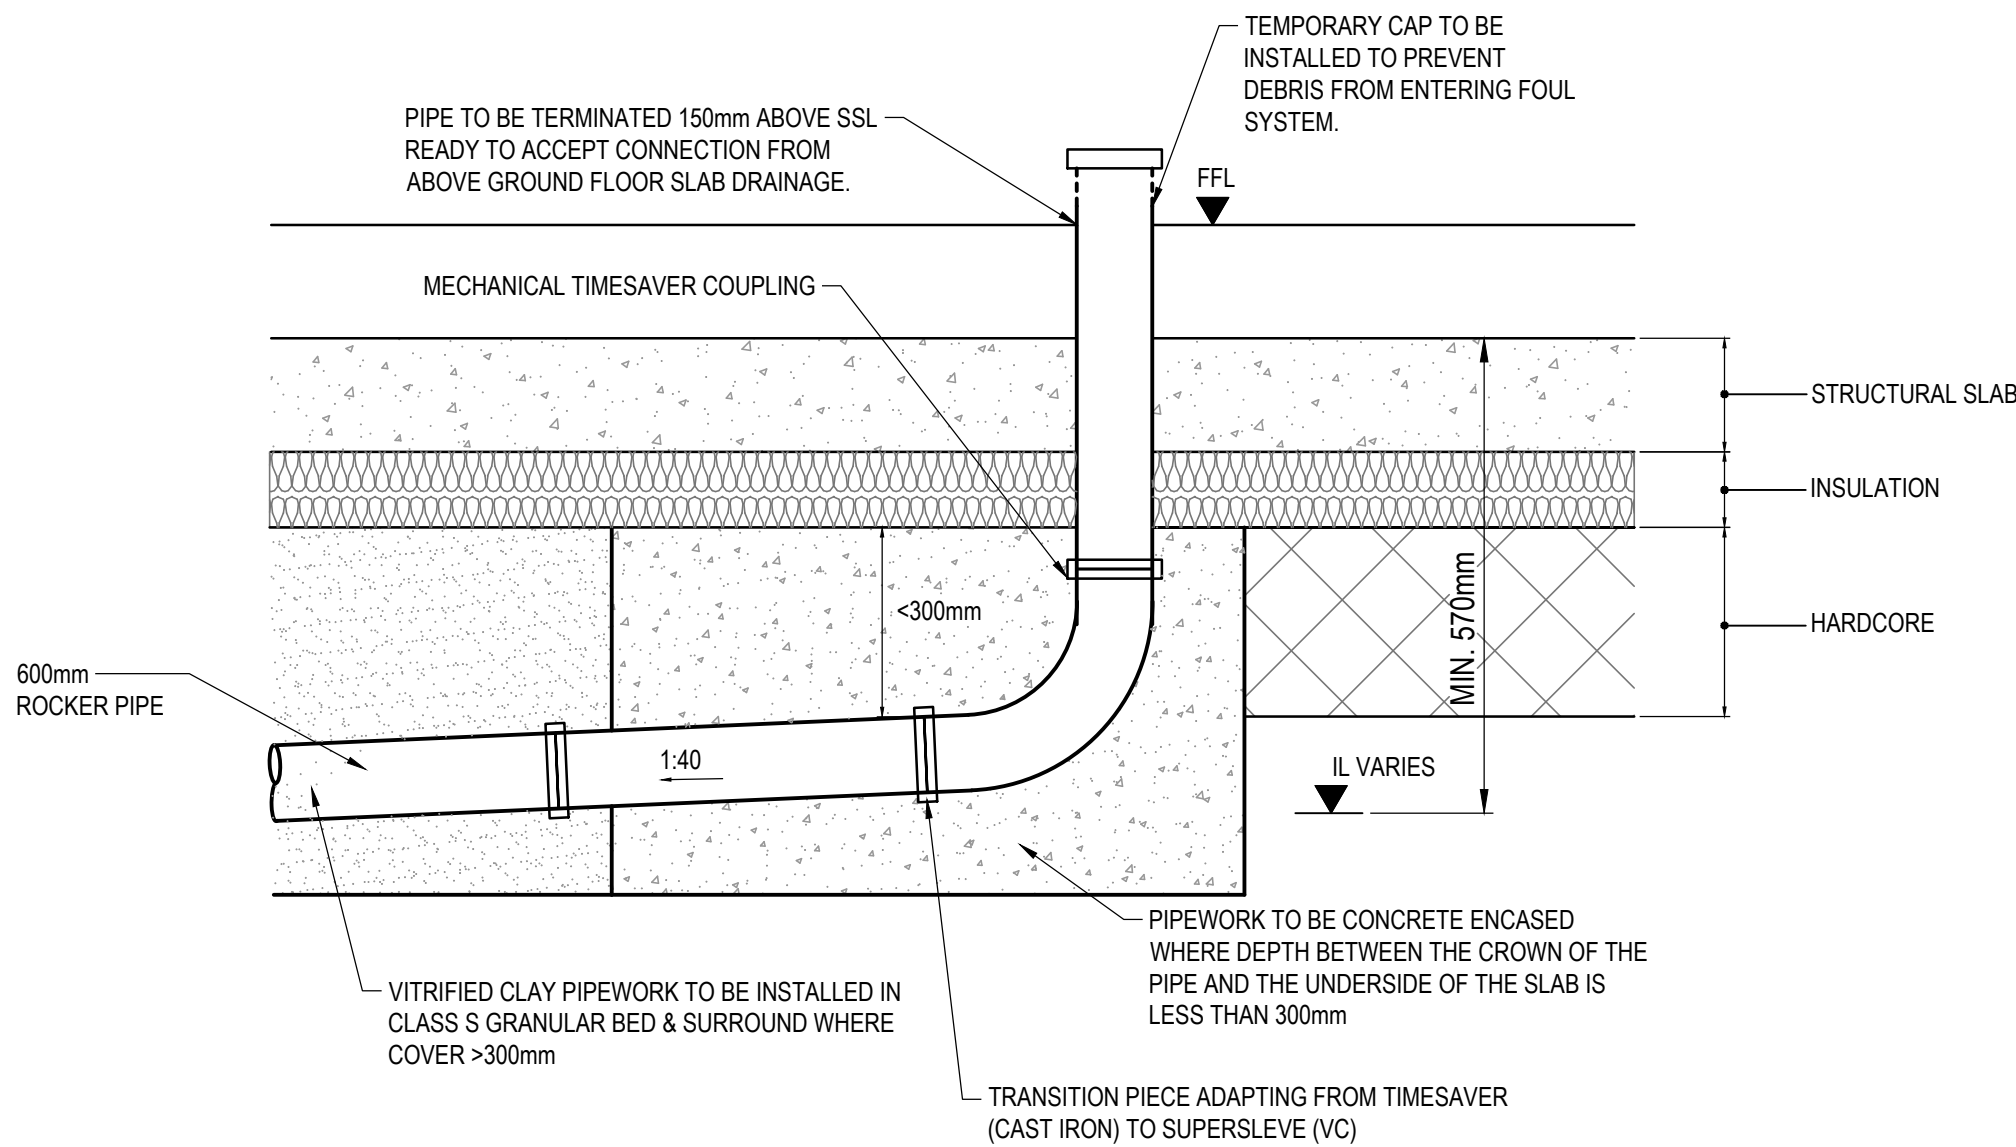


TYPICAL FOUL DRAIN POINT
NOT TO SCALE

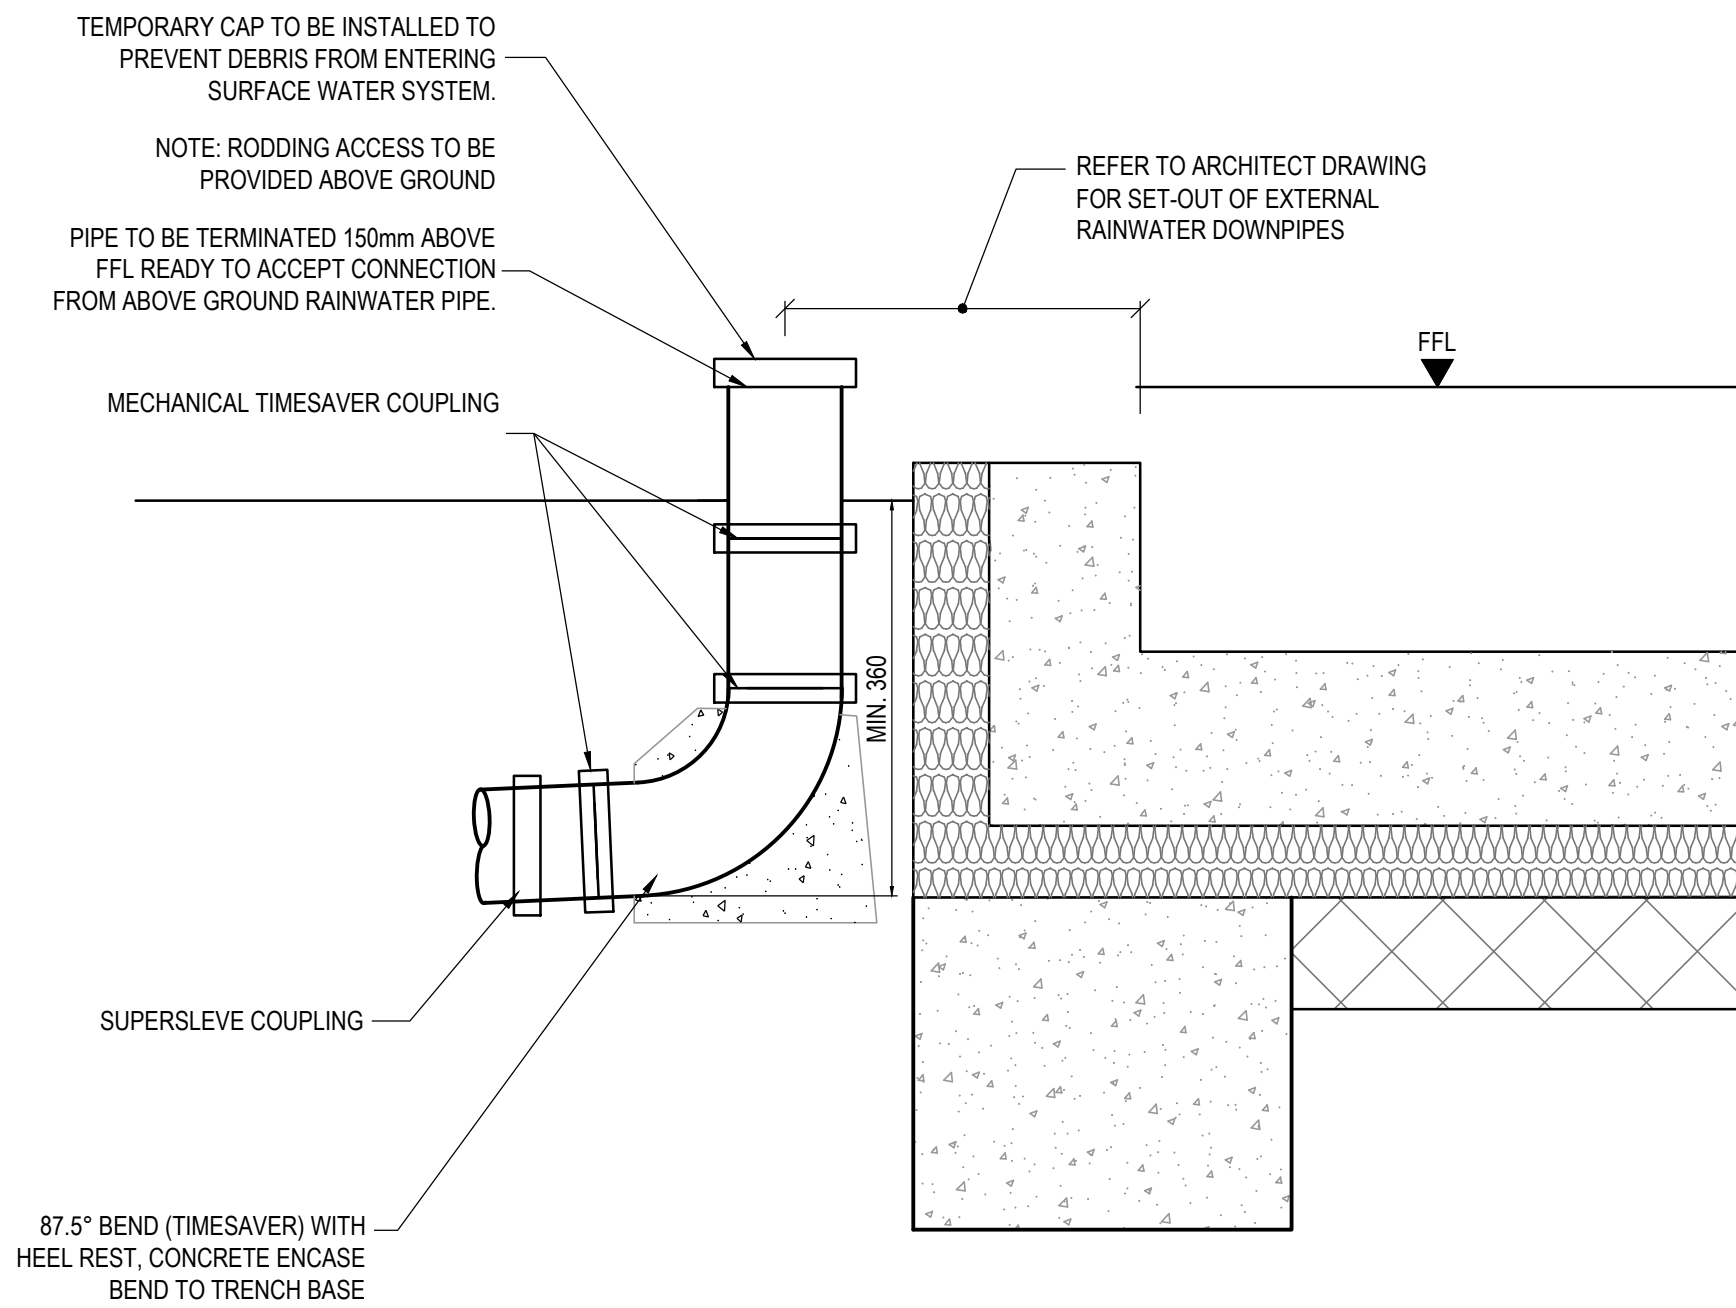


EXTERNAL RAINWATER PIPE (RWP) DETAIL
NOT TO SCALE

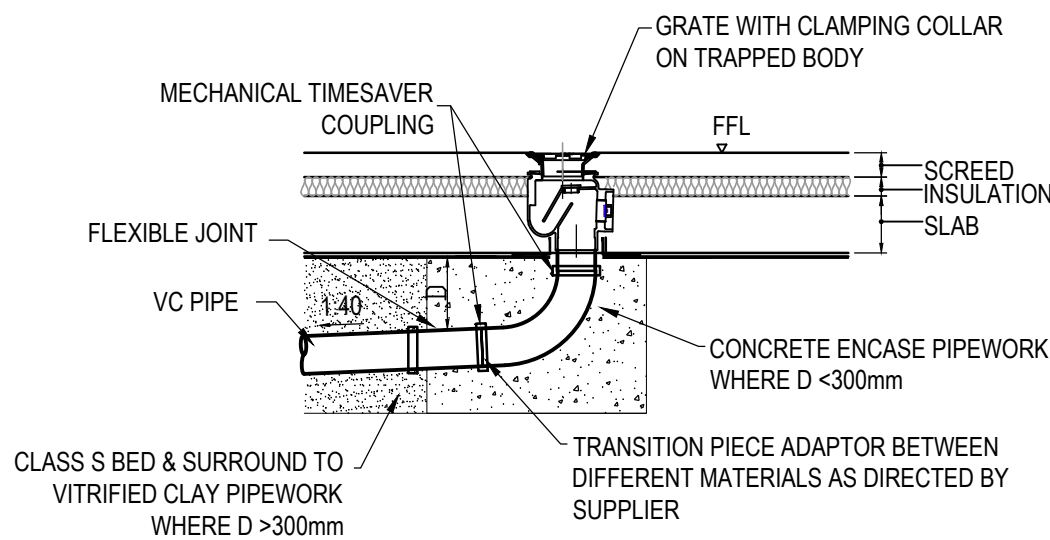

INTERNAL FLOOR GULLY DETAIL

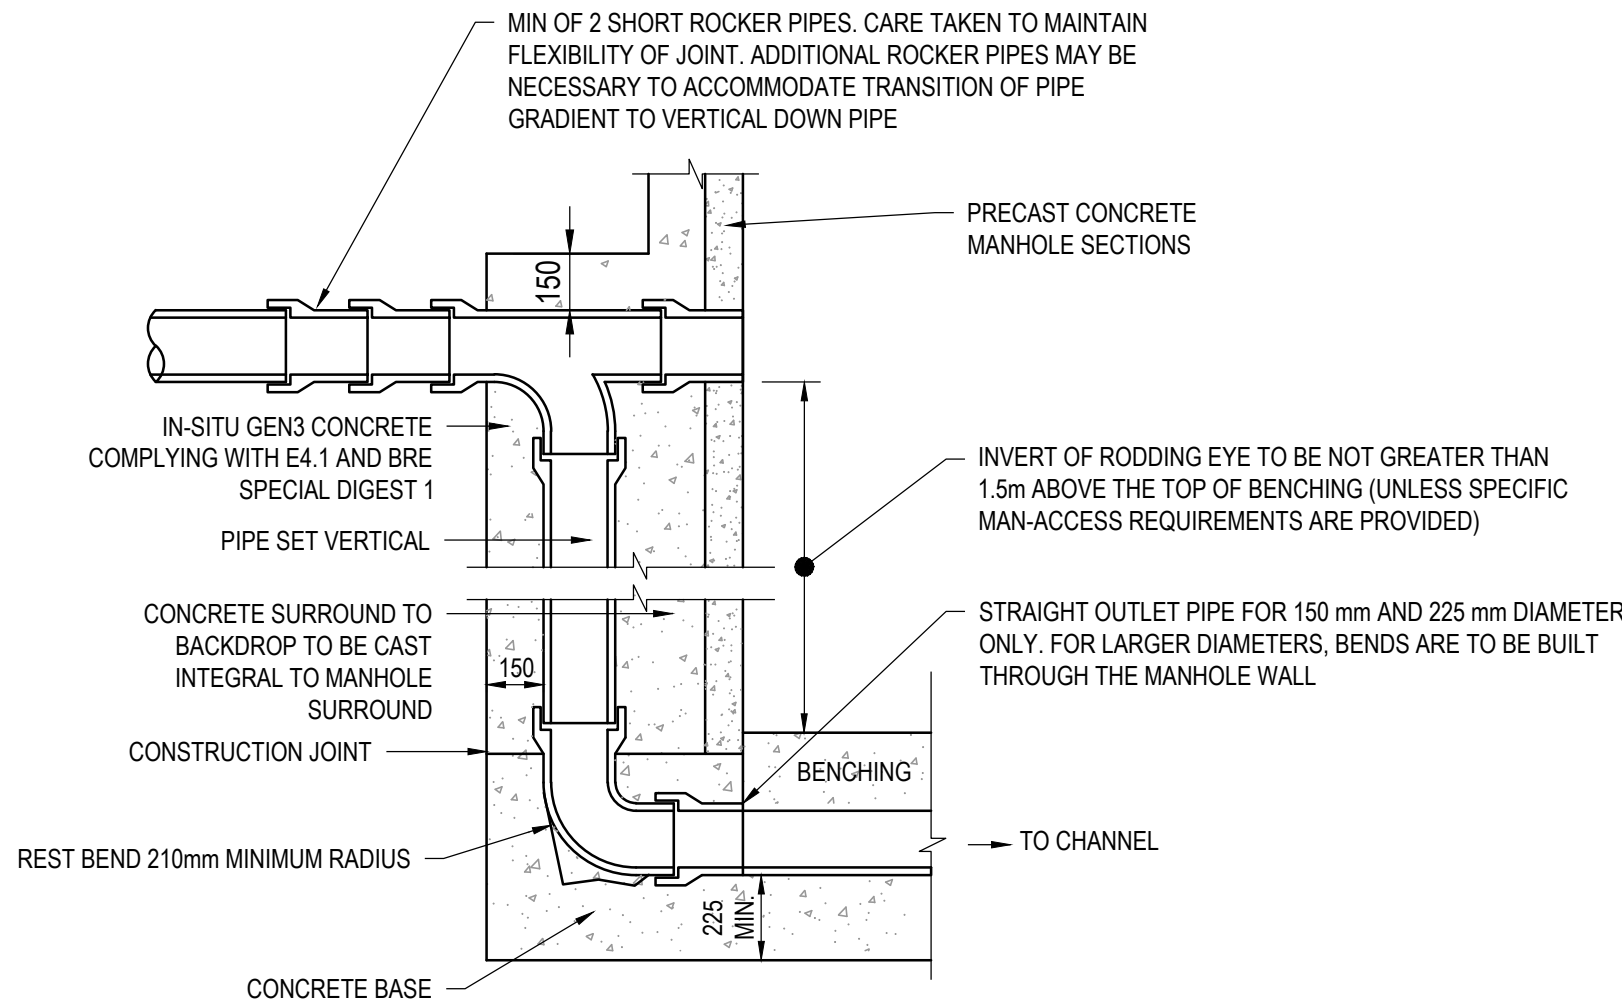

BACKDROP DETAIL

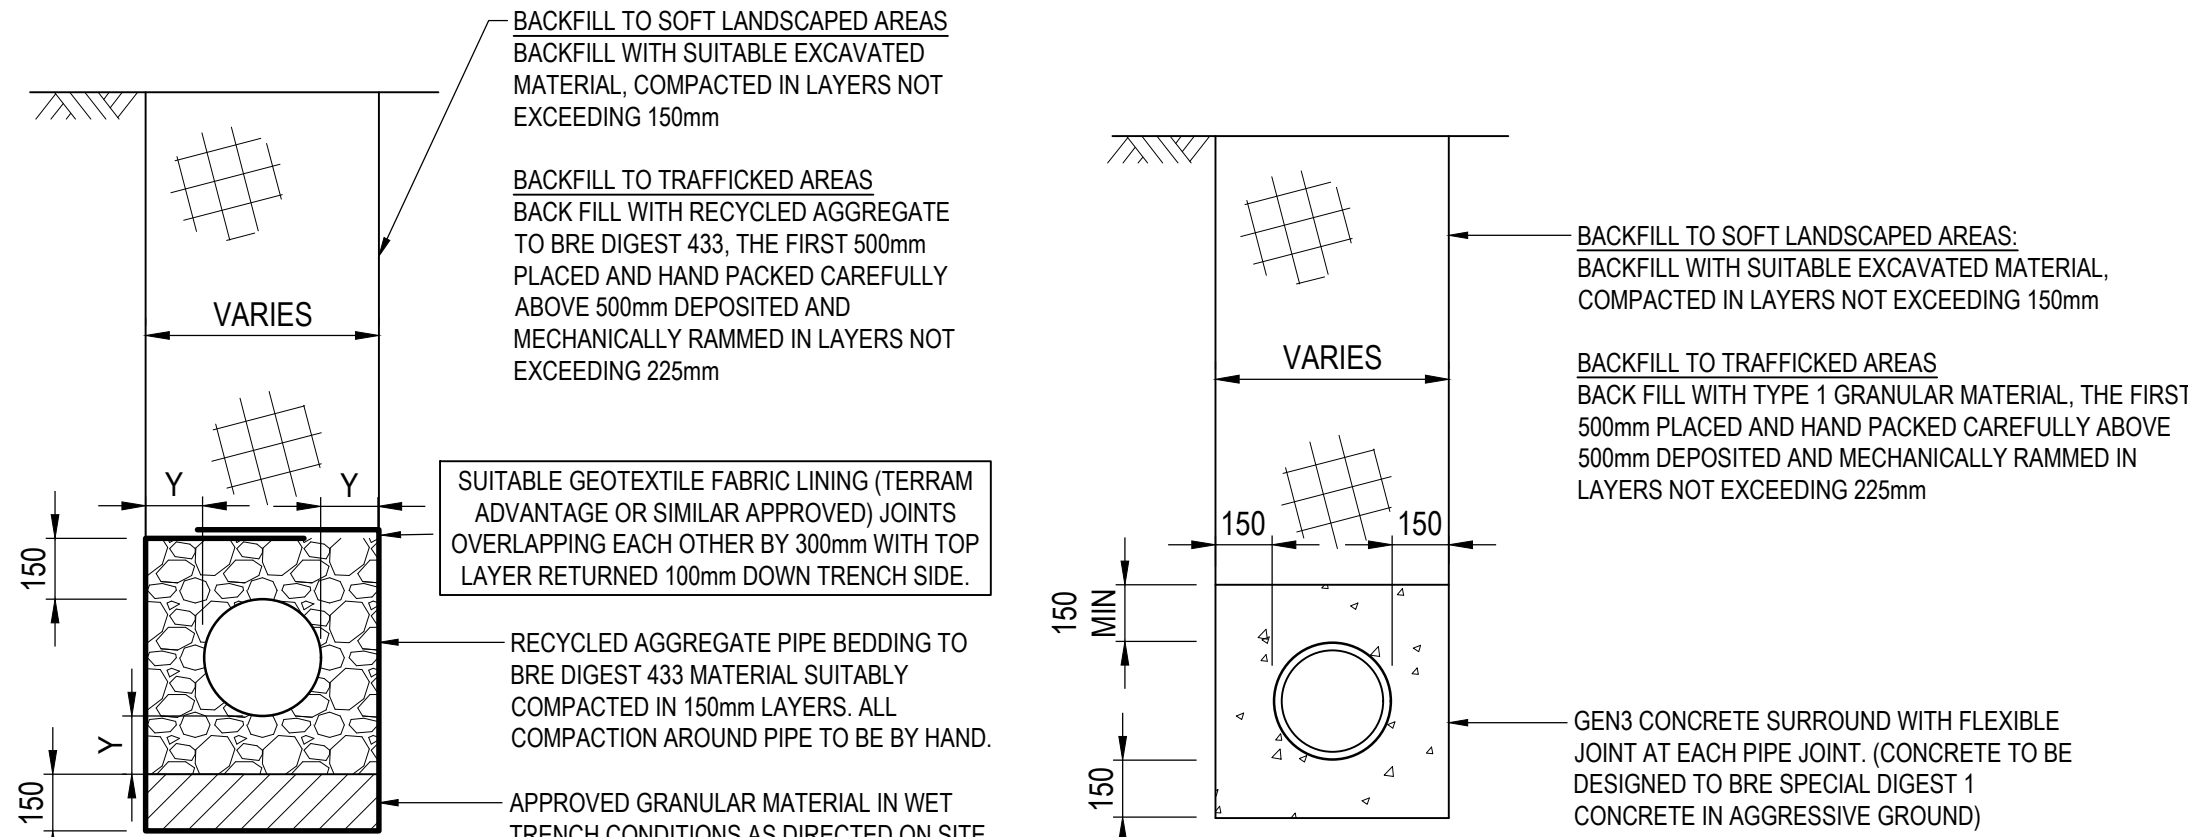

GRANULAR (CLASS S)

CONCRETE (CLASS Z)

>1200mm DEPTH TO SOFFIT IN ROADS AND PAVEMENTS

DIMENSION 'Y' TO BE 150mm MIN. UNLESS OTHERWISE SPECIFIED OR DIRECTED BY THE ENGINEER


FOR ADOPTABLE SEWER, GRANULAR SURROUND MIN. THICKNESS OF 300 ABOVE CROWN OF PIPES.

FOR BEDDING DETAILS AND SPECIFICATIONS FOR PLASTIC PIPES AND PRODUCTS REFER TO MANUFACTURER REQUIREMENTS MAKING CONSIDERING FOR:

- LOADING
- LOCATION
- GROUND CONDITIONS
- TYPES OF LIQUIDS BEING CONVEYED (CHEMICALS AND TEMPERATURE)
- ANY OTHER SITE SPECIFIC REQUIREMENTS

<1200mm DEPTH TO SOFFIT IN ROADS AND PAVEMENTS

ALL JOINTS IN CLASS Z BEDDING SHOULD BE SURROUNDED BY COMPRESSIBLE FILLER BOARD (THICKNESS 18mm) TO ENSURE THE PIPE REMAINS FLEXIBLE.

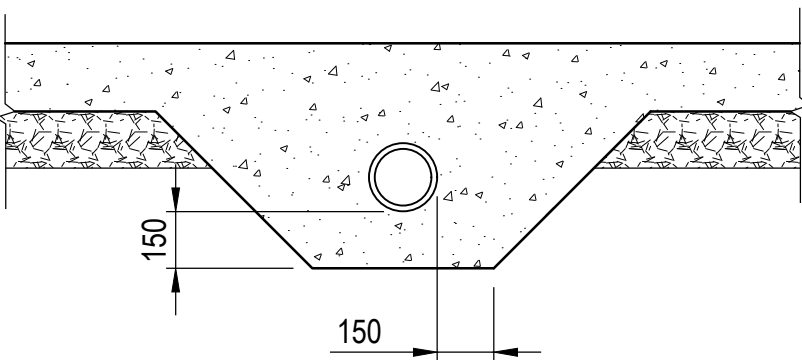

PIPE CAST INTO SLAB (CLASS Y)
(FOR PIPES WHERE THE SOFFIT IS LESS THAN 150mm BELOW UNDERSIDE OF SLAB)

© Buro Happold Limited or its group companies.
All Rights reserved. Buro Happold and its group companies assert (unless otherwise agreed in writing) their rights under s.17 to 18 of the Copyright, Designs and Patents Act 1988.

DO NOT SCALE THIS DRAWING.

HEALTH AND SAFETY INFORMATION

IN ADDITION TO THE HAZARD RISKS NORMALLY ASSOCIATED WITH THE TYPES OF WORK DETAILED ON THIS DRAWING, NOTE THE FOLLOWING

CONSTRUCTION

- WORKS WITHIN POTENTIAL CONFINED SPACE CONDITIONS
- WORKS IN PROXIMITY TO LIVE SERVICES
- WORKS INTERFACE WITH THE PUBLIC ON MILLER STREET

MAINTENANCE/CLEANING/OPERATION

- WORKS WITHIN POTENTIAL CONFINED SPACE CONDITIONS
- WORKS IN PROXIMITY TO LIVE SERVICES
- WORKS INTERFACE WITH THE PUBLIC ON MILLER STREET

DECOMMISSIONING/DEMOLITION

- WORKS WITHIN POTENTIAL CONFINED SPACE CONDITIONS
- WORKS IN PROXIMITY TO LIVE SERVICES
- WORKS INTERFACE WITH THE PUBLIC ON MILLER STREET

NOTES:

1. ALL DIMENSIONS ARE IN METRES UNLESS STATED OTHERWISE.
2. THIS DRAWING IS TO BE READ IN CONJUNCTION WITH ALL OTHER RELEVANT DRAWINGS, DETAILS AND SPECIFICATIONS.
3. ALL DRAINAGE SHALL BE CONSTRUCTED IN ACCORDANCE WITH BS EN 752 DRAINS AND SEWERS OUTSIDE BUILDINGS, THE CURRENT LOCAL BUILDING REGULATIONS AND TO THE SATISFACTION OF THE WATER AUTHORITY / BUILDING CONTROL OR SPECIFIC REQUIREMENTS OF THE CLIENT IF APPLICABLE.
4. BURIED CONCRETE, INCLUDING PRECAST CONCRETE TO BE DESIGNED TO BRE DIGEST 1, CONCRETE IN AGGRESSIVE GROUND. SULPHATE RESISTING CEMENT SHALL BE USED UNLESS AN ALTERNATIVE IS AGREED WITH THE SUPERVISING OFFICER/ENGINEER.
5. FOR DESIGNED, DESIGNATED OR STANDARDISED PRESCRIBED CONCRETE REFER TO BS EN 206-1 AND BS 8500. THEY SHALL HAVE A 20mm NOMINAL MAXIMUM SIZE OF AGGREGATE, AND A SLUMP CLASS S2 FOR TARGET 70mm AND NO ADMIXTURES.
6. ALL PIPES SHALL BE LAID SOFFIT TO SOFFIT UNLESS STATED OTHERWISE ON THE MANHOLE SCHEDULE.
7. MANHOLES & COVER SLABS TO BS EN 1917 AND BS 5911-3. PREFORMED SWEEP CHANNELS SHALL BE USED AT JUNCTIONS AND NO BRANCH SHALL ENTER AT LESS THAN 90 DEGREES FROM THE OUTGOING SEWER.
8. MANHOLE COVERS TO BE TO BS EN 124.
9. ALL PROPRIETARY PRODUCTS ARE TO BE INSTALLED STRICTLY IN ACCORDANCE WITH THE MANUFACTURERS REQUIREMENTS AND SPECIFICATION.

P02	ISSUED FOR STAGE 3+	25.08.2023	CR	DC	PT
P01	ISSUED FOR STAGE 3 COSTING	27.06.2023	CR	PT	PT
Rev	Description	Date	Iss'd	Rev'd	App'd

STAGE 3

Project Stage

INFORMATION

Status of Drawing

BURO HAPPOLD

3 Wellington Place
Leeds
LS1 4AP
UK

Tel: +44 (0)113 204 2200
Fax: +44 (0)870 787 4144
Email: 0052681@burohappold.com
Web: www.burohappold.com

Client **MEPC**

Architect **PLANT-IE**

Project **ANGEL SQUARE PUBLIC REALM**

Orig Title **PROPOSED DRAINAGE DETAILS SHEET 4**

Job No. **0052681** Scale **A1**

Drawn/Designed By. **CR** Checked By. **PT** Approved By. **PT**

Drawing No. **0052681-BHE-XX-XX-DR-C-3703**

Revision **P02**