


© COPYRIGHT
The copyright in this drawing is vested in Sheppard Robson and no license or assignment of any kind has been, or is, granted to any third party whether by provision of copies or originals or otherwise unless agreed in writing.

DO NOT SCALE FROM THIS DRAWING
The contractor shall check and verify all dimensions on site and report any discrepancies in writing to Sheppard Robson before proceeding work


FOR ELECTRONIC DATA ISSUE
Electronic Data / drawings are issued as "read only" and should not be interrogated for measurement. All dimensions and levels should read, only from those values stated in text on the drawing.

41 Series
Metalworks

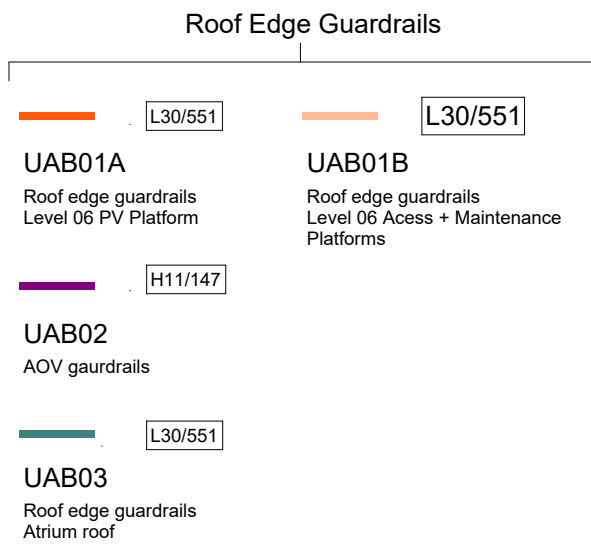

REV.	DATE	AMENDMENT
P01	03.02.2026	Planning Issue: Condition 65

KEYPLAN

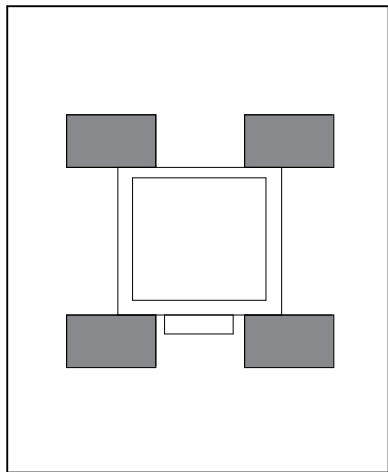

Morgan Sindall

MORGAN
SINDALL

SHEPPARD ROBSON

77 Parkway Camden Town London NW1 7PU
T: +44 (0)20 7504 1700 E: enquiries@sheppardrobson.com


PROJECT
Plus Ultra Manchester

SCALE@A1	DATE	ORIGINATOR	CHECKED	AUTHORISED
As indicated	03.02.2026	KF	JW	JW


Scope Plan - Roof Edge Guardrail
Utility Balustrade 03
Level 06 - 08

Stage 5

STATUS	PURPOSE FOR ISSUE	SR NO.
S2	For Planning	10265
DRAWING NO.	REV.	
UBS - SRA - XX-XX - D - A - 764003	P01	

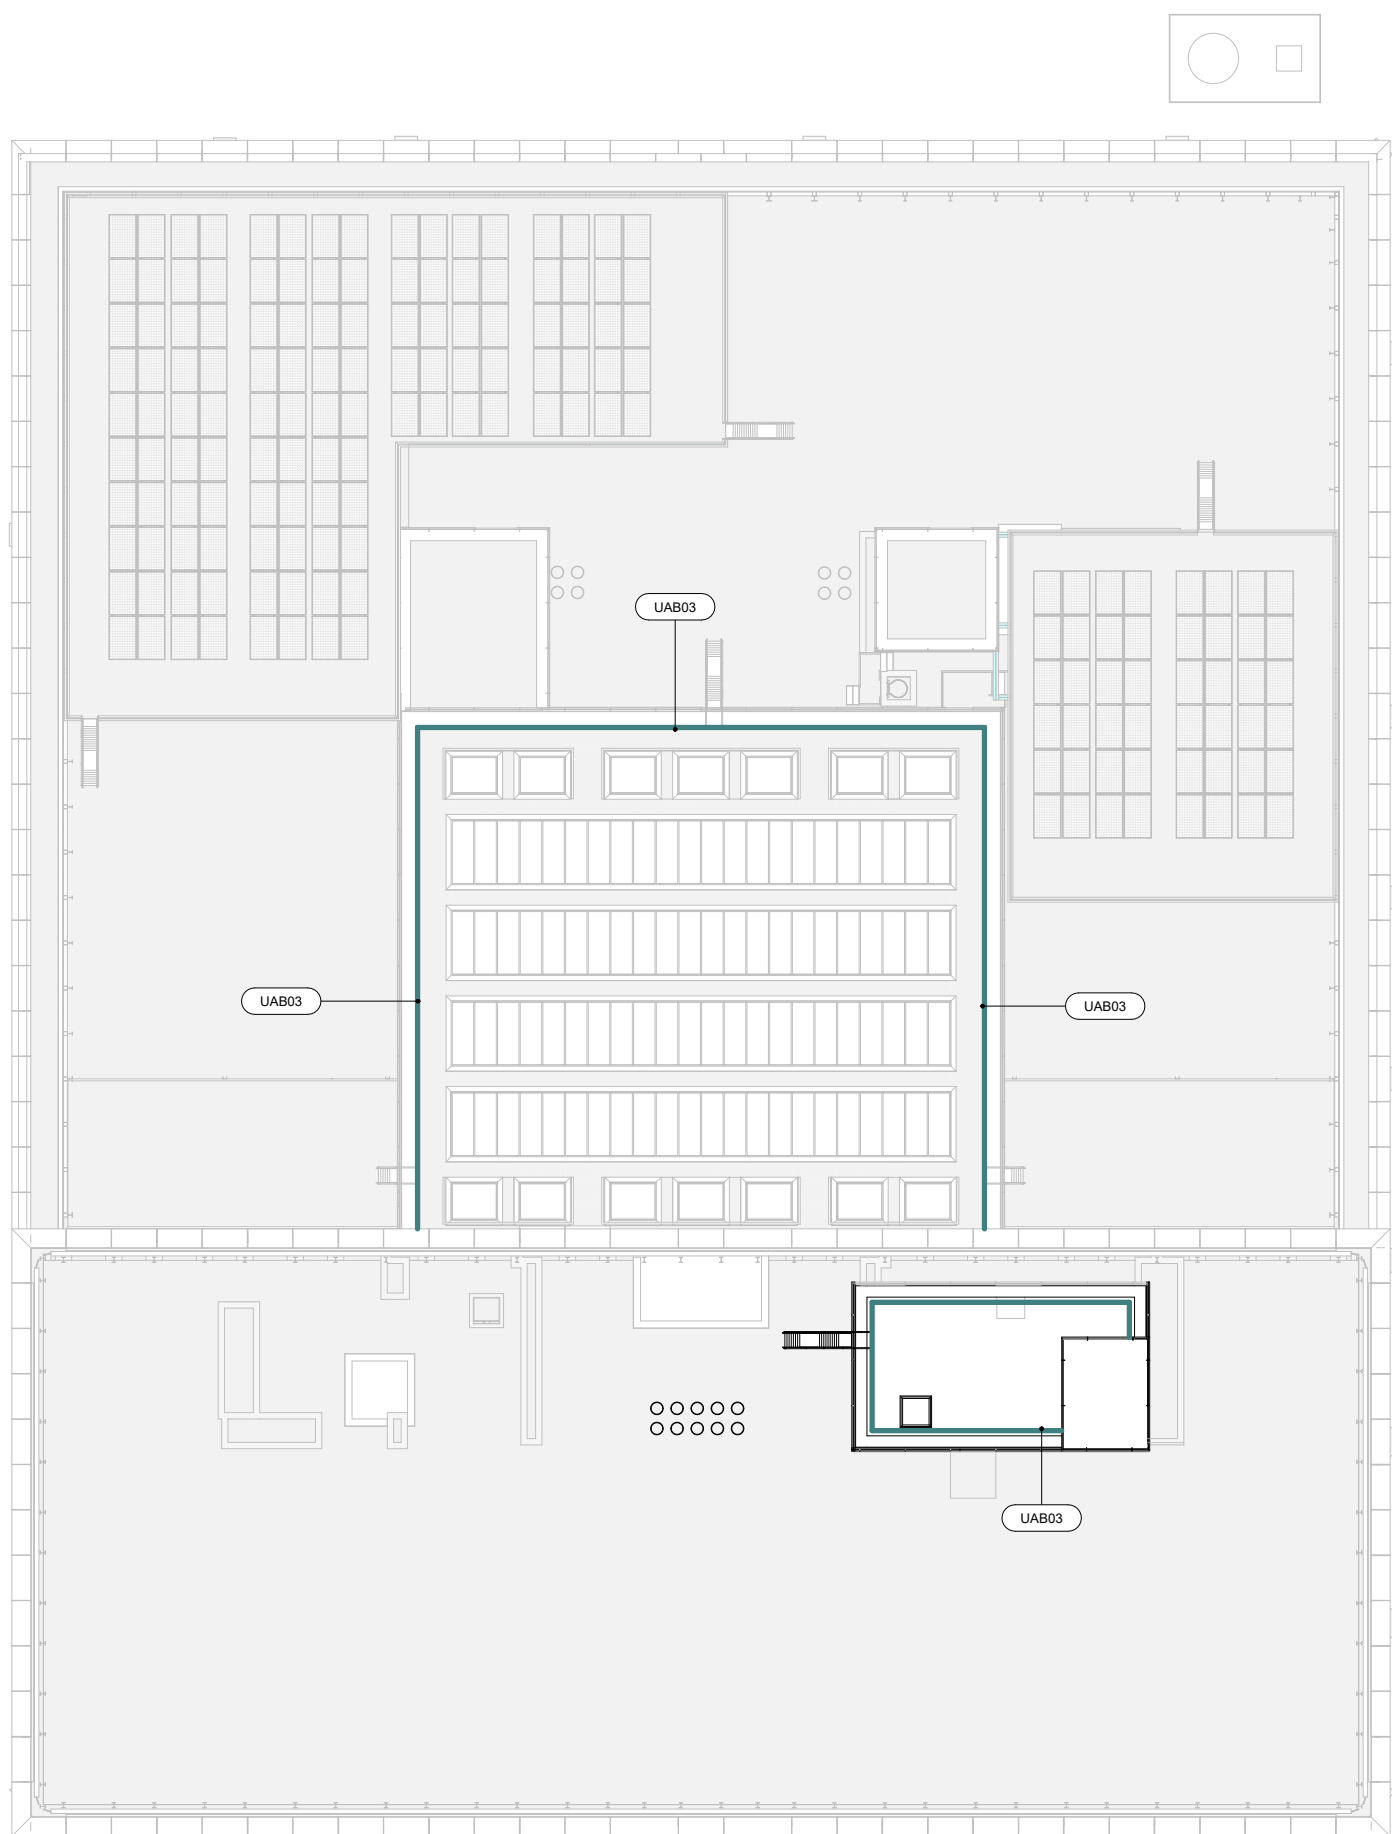

1 Roof Edge Gaurdrail - Utility Access Balustrade 03 - Parapet
764003 1 : 300

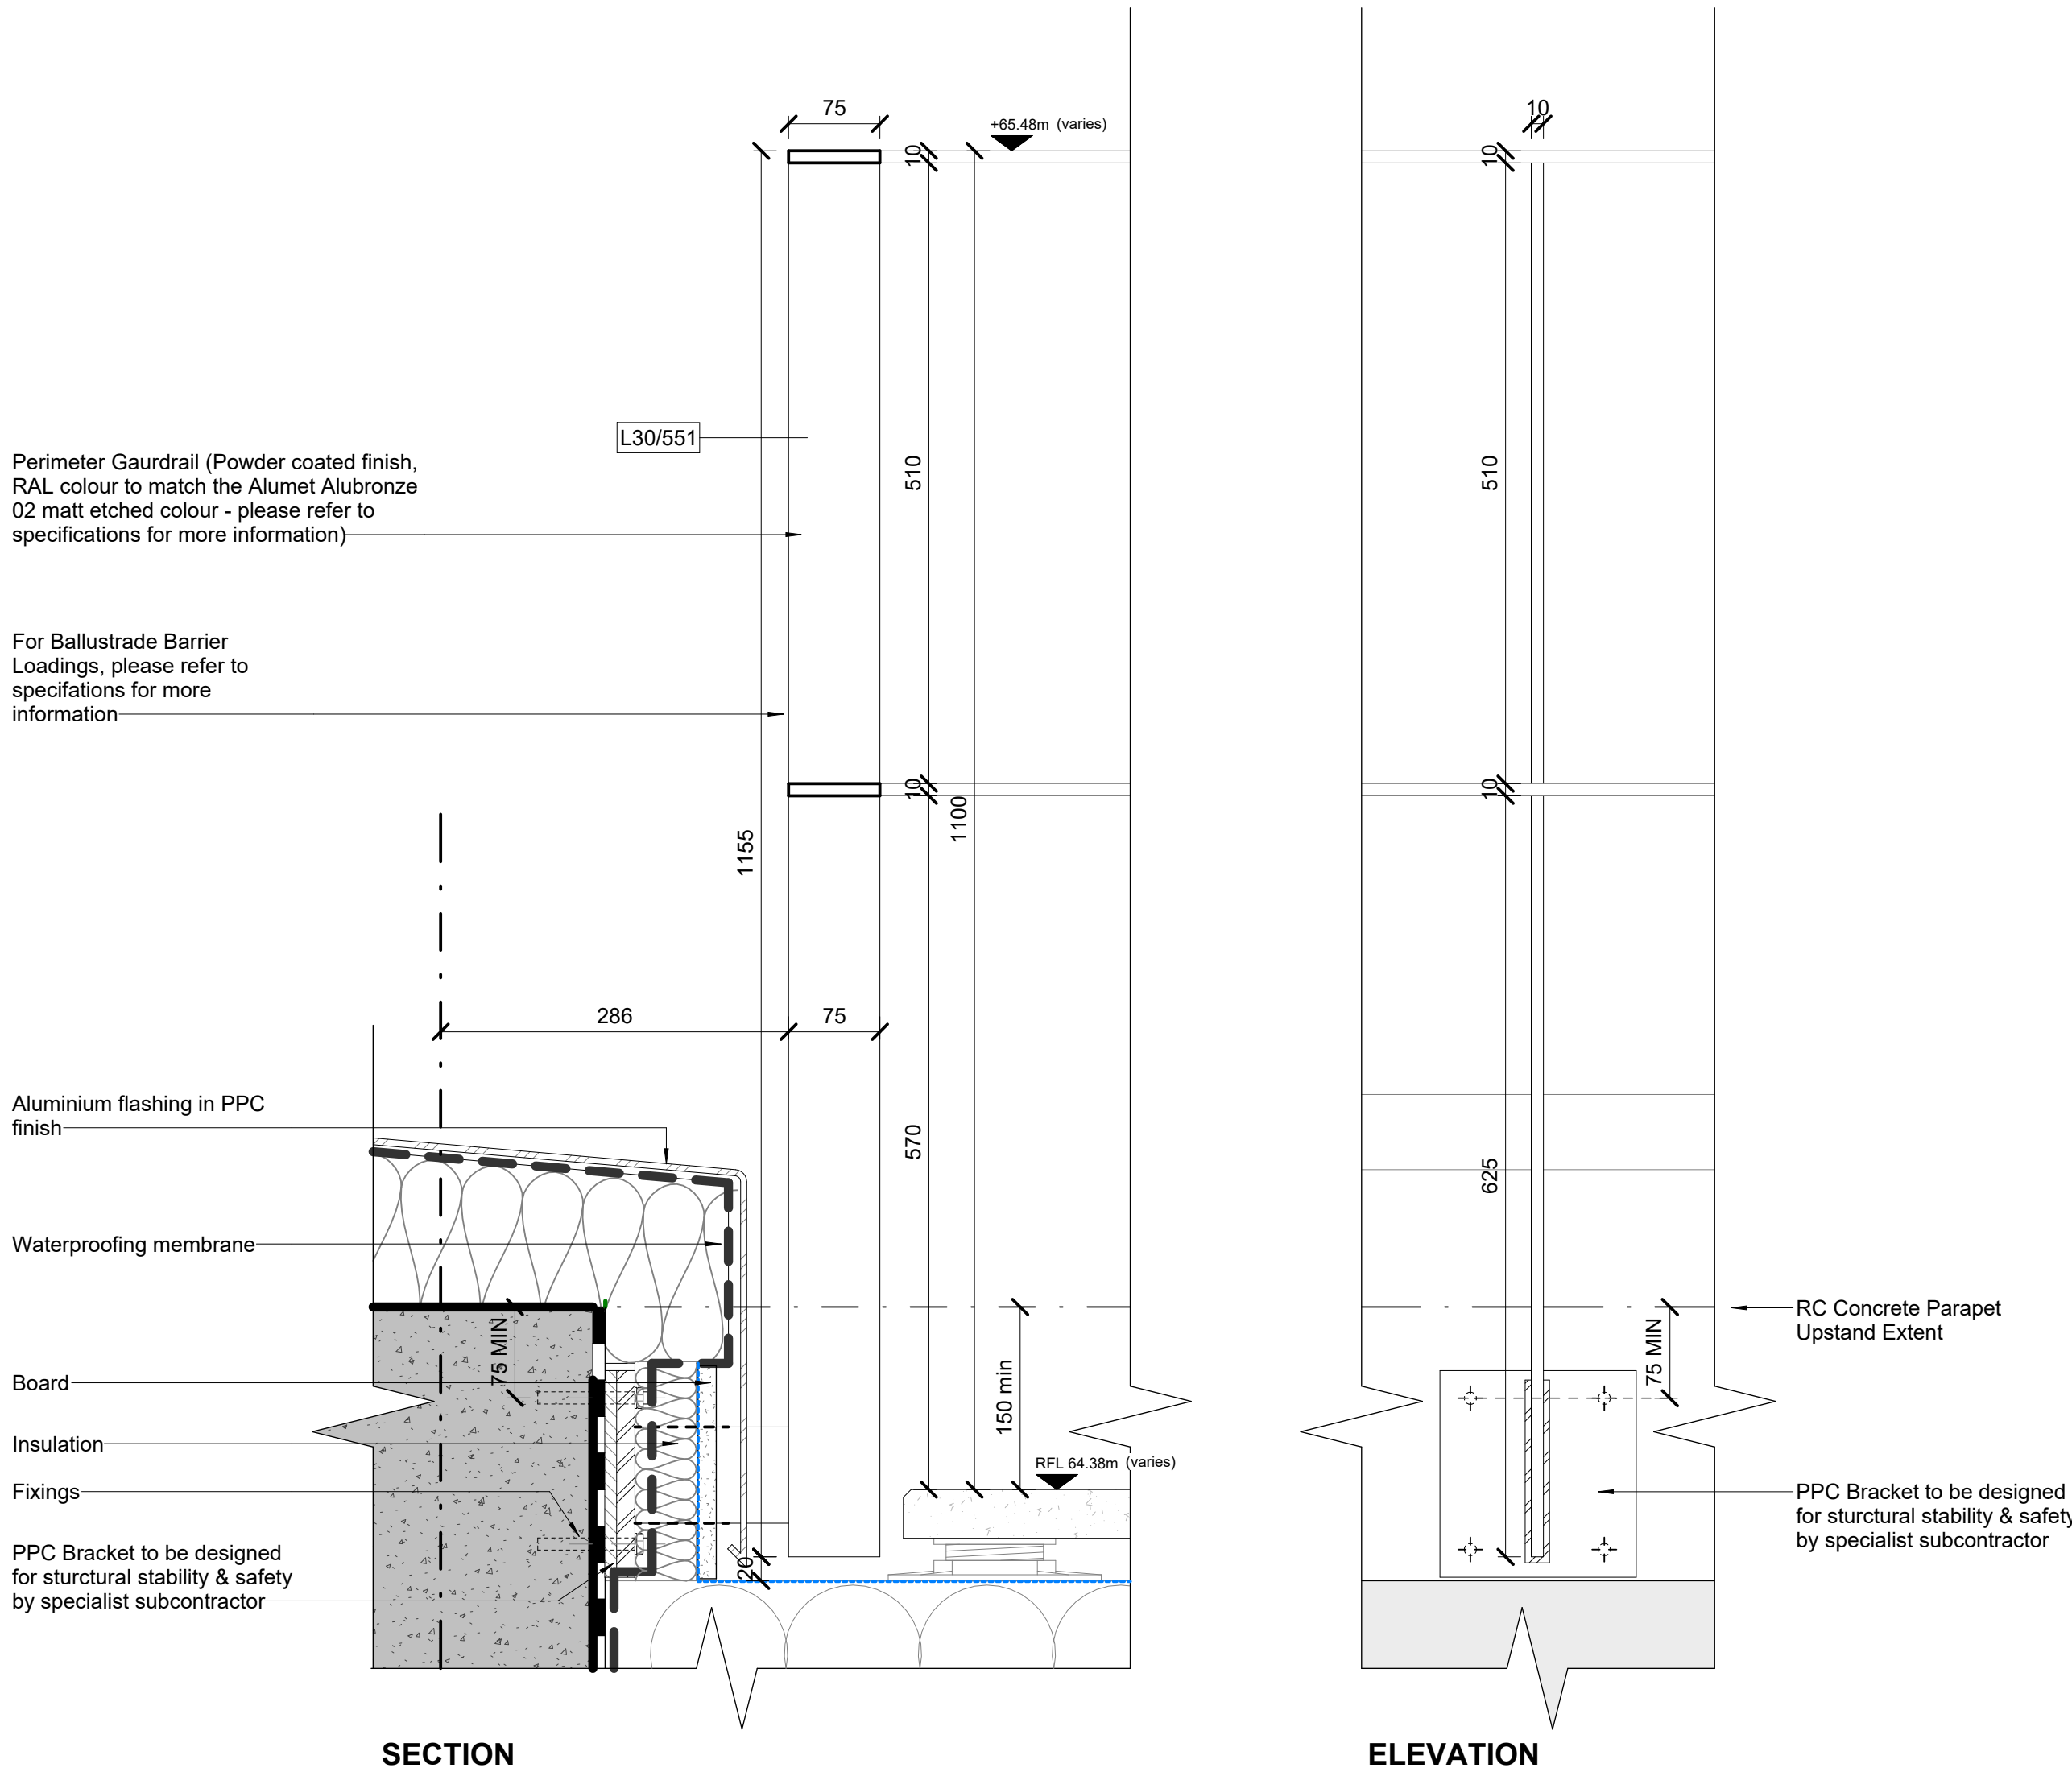

2 Detail - Utility Access Balustrade 03
764003 1 : 5