




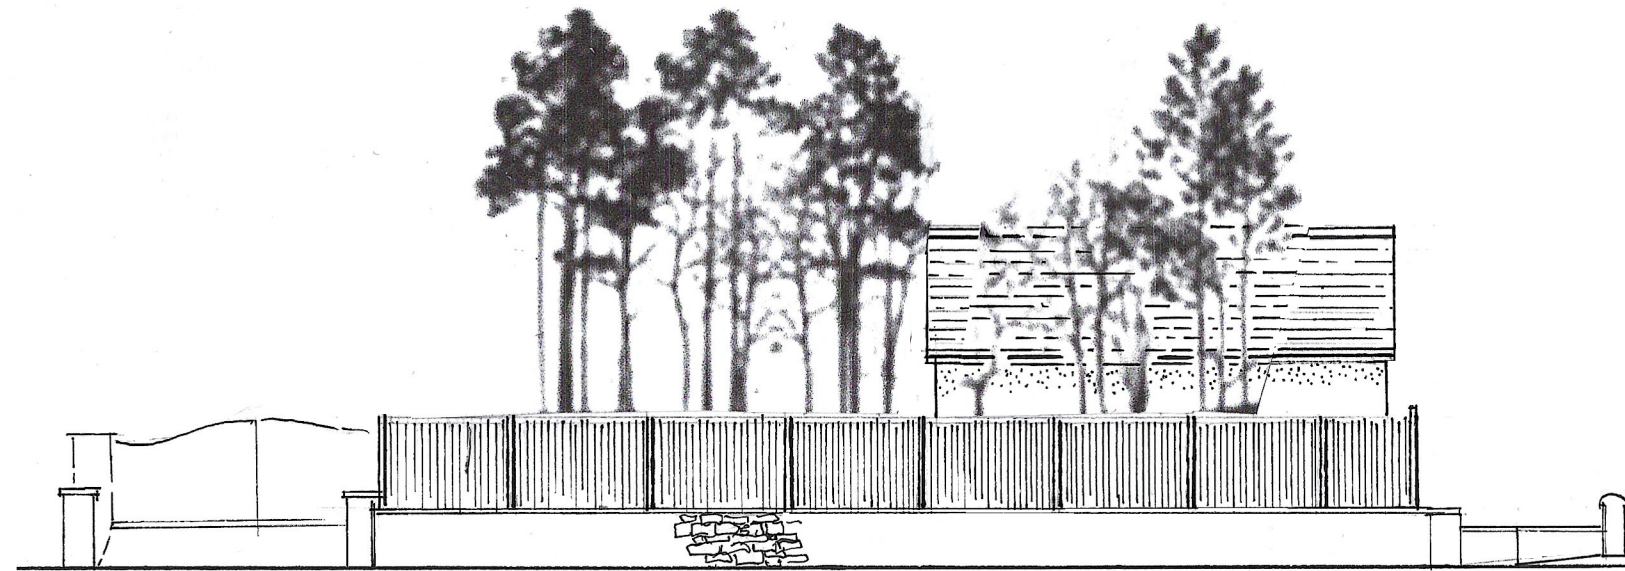

ELEVATION TO PALATINE ROAD

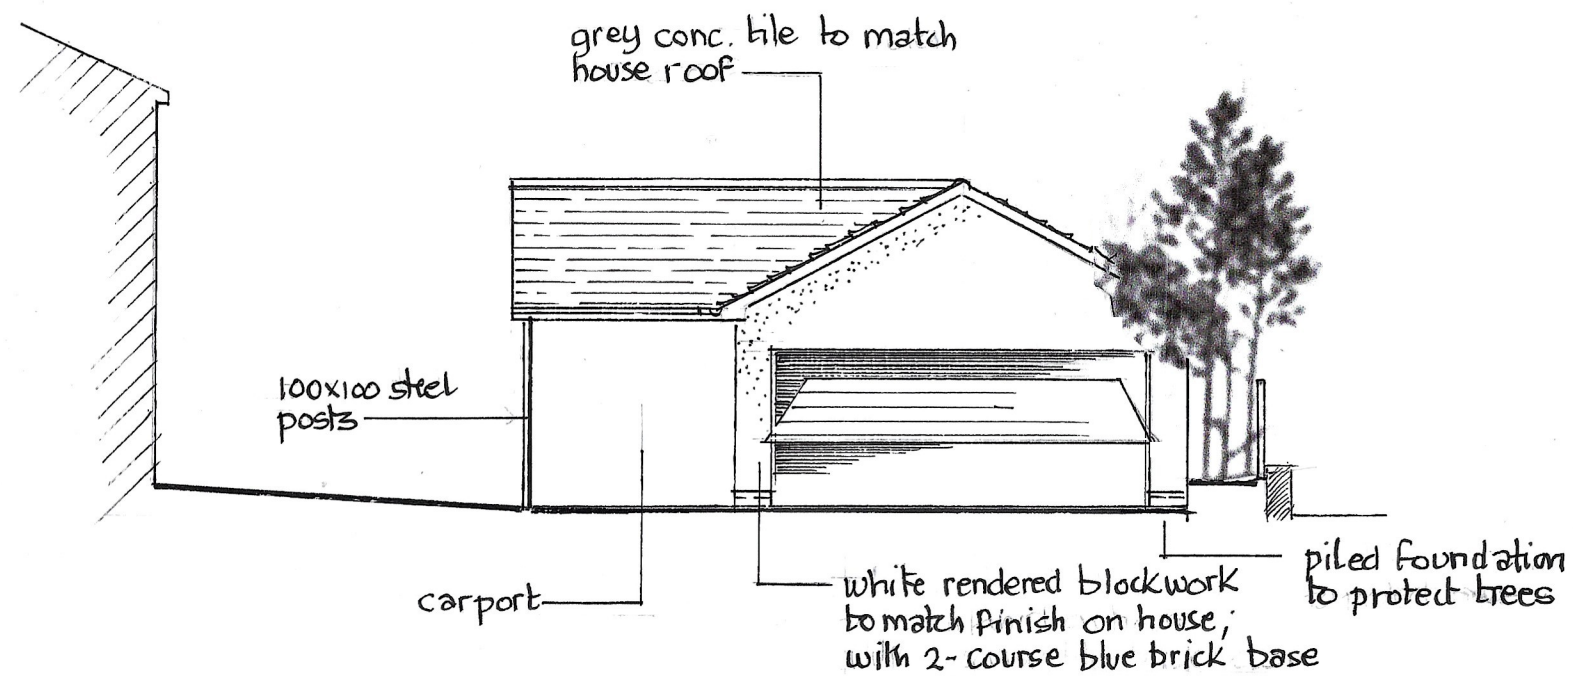

FRONT ELEVATION

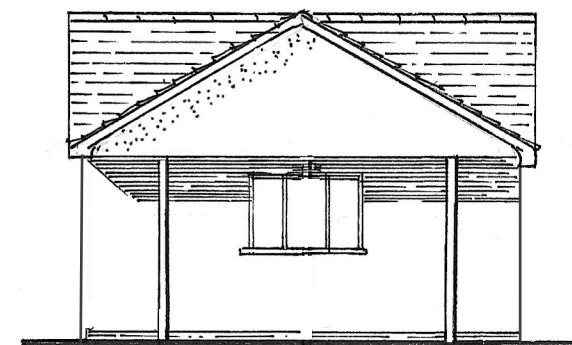

ELEVATION TO HOUSE

(3)

199, PALATINE RD, M20 2UN

ELEVATIONS ~ 1:100 @ A3