

03
PROPOSALS

OBSCURED GLAZING PROPOSAL



CONSTANCE STREET (EAST) ELEVATION
(PREVIOUS PROPOSAL)



CONSTANCE STREET (EAST) ELEVATION
(NEW PROPOSAL)


 OBSCURED
GLAZING

03
PROPOSALS


OBSCURED GLAZING PROPOSAL

Proposed floor plans and their proximity to adjacent existing apartments layouts on Constance Street.


 OBSCURED GLAZING

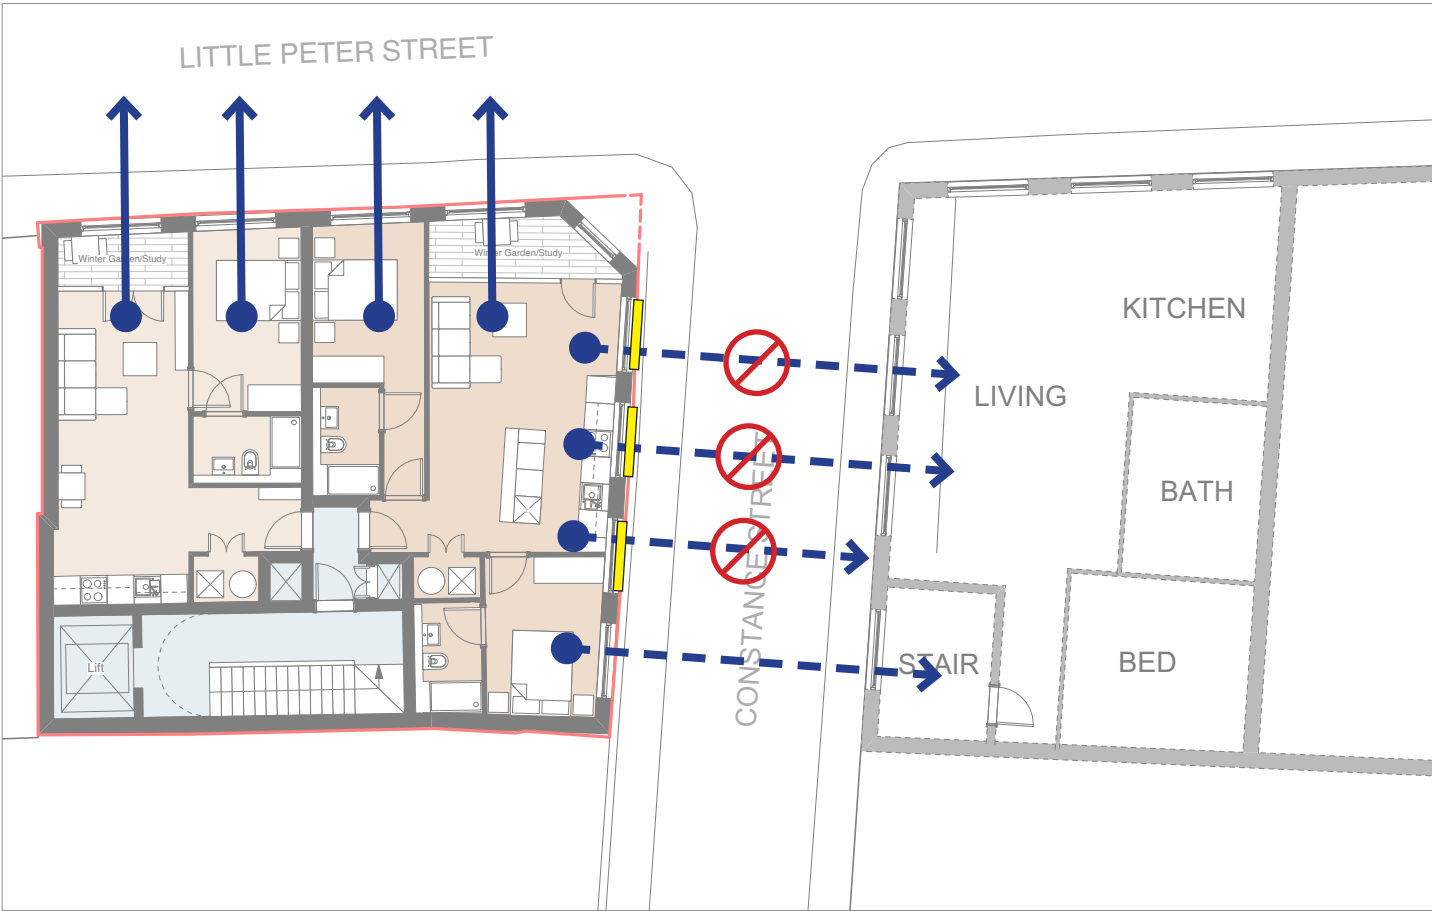

PROPOSED 1ST FLOOR PLAN

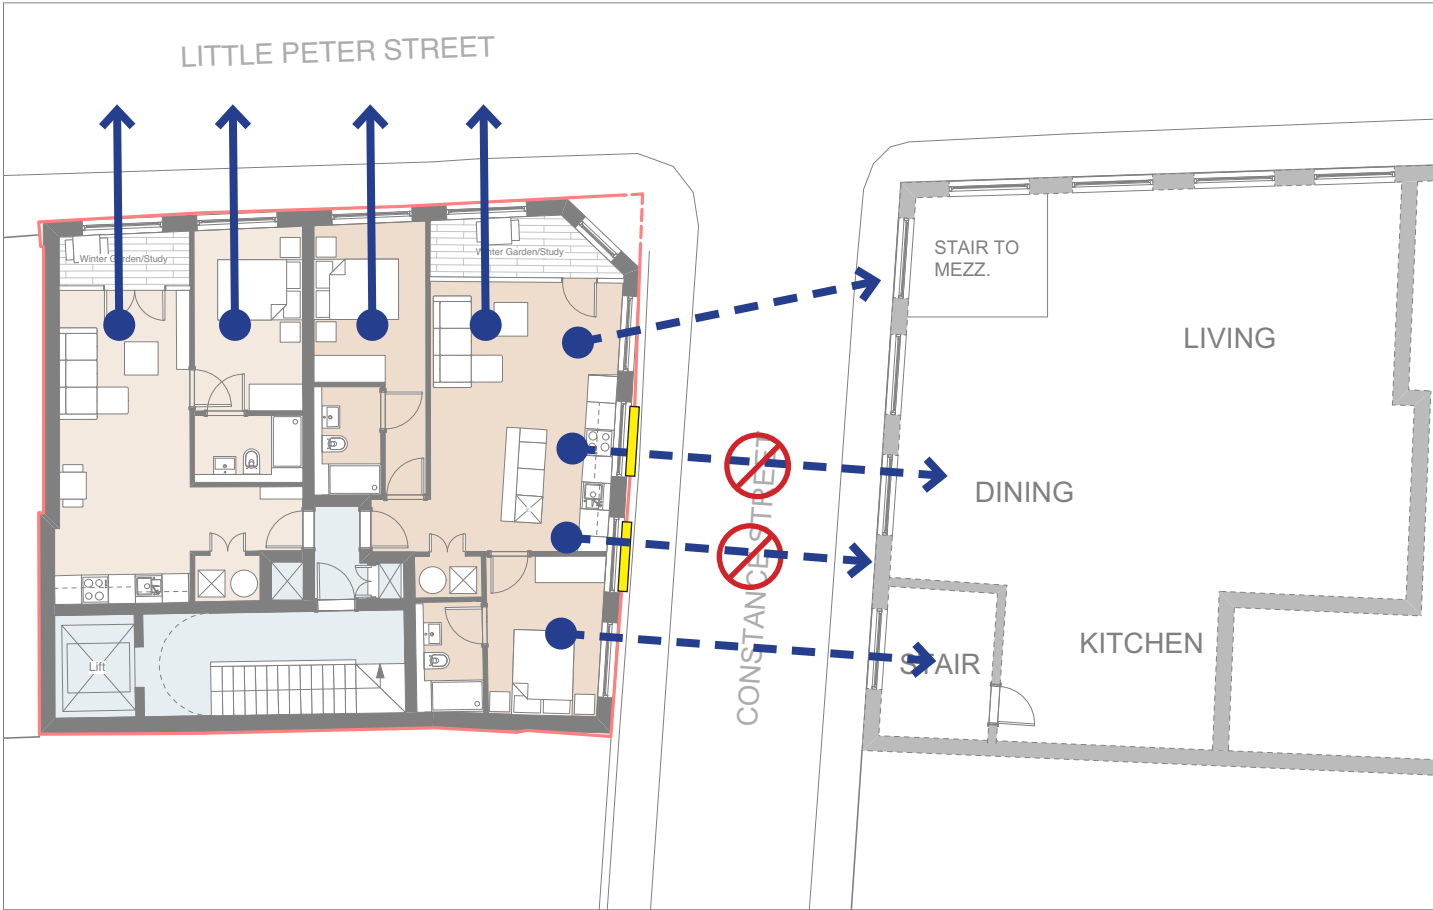

PROPOSED 2ND FLOOR PLAN

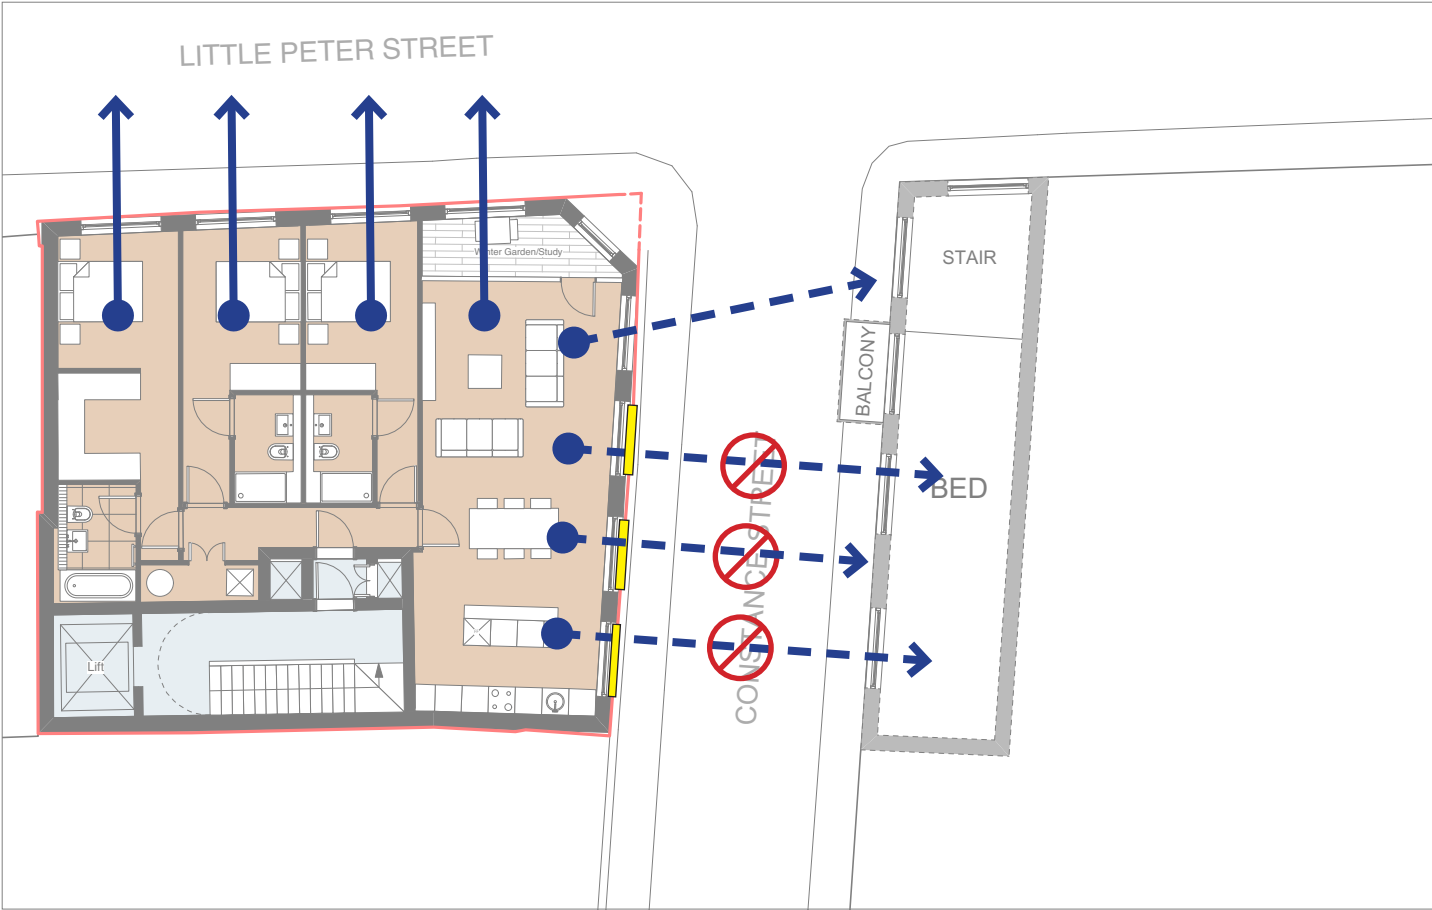

PROPOSED 3RD FLOOR PLAN