





Amendment	Date
P01	24.11.2025

Planning issue	
----------------	--

HOUSING TYPOLOGIES KEY

Dementia: 1-Bed 2-Persons	House: 2-Bed 3-Persons (2st.)
Dementia: 2-Bed 3-Persons	House: 4-Bed 6-Persons (3st.)
Extra Care: 1-Bed 2-Persons	Amenity & Staff spaces
Extra Care: 2-Bed 3-Persons	Plant, Support & Circulation
Apartment: 1-Bed 2-Persons	
Apartment: 2-Bed 3-Persons	

Note:
This drawing is to be read in conjunction with all other project information by the architect and consultants. Any drawn reference to existing information contained in this drawing has been created directly from third party survey information. This information is contained and issued in good faith with Falden Clegg Bradley Studios LLP not held responsible for any inaccuracies identified. The architect is to be notified immediately if any inaccuracies are found.

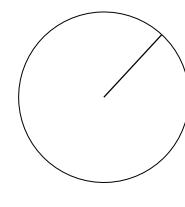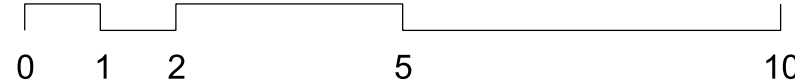

FaldenCleggBradleyStudios
LLP
Bath Brewery
Toll Bridge Road
Bath
BA1 7DE
t 01225 852545
e bath@fcbstudios.com

Job/Drawing No	18704-FCB- AB-GF-D-A-0411	Amendment	P01
WYTHENSHAW TOWN CENTRE BROTHERTON HOUSE	Scale 1:100 @A1	Date	24.11.2025
PROPOSED PLAN: APARTMENT BLOCK - GROUND FLOOR	Drawn FCBS-MCR	Check	KM/PM
Do not scale	Original printed at A1	All dimensions to be checked on site	
FCBS Project No.	2141-3		