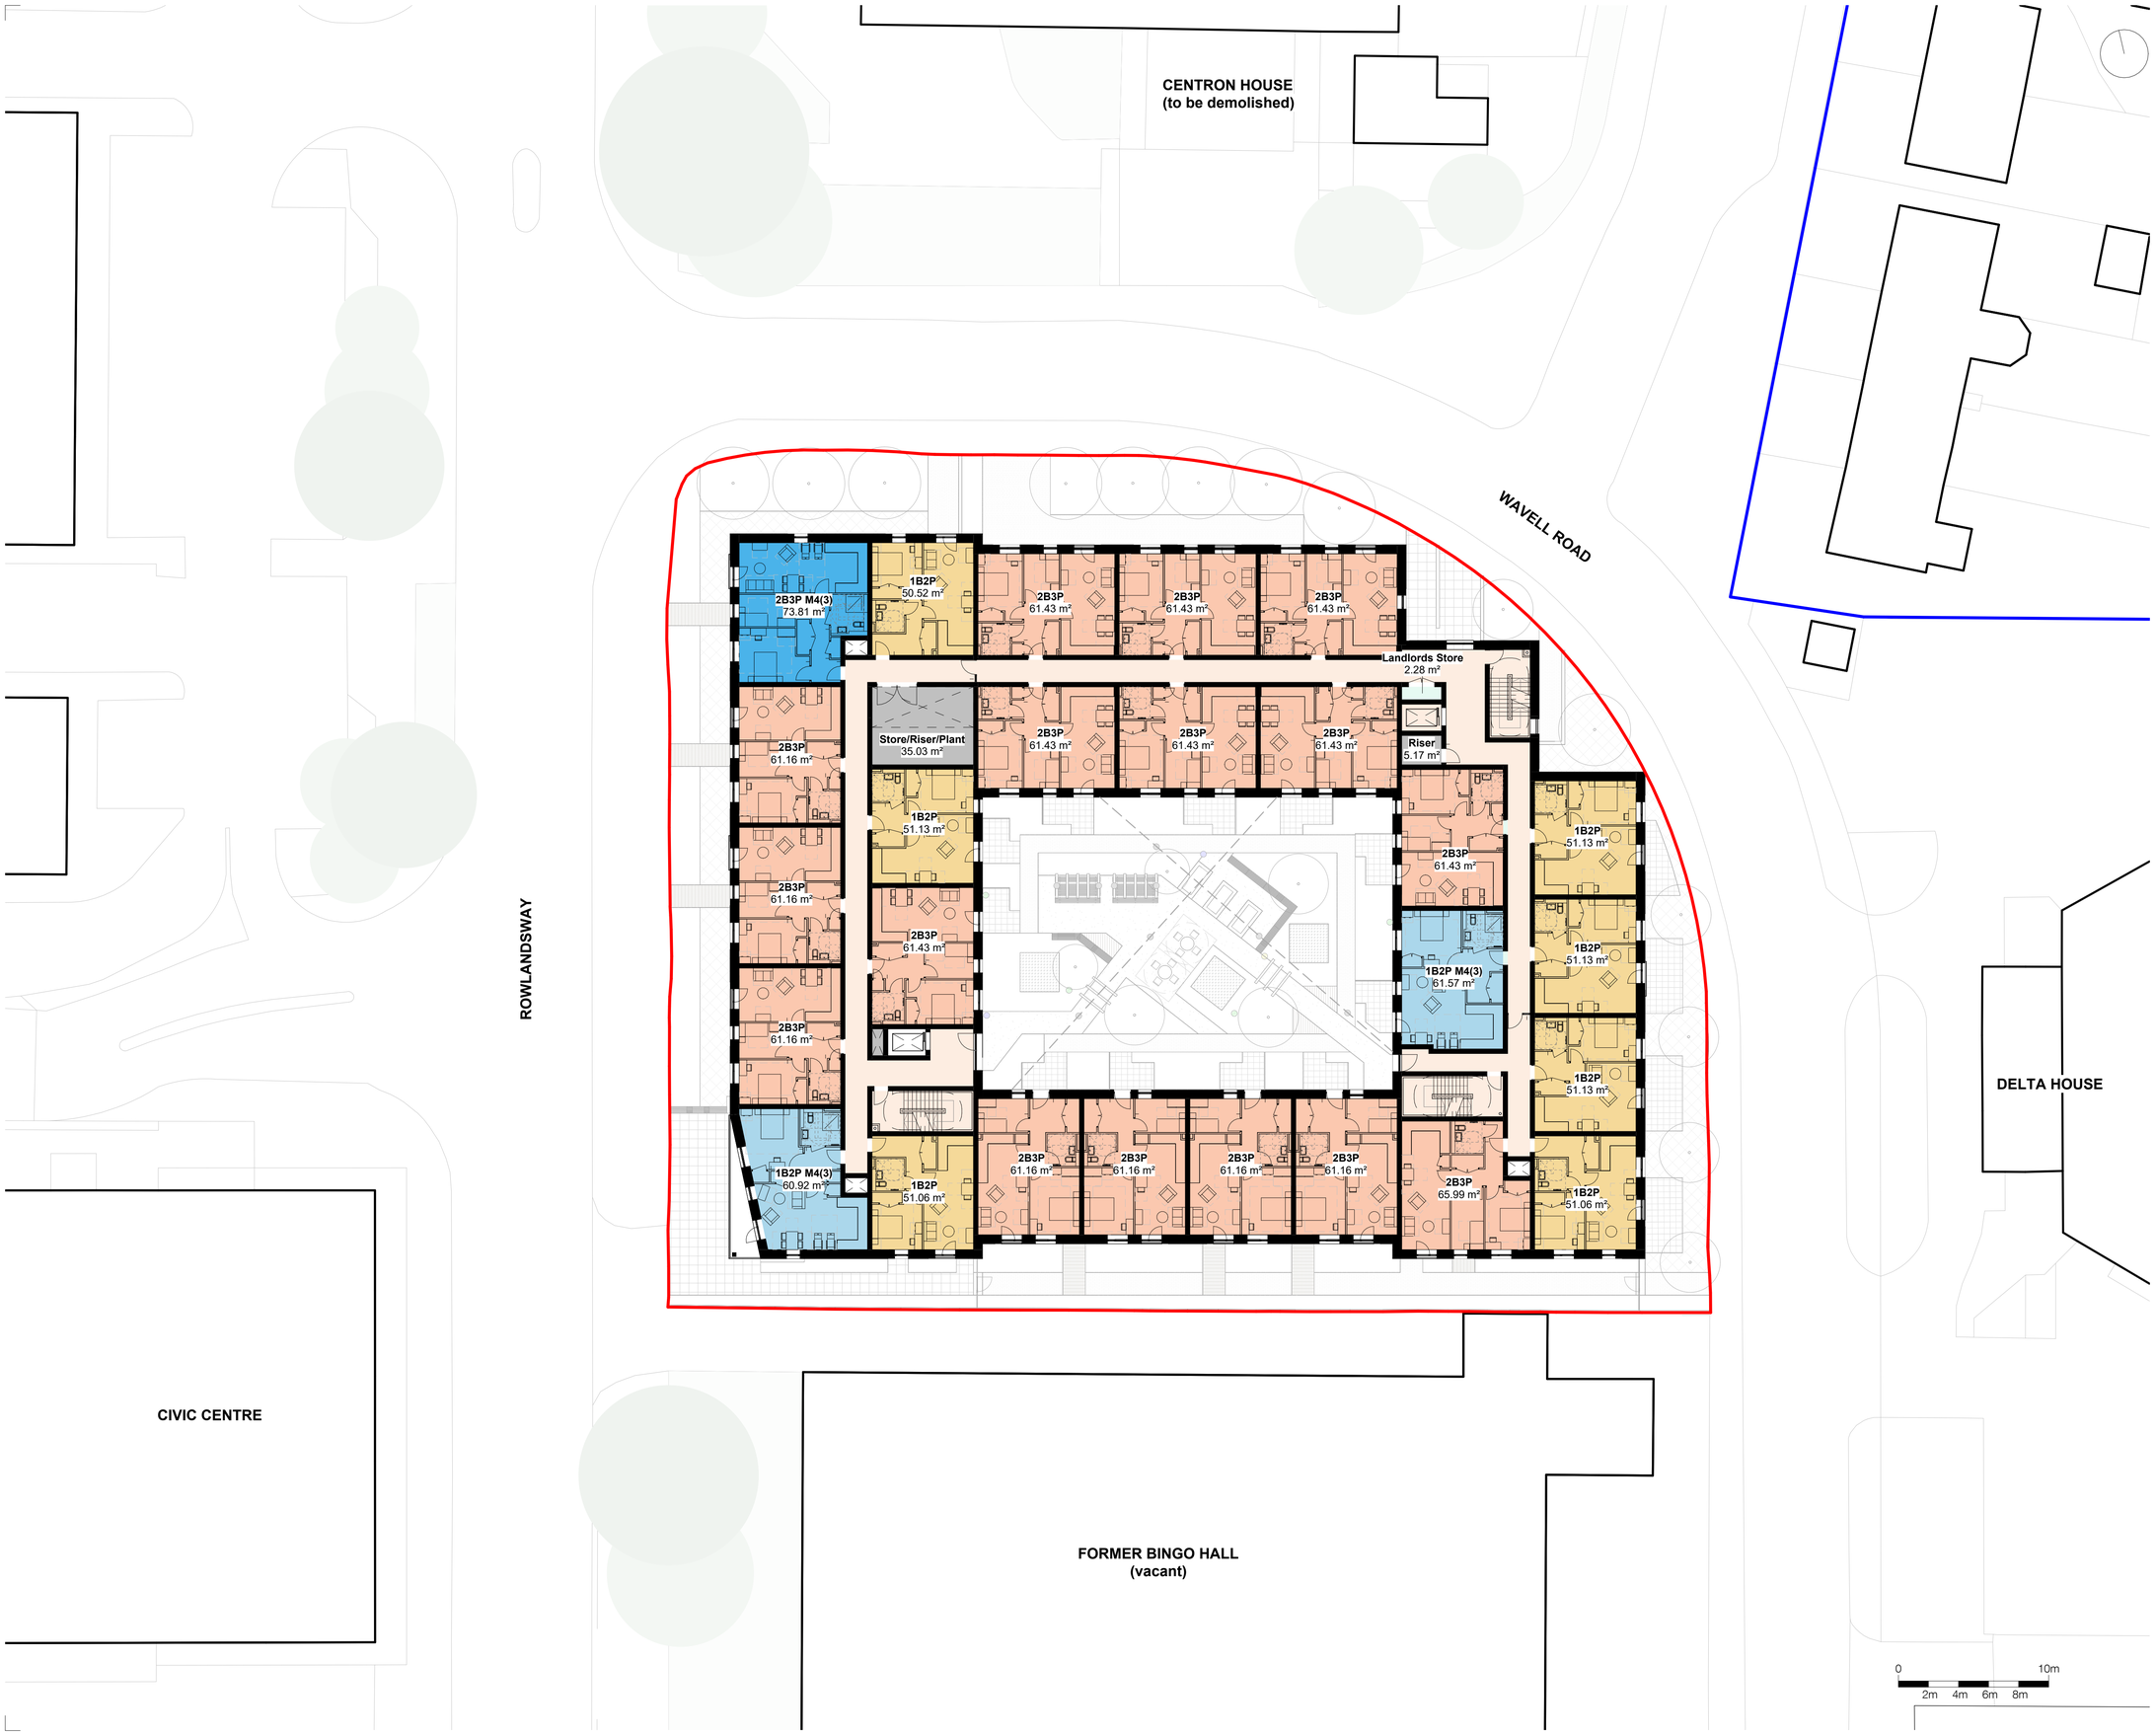

Notes

1. Do not scale this drawing.
2. All dimensions must be checked on site and any discrepancies verified with the architect.
3. Unless shown otherwise, all dimensions are to structural surfaces.
4. Drawing to be read with all other issued information. Any discrepancies to be brought to the attention of the architect.
5. This drawing is the copyright of Levitt Bernstein and may not be copied, altered or reproduced in any form, or passed to a third party without license or written consent.
6. This document is prepared for the sole use of Wythenshawe Community Housing Group & Muse Places and no liability to any other persons is accepted by Levitt Bernstein. Levitt Bernstein accepts no liability for use of this drawing by parties other than the party for whom it was prepared or for purposes other than those for which it was prepared.
7. Unless indicated otherwise, all Structural and MEPH information shown in this architectural drawing has been designed and modelled by the relevant consultants, who have complete design responsibility for those elements.

This is not a construction drawing, it is unsuitable for the purpose of construction and must on no account be used as such.

OS Licence number 100022432

Application Boundary
WCHG Ownership Boundary

Flat Type

- 1B2P
- 1B2P M4(3)
- 2B3P
- 2B3P M4(3)

Rev	Date	Description	Drawn / Checked
C01	21.11.25	FINAL PLANNING ISSUE	TM/DM
P07	06.11.25	PLANNING ISSUE	TM/DM
P06	31.10.25	Draft planning issue	TM/DM
P05	26.09.25	For information	TF/TM
P04	28.08.25	Updated following comments	TM
P03	22.08.25	Updated following comment	DM
P02	08/07/25	For Information	TM/DM
P01	27/06/25	For Information	TM/DM

Project name

Alpha House
3995B

Drawing number: 18703 - LB - ZZ - XX - D - A - 120001
Rev: **C01**

Drawing

GA Plan - First Floor

Purpose of issue: Planning Submission
Suitability code: S2

Scale: 1 : 200 @ A1
First issue date: 27/06/2025

Client
Wythenshawe Community Housing Group & Muse Places

London
Thane Studios
2-4 Thane Villas
London N7 7PA
+44 (0)20 7275 7676
Manchester
Eastgate
2 Castle Street
Manchester M3 4LZ
+44 (0)161 669 8740

Levitt Bernstein
levittbernstein.co.uk

C:\Revit Local\3995B-AlphaHouse-25-Central_thomas.franks.LMSR.rvt