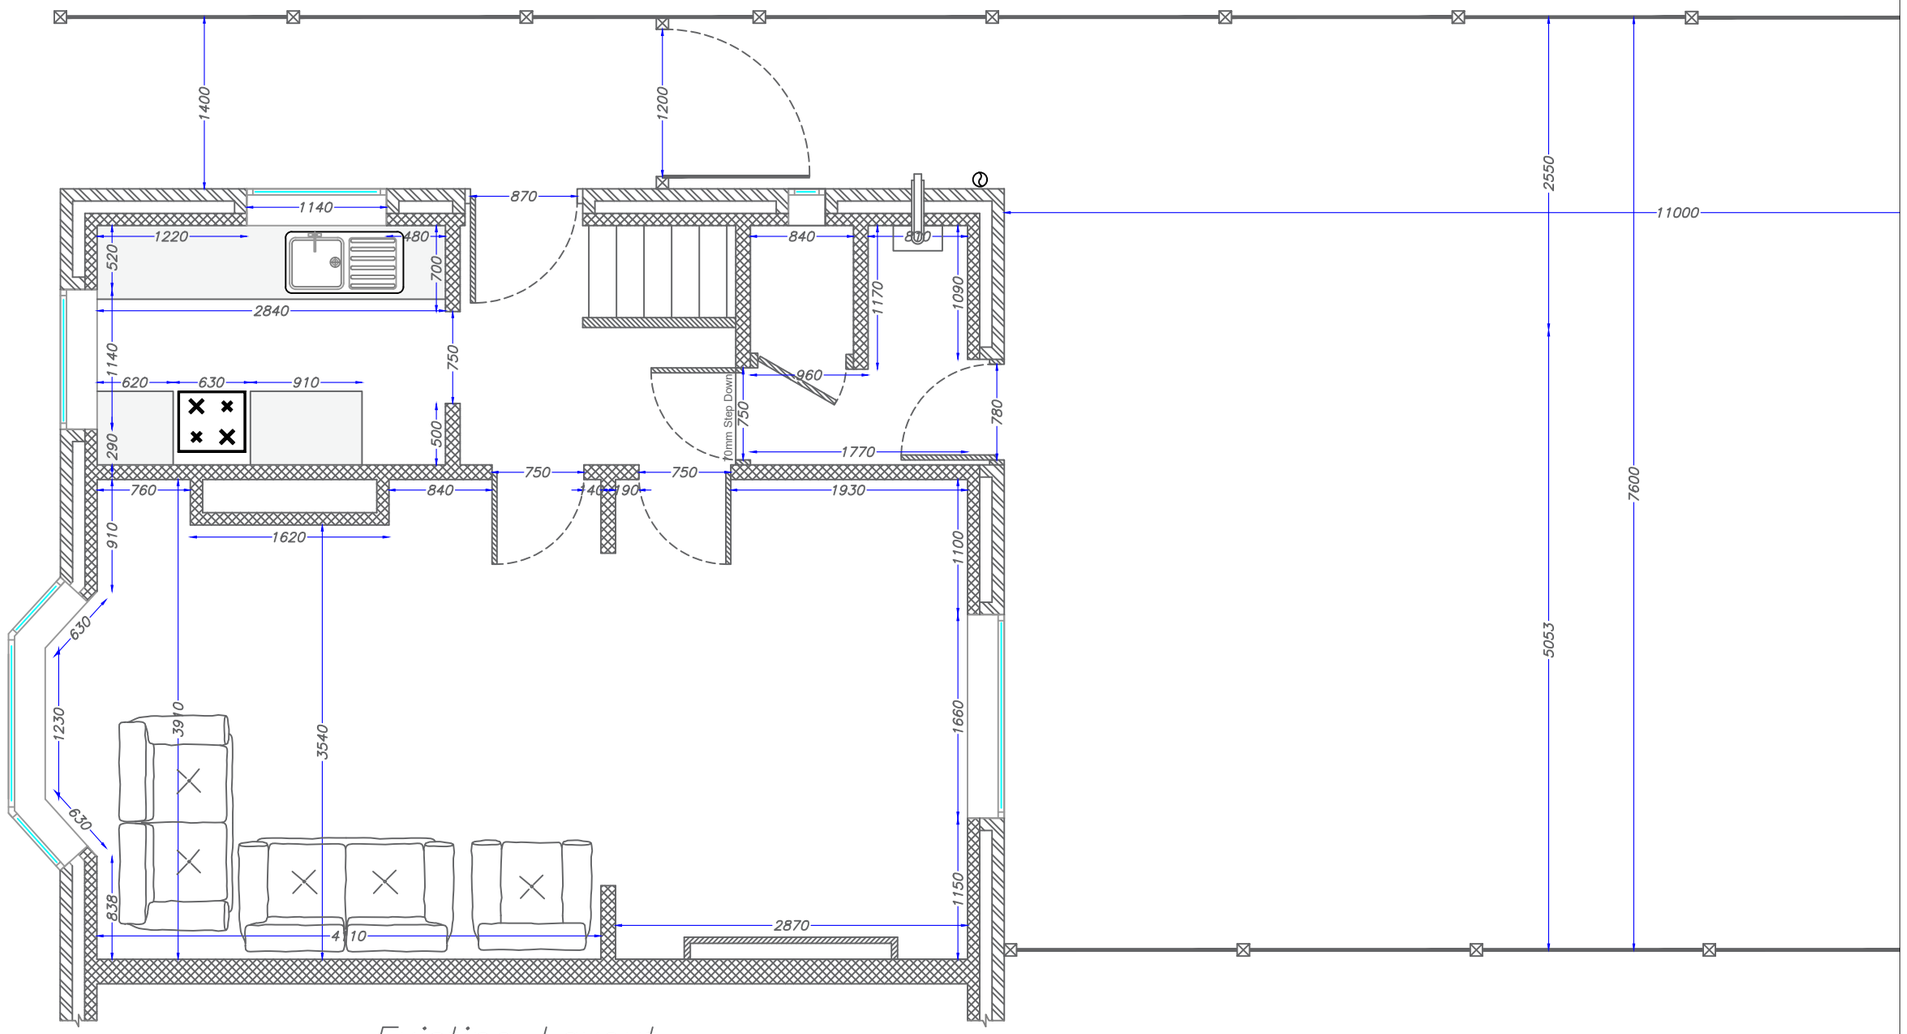


Existing Layout

Manchester Equipment and Adaptations Partnership Technical Officer Service Philips Park Road Beswick Manchester, M11 3FU	Applicants Name: Fawwaz and Abdullah Awan Property Address: 6 Meltham Avenue Didsbury Manchester M20 1FF	**REVISIONS -**	Date: **19/12/2025** Paper Size: **A3** Scale: **1:50** Drawn By: Brian Taylor

Manchester Equipment & Adaptations Partnership