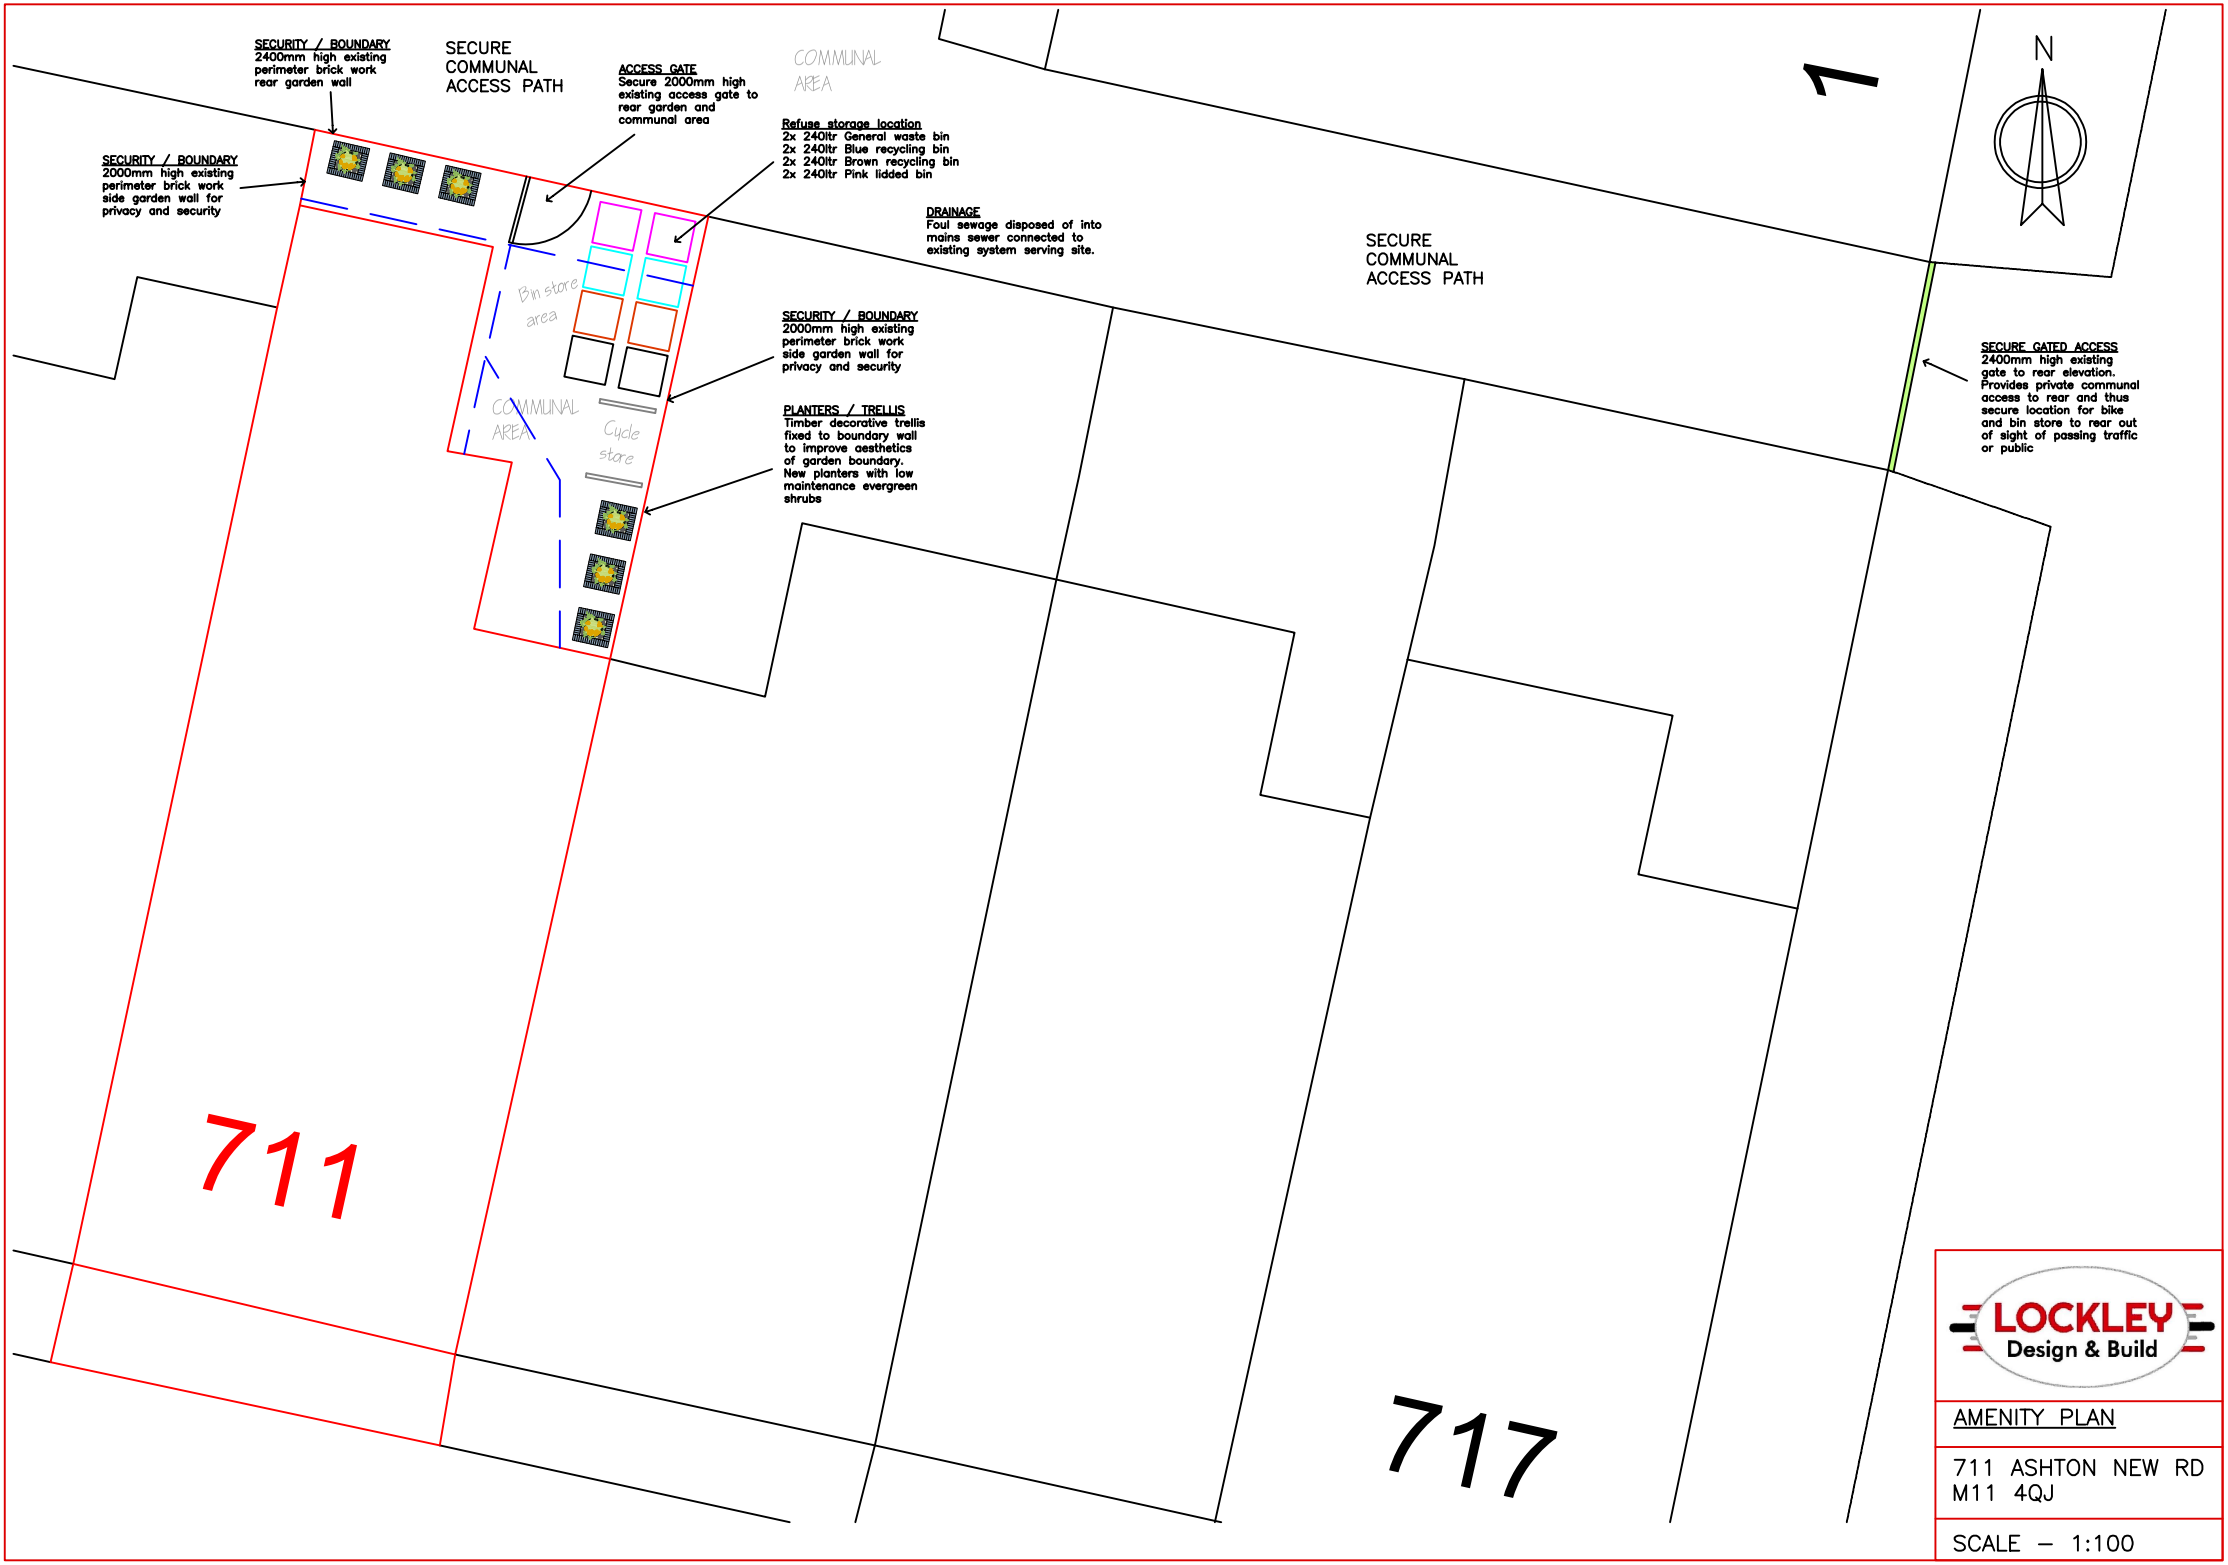


LOCKLEY Design & Build

AMENITY PLAN

711 ASHTON NEW RD
M11 4QJ

SCALE – 1:100