




CS 30912100 VM02 25872

LANGLEY ROAD



Design Scheme Photomontages

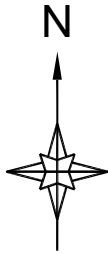

Camera
Viewpoint 2

Camera
Viewpoint 3

Camera
Viewpoint 1

Site Location



SITE LOCATION PLAN




united living

SITE NAME	LANGLEY ROAD	
ADDRESS	LANGLEY ROAD FALLOWFIELD MANCHESTER M14 6LH	

TITLE			OVERALL SITE LOCATION PLAN		
SITE REF No.	DRAWING No.	REVISION			
25872	001	A			

ISS.	JOB No.	DESCRIPTION				REVD	DATE	APPD	DATE
A	25872	ISSUED FOR INFORMATION				MNH	18.11.25	JA	18.11.25
DRAWN	MNH	CHECKED	MNH	APPROVED	JA	SCALE:		SIZE:	
DATE	18.11.25	DATE	18.11.25	DATE	18.11.25	AS SHOWN		A3	

Camera
Viewpoint 2

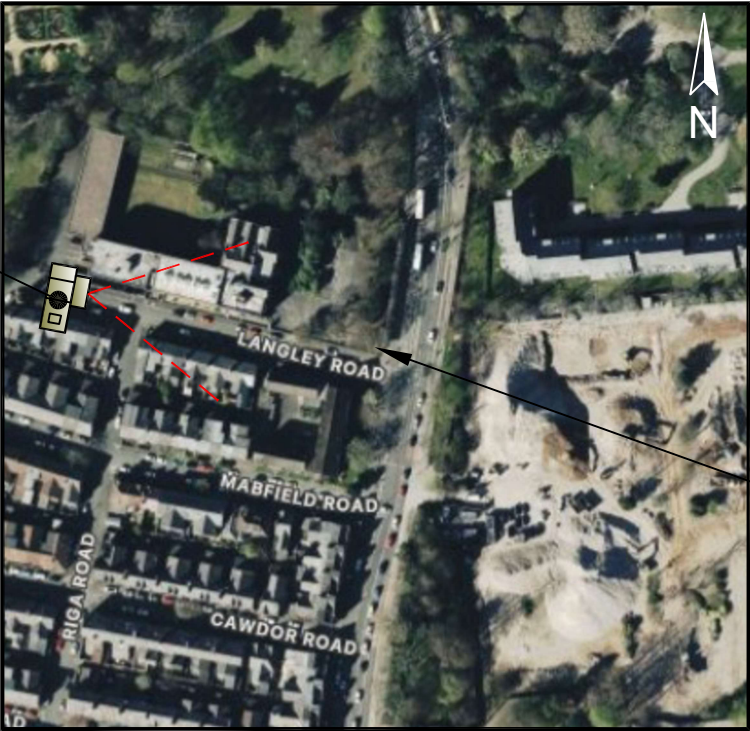

Site Location



Existing Site Photograph



Photomontage showing proposed new telecoms installation



SITE NAME	LANGLEY ROAD
ADDRESS	LANGLEY ROAD FALLOWFIELD MANCHESTER M14 6LH

TITLE PHOTOMONTAGE - VIEWPOINT 2		
SITE REF No.	DRAWING No.	REVISION
25872	003	A

A	25872	ISSUED FOR INFORMATION				MNH	18.11.25	JA	18.11.25
ISS.	JOB No.	DESCRIPTION				REVD	DATE	APPD	DATE
DRAWN	MNH	CHECKED	MNH	APPROVED	JA	SCALE: AS SHOWN		SIZE: A3	
DATE	18.11.25	DATE	18.11.25	DATE	18.11.25				

Site Location



Camera Viewpoint 3



Existing Site Photograph



Photomontage showing proposed new telecoms installation



SITE NAME	LANGLEY ROAD
ADDRESS	LANGLEY ROAD FALLOWFIELD MANCHESTER M14 6LH

TITLE PHOTOMONTAGE - VIEWPOINT 3		
SITE REF No.	DRAWING No.	REVISION
25872	004	A

A	25872	ISSUED FOR INFORMATION					MNH	18.11.25	JA	18.11.25
ISS.	JOB No.	DESCRIPTION					REVD	DATE	APPD	DATE
DRAWN	MNH	CHECKED	MNH	APPROVED	JA	SCALE:		SIZE:		
DATE	18.11.25	DATE	18.11.25	DATE	18.11.25	AS SHOWN		A3		