
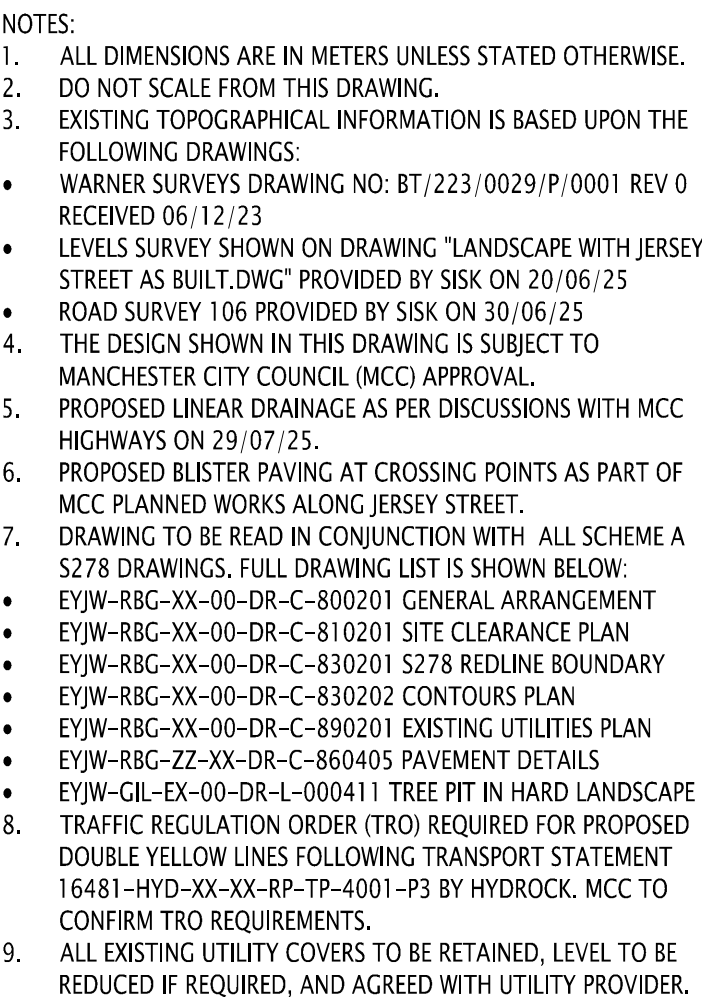


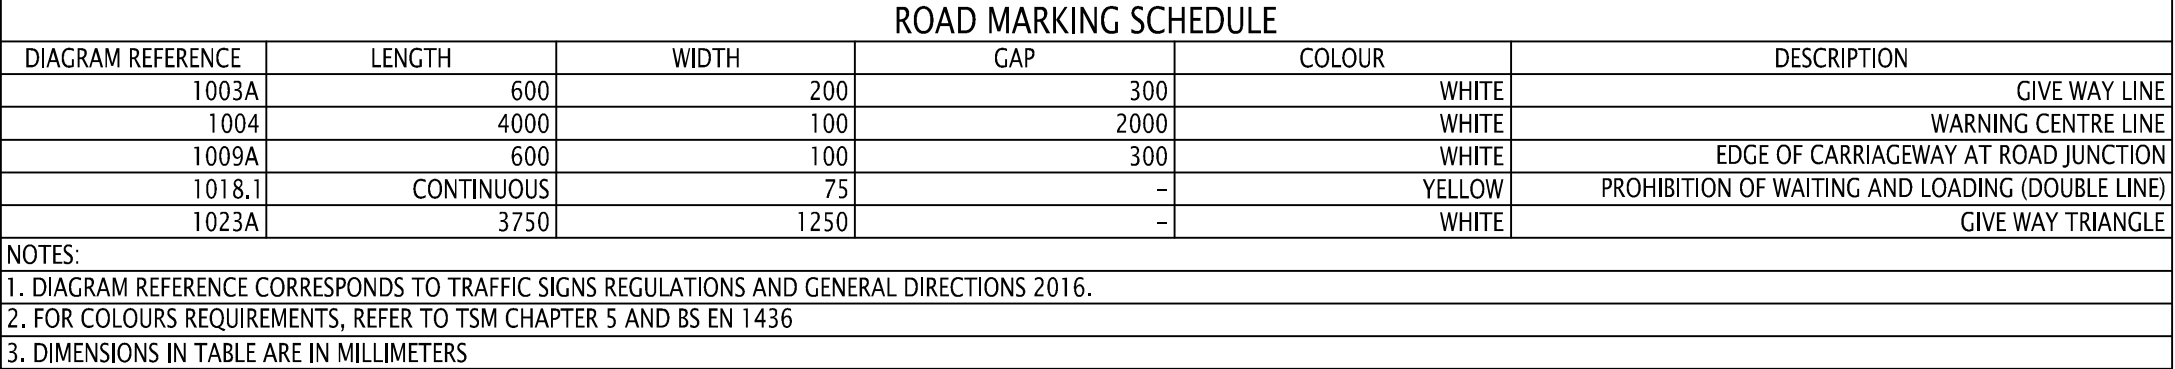

C01	ISSUED FOR CONSTRUCTION	BS	AT	05/12/25
-----	-------------------------	----	----	----------

Rev	Version Description	By	App	Date
Disclaimer:	Robert Lind Group Pty Ltd ACN 010 580 248 and its related entities (RLG) do not warrant the accuracy, currency or completeness of any information or data they supply or transfer by electronic means. You are responsible for verifying that any information or data supplied or transferred by electronic means matches the information or data on the corresponding PDF or DWG version issued by RLG. RLG will not be liable for any loss or damage you or any other party incurs as a result of acting in reliance on any information or data supplied or transferred by electronic means and you release RLG from any liability for any loss or damage however caused which you or any other party may directly or indirectly suffer in connection with your access to or use of that information or data.			

RBG provides this information for the express purpose contemplated by the underlying terms of engagement for the project which must not be used for any other purpose. The information is not a contractual document. Unless otherwise agreed in writing by RBG, all intellectual property rights in any information supplied by RBG are owned by, or licensed to, RBG. RBG only provides you with a non-transferable, fully revocable licence to use the intellectual property rights for the express purpose.

DO NOT SCALE DRAWINGS, USE FIGURED DIMENSIONS
REFER TO GENERAL NOTES UNLESS NOTED OTHERWISE

Structural, Civil & Construction
Engineering Consultant



LONDON OFFICE

Robert Bird & Partners Limited	Ph: +44 (0) 20 7633 2880
Level 1, Harling House	Email: enquiries@robertbird.com
47-51 Great Suffolk Street	Web: www.robertbird.com
Southwark	
London SE1 0BS, ENGLAND	UK Co. #447 2743

Client
JOHN SISK & SON LIMITED

Project

ELIZA YARD AND JERSEY WHARF
BLOCK C


Title
SECTION 278 - SCHEME A
GENERAL ARRANGEMENT

Date	Drawn
07/25	B.SMITH
Scale at AI	Designer
1:200	K.CHAG
Suitability Code	Design Checker
A5	A.TOTH
Job Number	Approved
5241	G.IRVINE

For Construction

Drawing Number	Revision
----------------	----------

EYJW-RBG-XX-00-DR-C-800201 C01

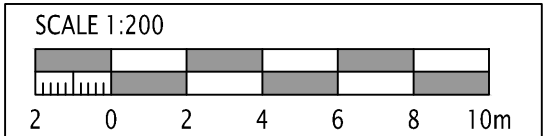

TECHNICAL APPROVAL HAS NOT BEEN FORMALLY GRANTED BY MCC. RBG ACCEPTS NO RESPONSIBILITY FOR ANY WORKS CARRIED OUT PRIOR TO APPROVAL, AND ALL SUCH WORKS ARE UNDERTAKEN AT THE DEVELOPER'S OWN RISK.