
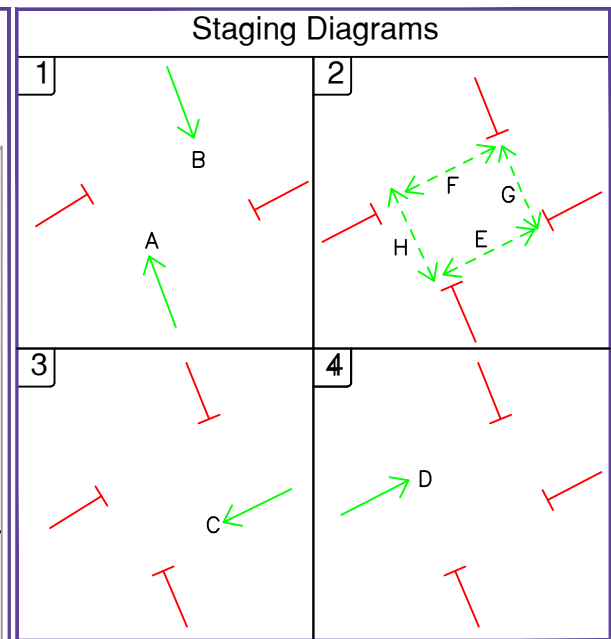


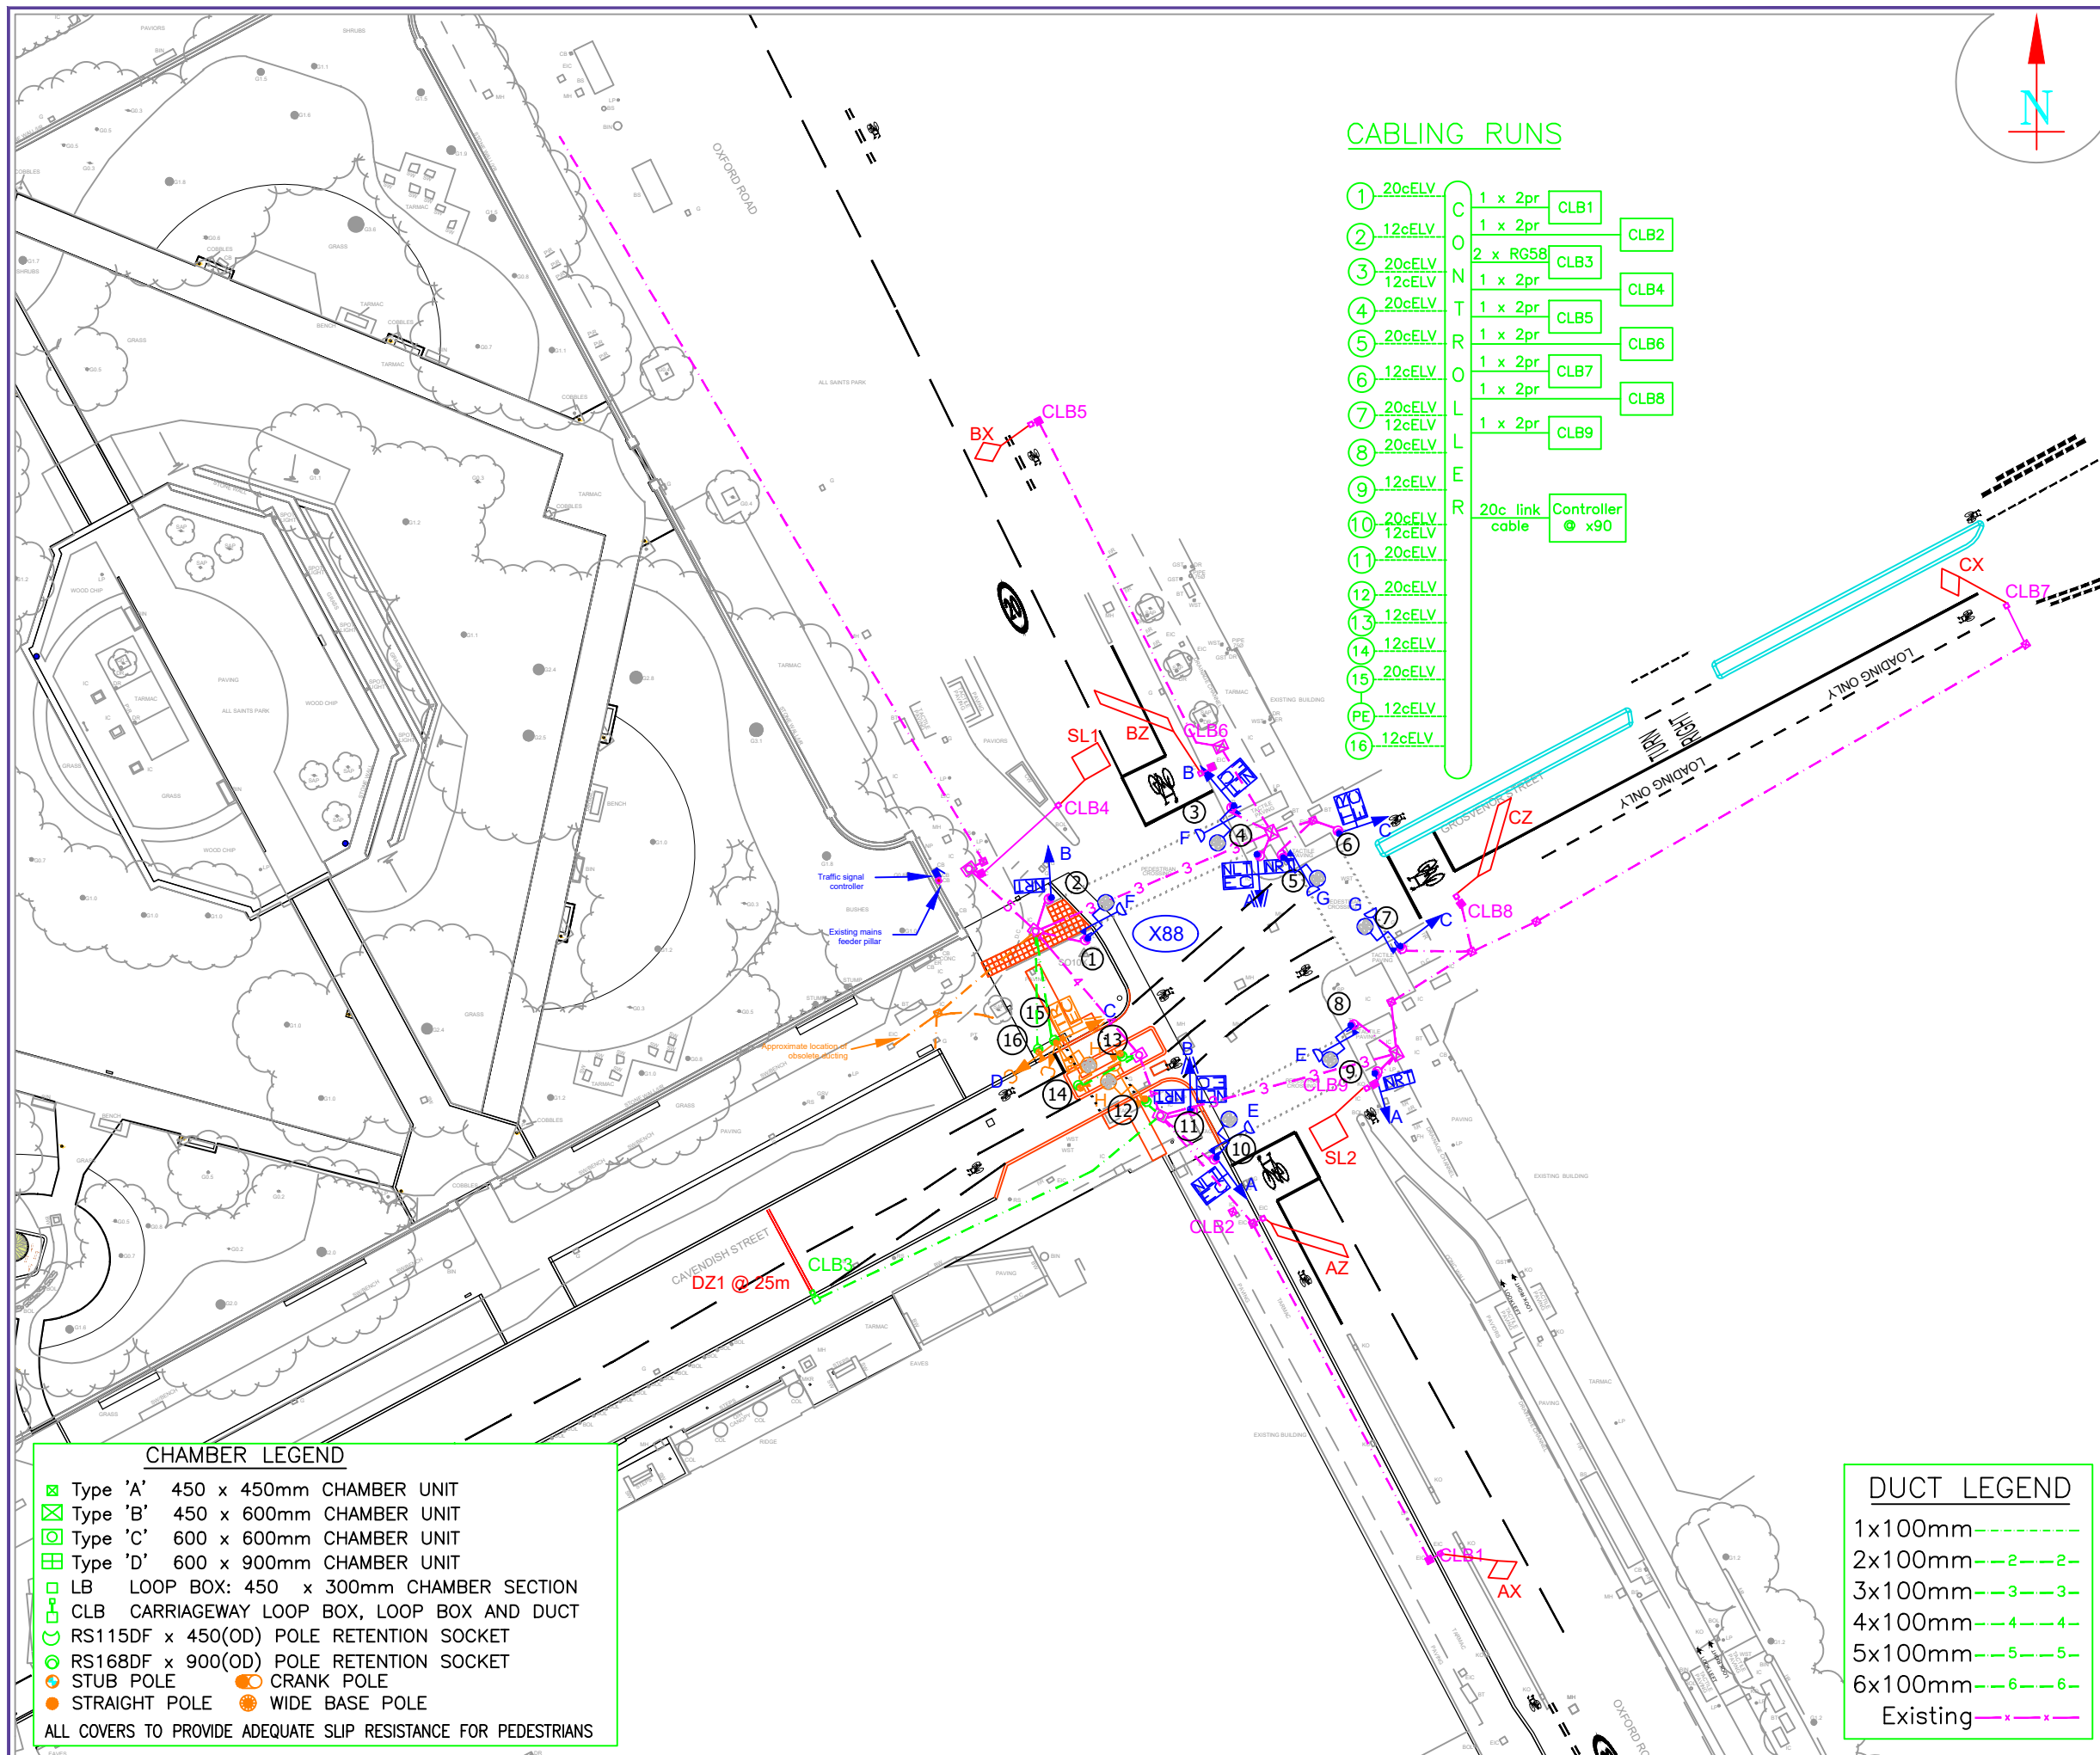

Notes:

Existing Poles 12 and 13 to be scrapped.
Replaced with poles 12 to 16.

All locations for existing ducting are
indicative and may not be exact.

REVISIONS	DATE	BY	APP

SCALE 1:500
0.0 5 10 15 20 25 30 metres

Oxford Road / Grosvenor Street
Manchester (88)

SUBDISTRICT		University	
OS_REF		STATUS	For Construction
DATE	27/02/2024	CDB APPROVED	-
DRAWN BY	PJ	SITE CHCKD BY	-
FILENAME	Dev 88 2024 MMU Cavendish St.dwg		
XREFS	1958-PLA-01A-XX-DR-L-0005-Landscape General Arrangement - X_Updated Topo Survey - KS UPDATED p02.dwg X3- Moss Ln Series 1200 Road Markings.dwg X3-Oxford Rd Series 1100 Kerbs.dwg Series 1100 Kerbs.dwg		
DWG No.			

Transport for Greater Manchester
Urban Traffic Control Unit
Tel: 0161-247 3150
Fax: 0161-228 1530
email: gmuto@tfgm.com