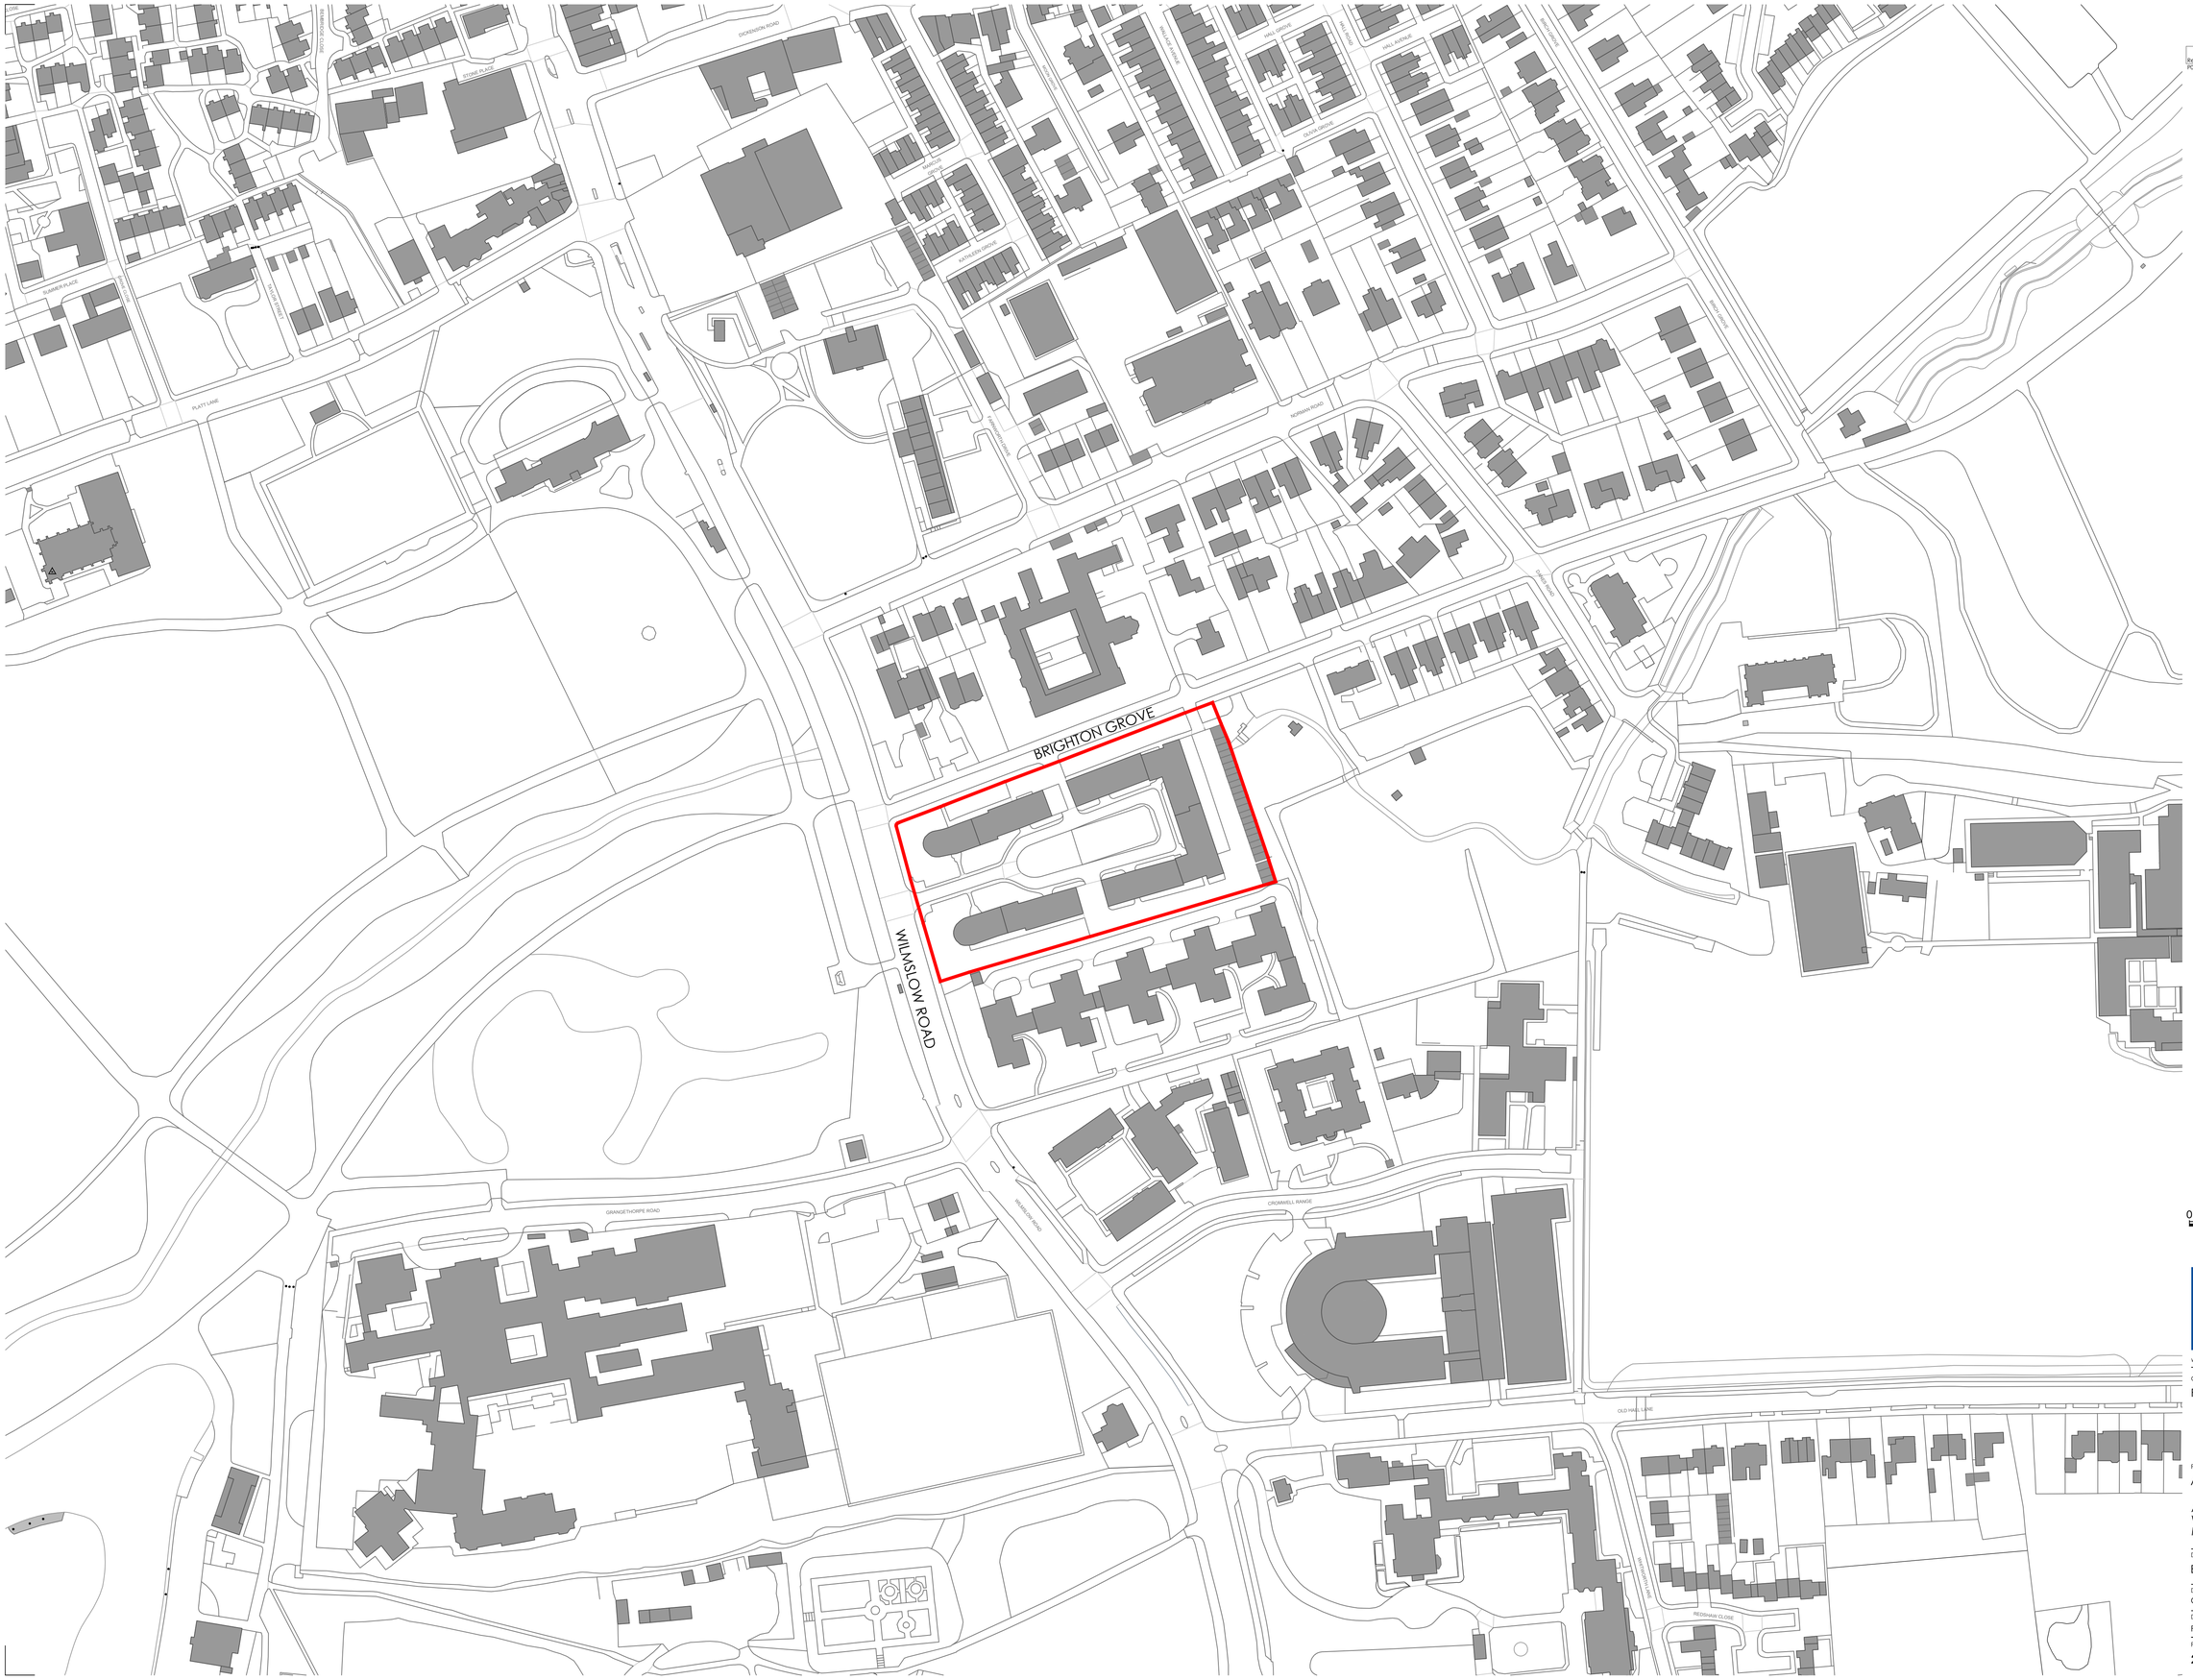

The Harris Partnership Ltd does not accept liability for any deviation from our drawings or specification. This drawing is copyright and may not be reproduced or shared in whole or part without written authority. Do not scale off this drawing.

Rev	Date	Description	Drawn	Chk'd
P01	25.11.24	First Issue	CC	PS

0 12.5 25 37.5 50 62.5 m

SCALE 1:1250

NORTH

THE HARRIS PARTNERSHIP

Architecture
Masterplanning
Interior Design

www.harrispartnership.com

Wakefield Manchester Milton Keynes Reading London Harrogate Edinburgh

Client

Realty Management

Project Title

Appleby Lodge Re-roof

Appleby Lodge
Wilmslow Road
Manchester

Drawing Title

Existing Location Plan

Drawn	Checked	Scale @A1	BIM Status	Date
CC	PS	1:1250	NA	11.25

Drawing Status	Rev.	THP Project No
Planning	P01	22380

Project No.	Originator	Volume	Level	Type	Role	Number
22380	THP	XX	XX	DR	A	0201