
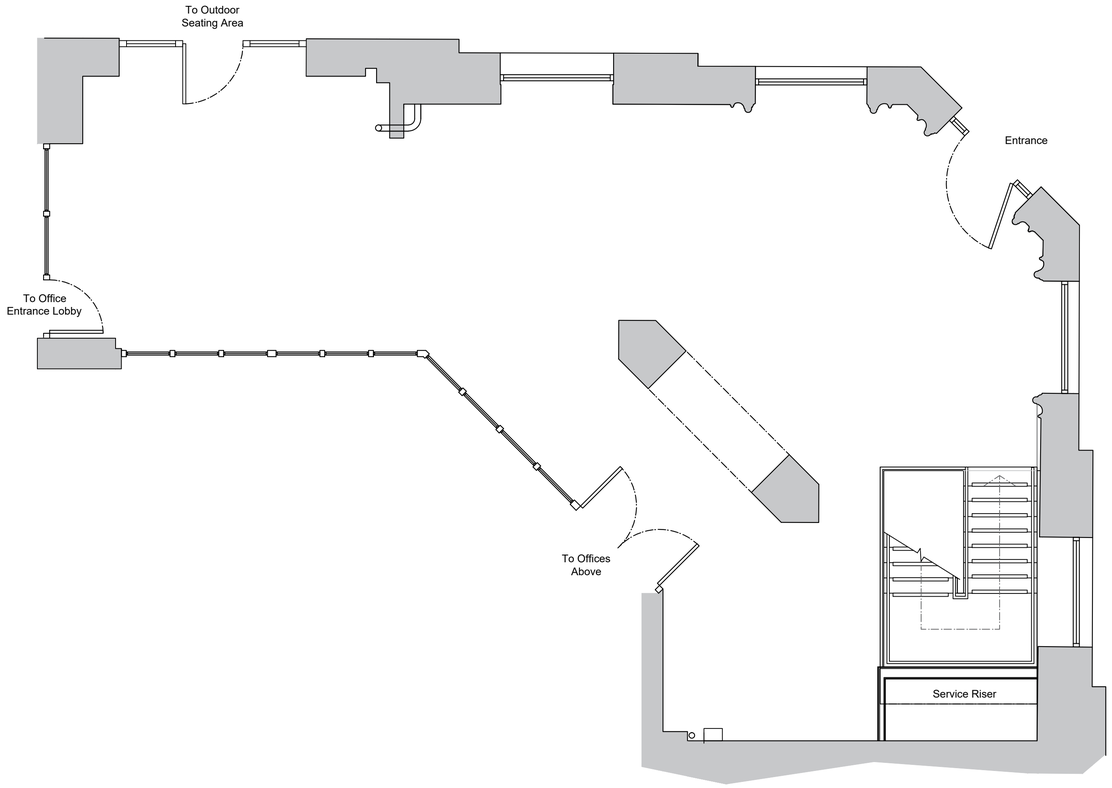


01.1 Ground Floor | General Arrangement Plan

Scale: 1:50@A1

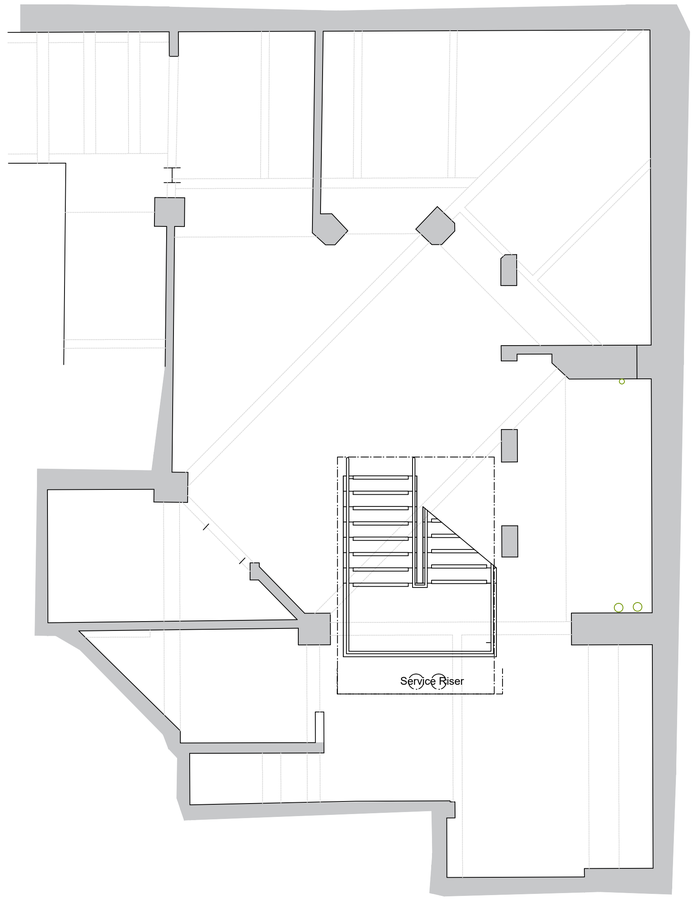

01.1 Basment | General Arrangement Plan

Scale: 1:50@A1

REVISION	DATE	DETAILS

PROJECT

Unit 3 Sunlight House
Manchester

JOE & THE JUICE

FLOOR

Basement & Ground Floor

DRAWING TITLE

General Arrangement Plan

SCALE	PAPER SIZE
1:50	A1
DRAWING NUMBER	REVISION
7063-01	D
DRAWN BY	DATE
SE	27.11.25

STATUS

L1

designtime
adt@adesigntime.com
www.designtime.uk.com
2-Work, 7 Cutler Mill
Tileyard North WF1 5FY