




P:\2022\2237 TALBOT MILL REDESIGN\01 BIM\02 CAD\03 SHEET LAYOUT\02 RIBA 4 TENDER\2237-EXA-ZZ-ZZ-DR-L-00604.DWG

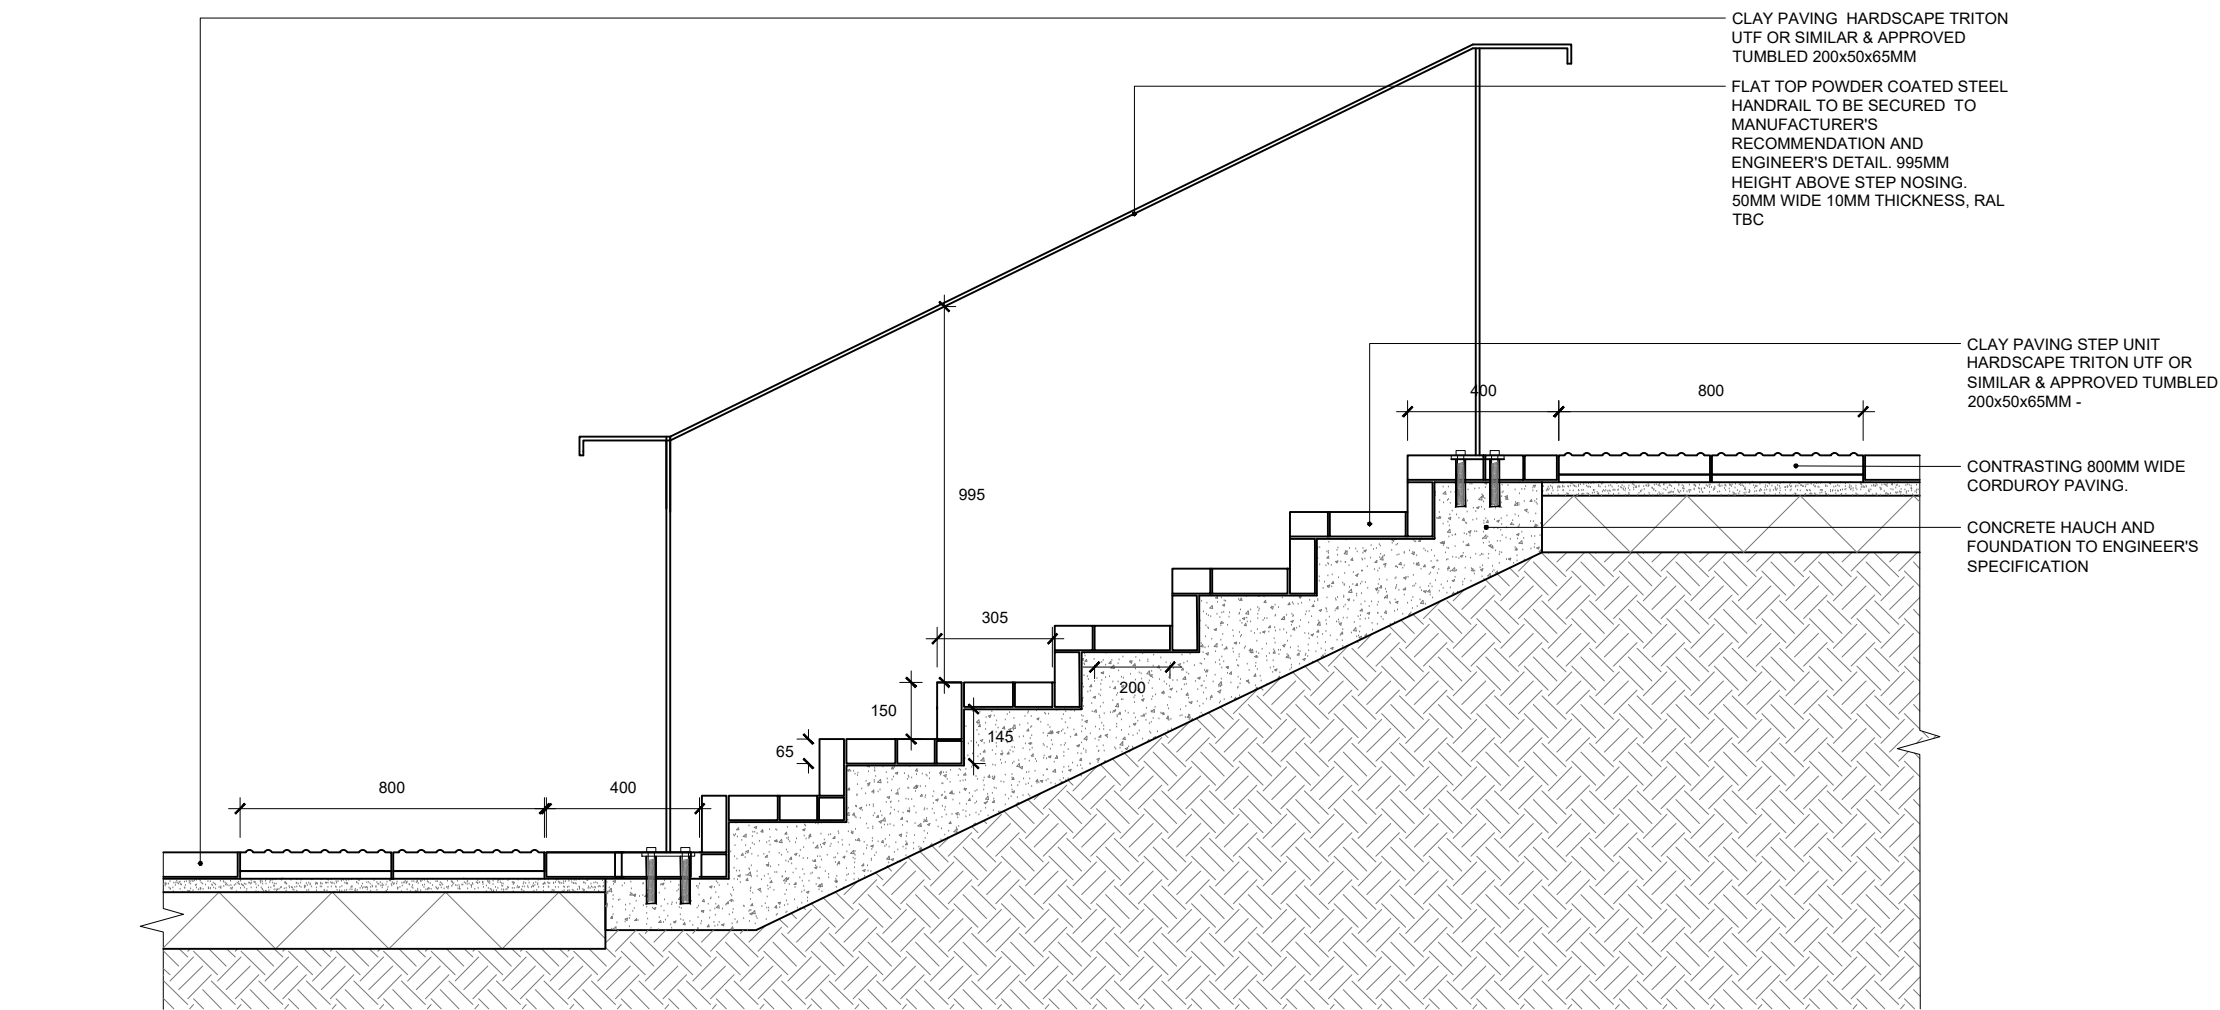


01A  
604  
SECTION

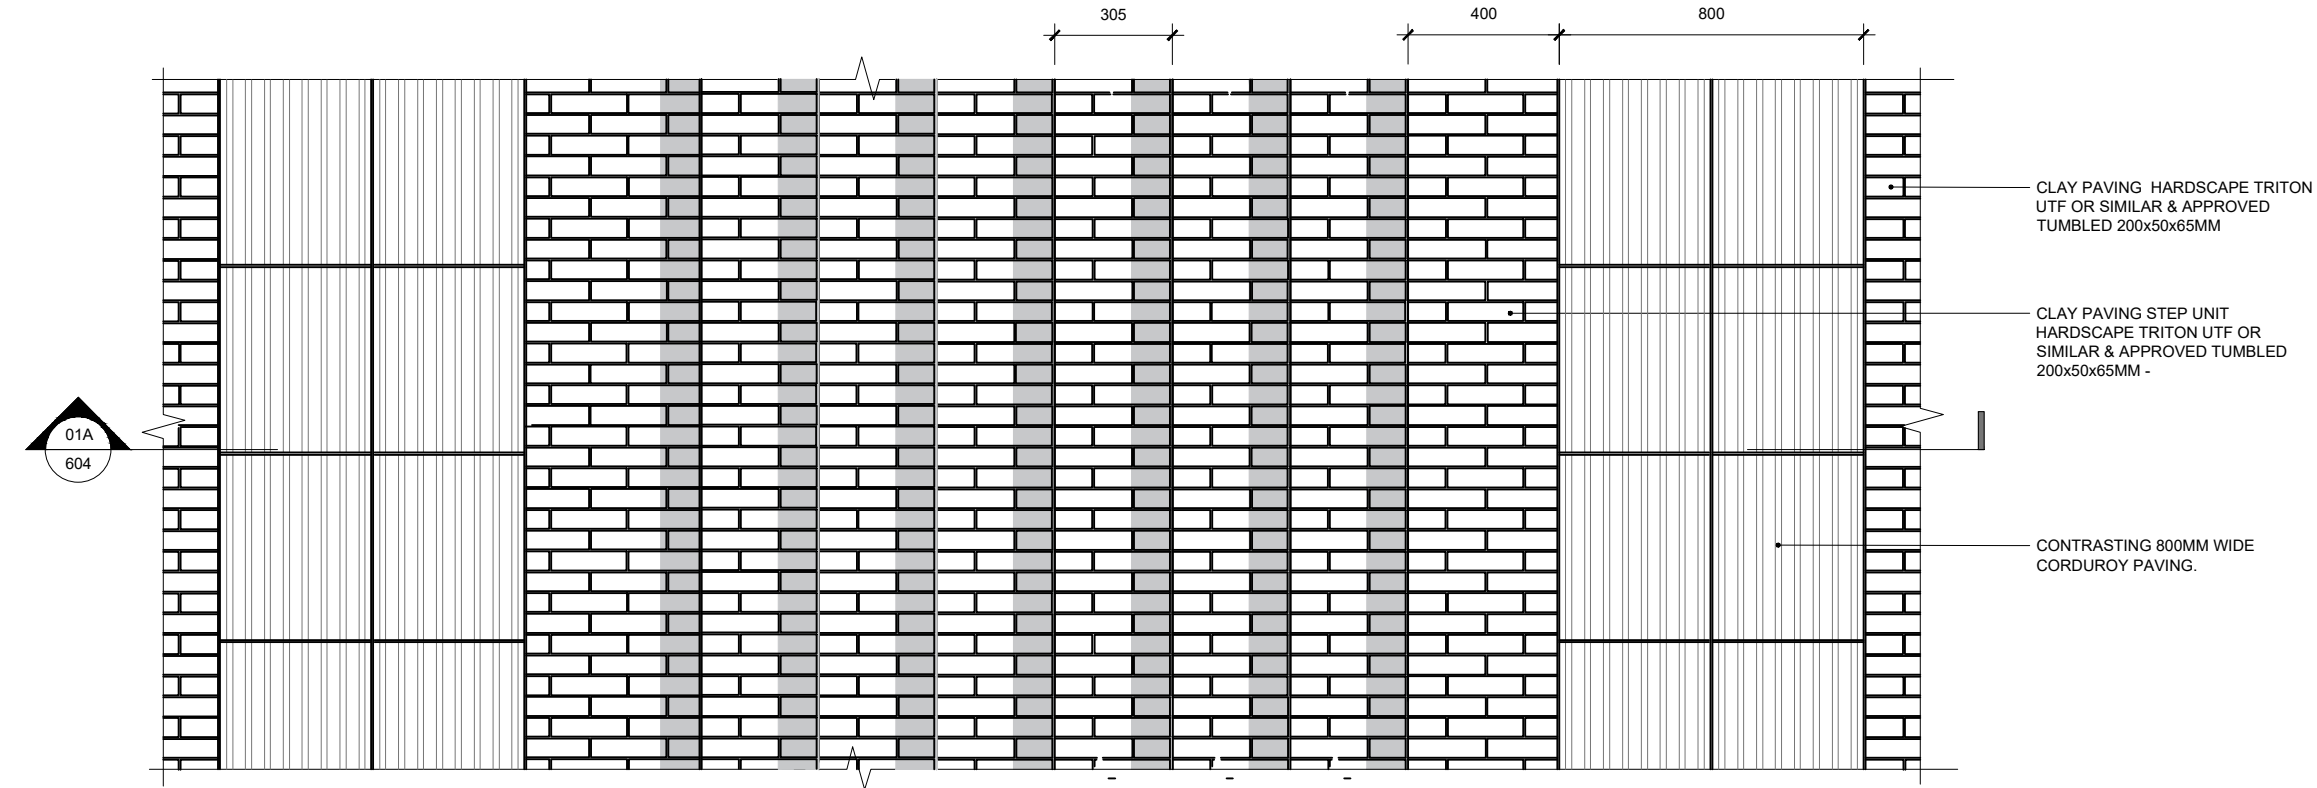


01B  
604  
PLAN

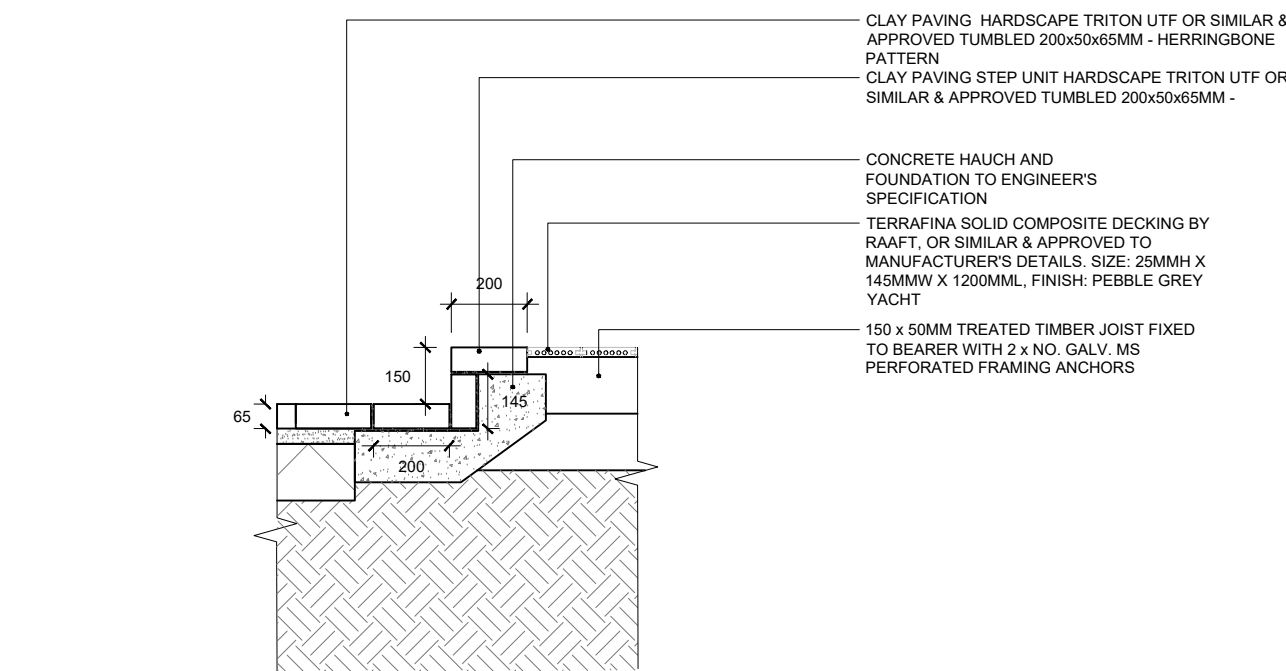


02  
604  
SECTION

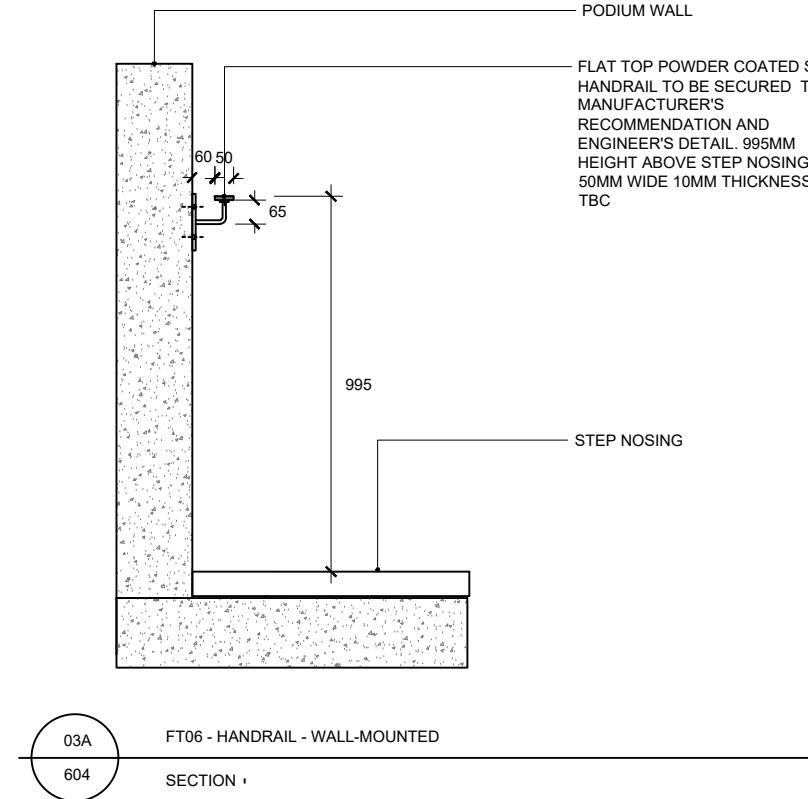

03A  
604  
SECTION

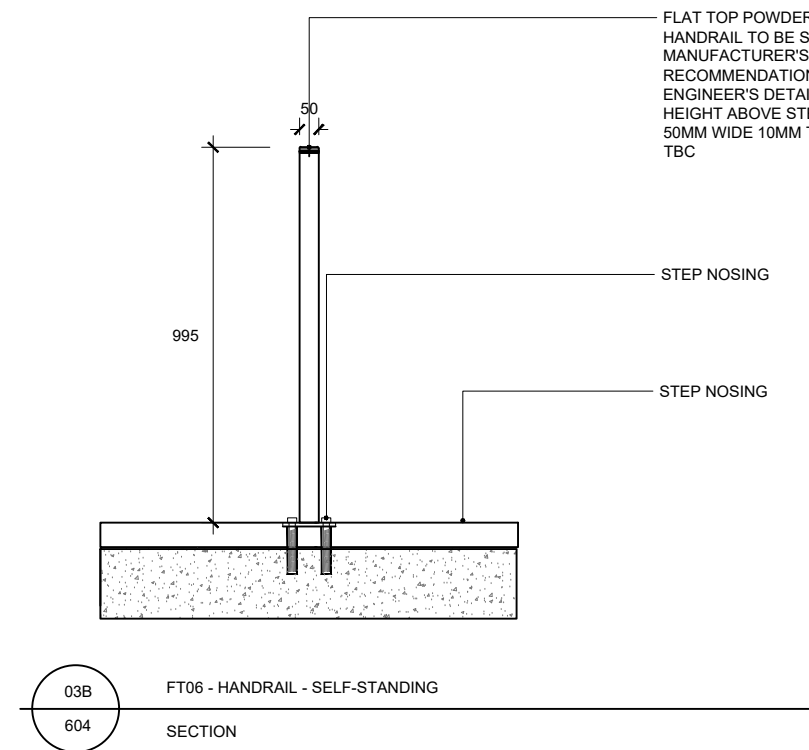

03B  
604  
SECTION

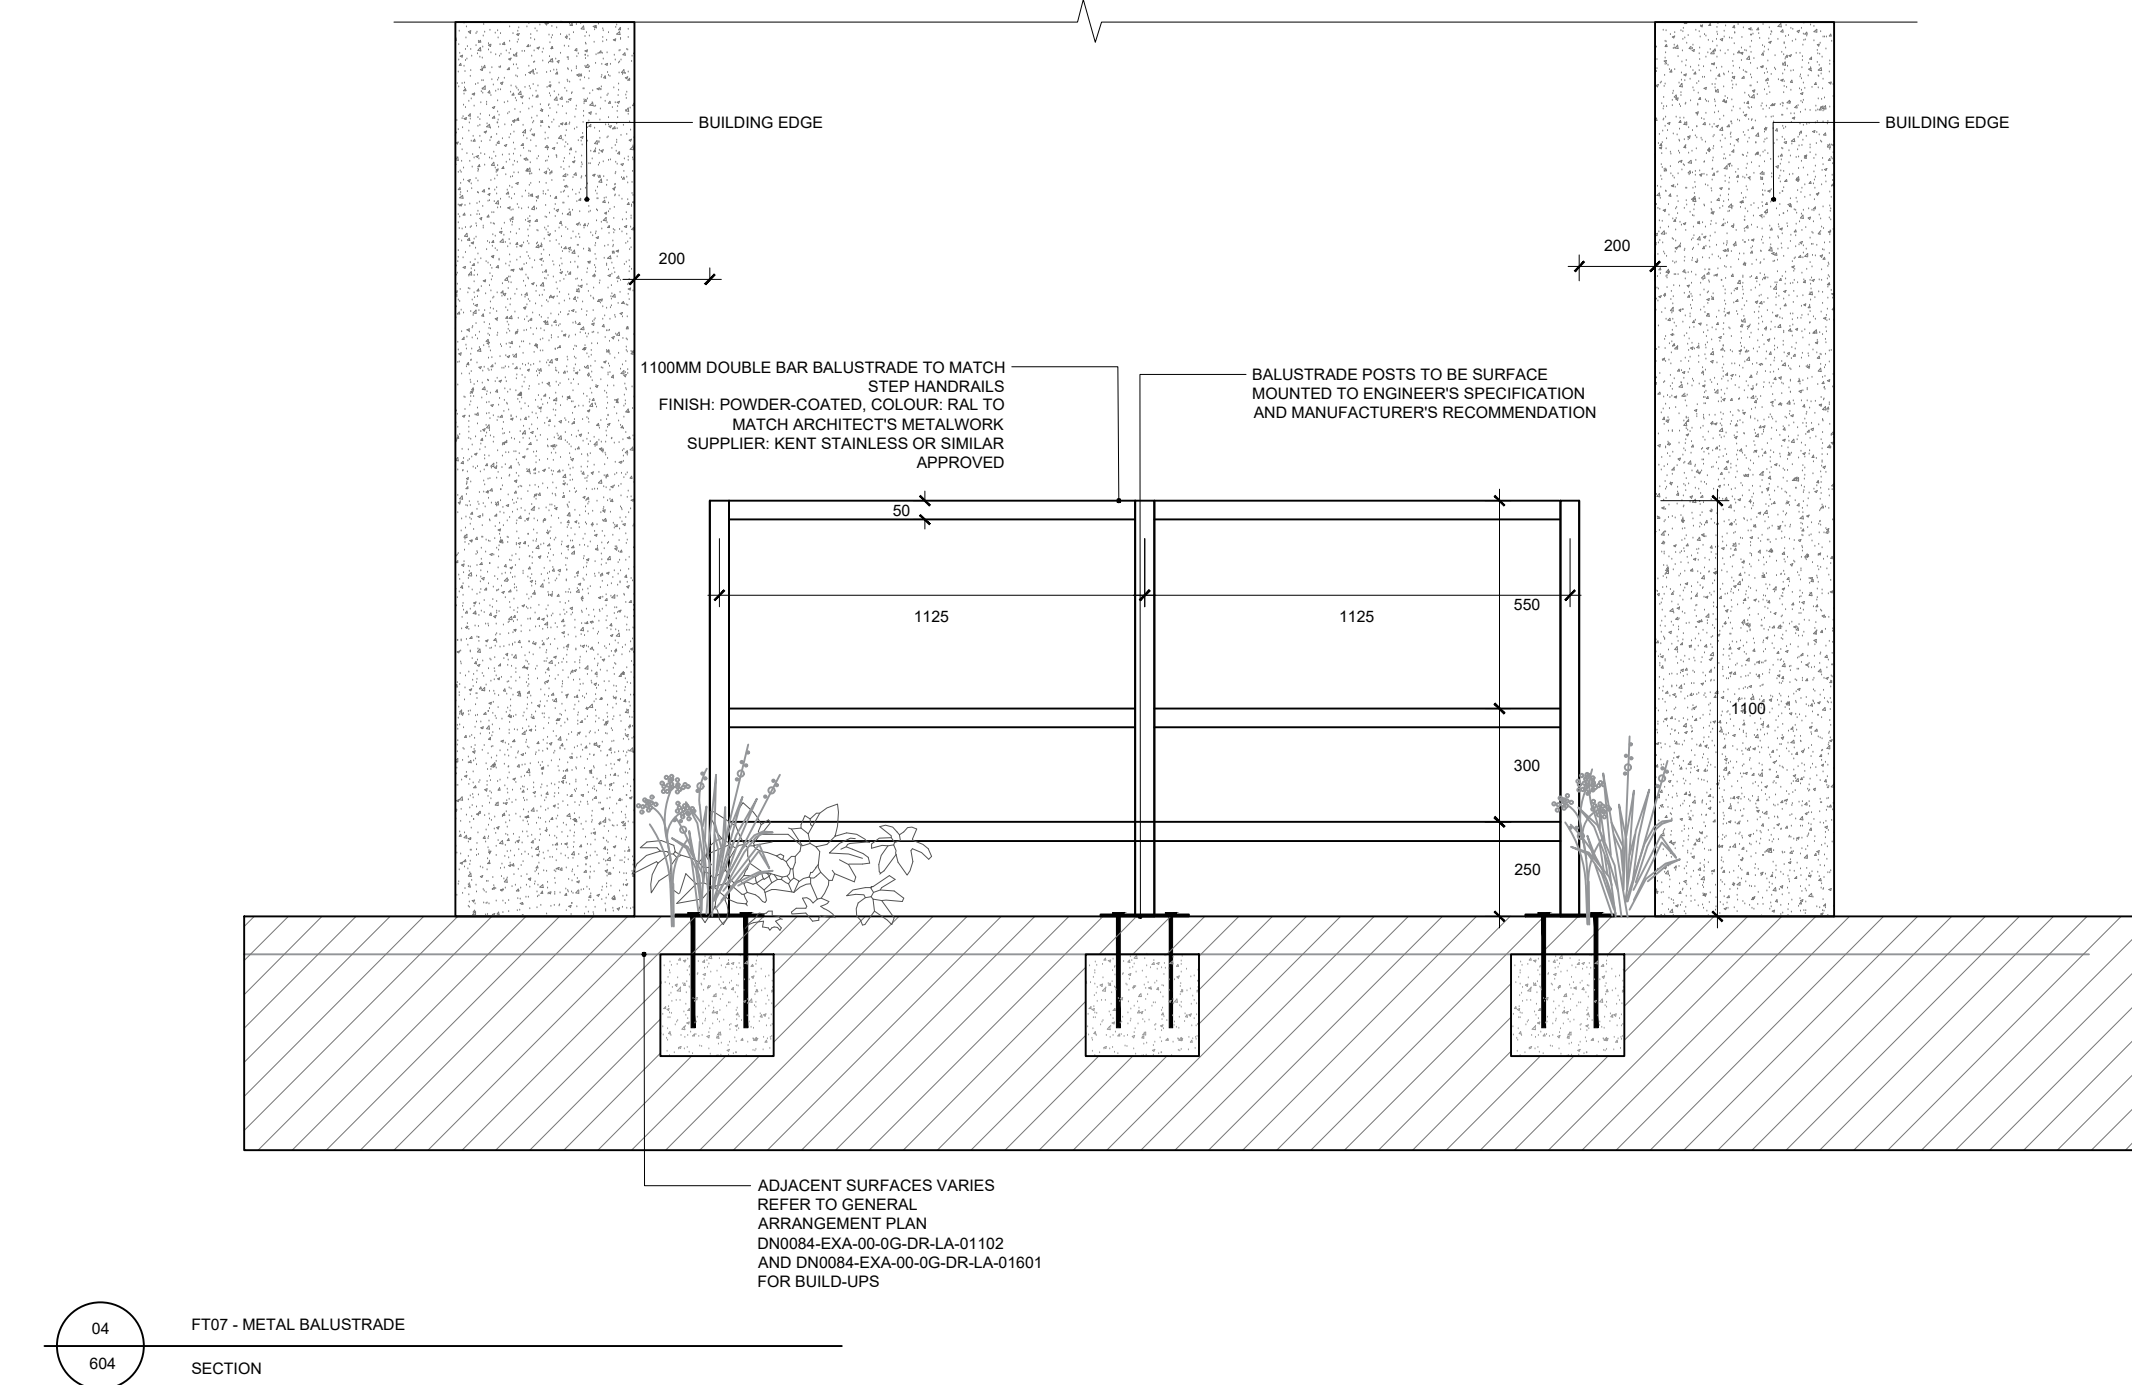

04  
604  
SECTION

No dimensions are to be scaled from this drawing.  
All dimensions are to be checked on site.  
Area measurements for indicative purposes only.

This drawing is the property of Exterior Architecture Ltd.  
No part of the drawing may be reproduced in any manner  
without permission from Exterior Architecture Ltd.

Client  
**CAPITAL +  
CENTRIC**

|      |                |            |
|------|----------------|------------|
| ---- | ----           | ----       |
| ---- | ----           | ----       |
| T02  | STAGE 4 UPDATE | 27.02.2024 |
| T01  | STAGE 4 ISSUE  | 20.11.2023 |
| Rev  | Description    | Date       |

**EXTERIOR  
ARCHITECTURE**

**LONDON**  
Unit 17.1, The Leather Market, 11-13 Weston Street, London, SE1 3ER  
**MANCHESTER**  
Studio 537, The Royal Exchange, St Anns Square, Manchester, M2 7DH  
**E-MAIL** office@exteriorarchitecture.com  
**WEB** www.exteriorarchitecture.com

Project title  
**TALBOT MILL**

Drawing title  
**EXTERNAL STEPS DETAIL**

|                |                           |                  |
|----------------|---------------------------|------------------|
| Issued By      | Manchester                | T: 0161 850 8101 |
| Scale          | 1:20 @ A1                 | Drawn EXA        |
| Status         | STAGE 4                   | Checked SL       |
| Date           | 27.02.2024                | Approved SPL     |
| Drawing number | 2237-EXA-ZZ-ZZ-DR-L-00604 | Revision T02     |

