




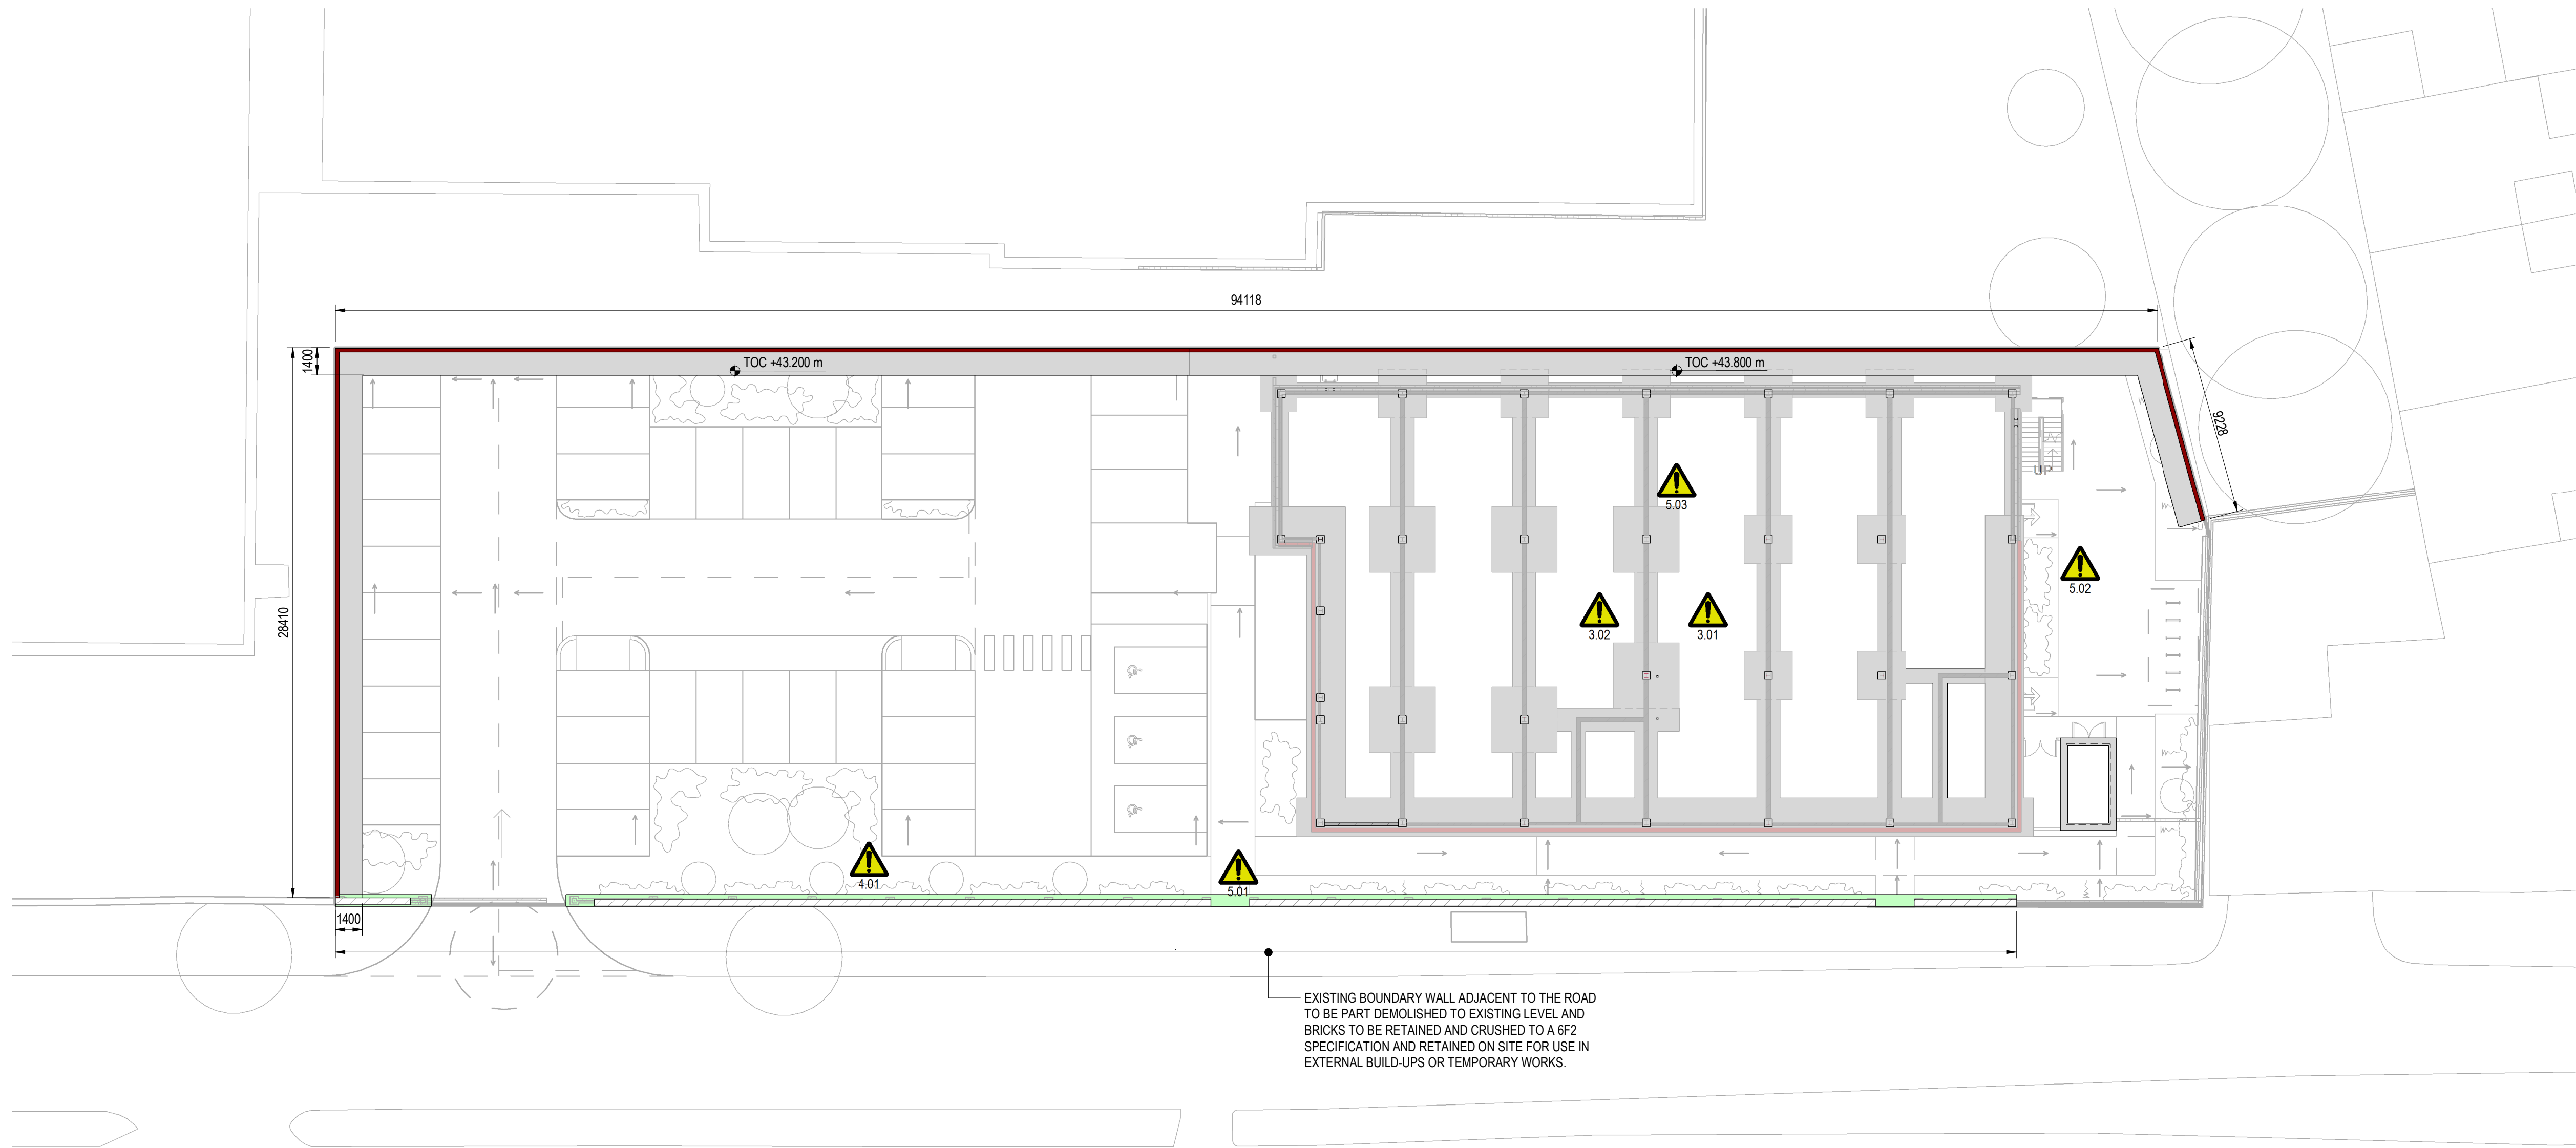

KEY PLAN
SCALE: 1 : 200

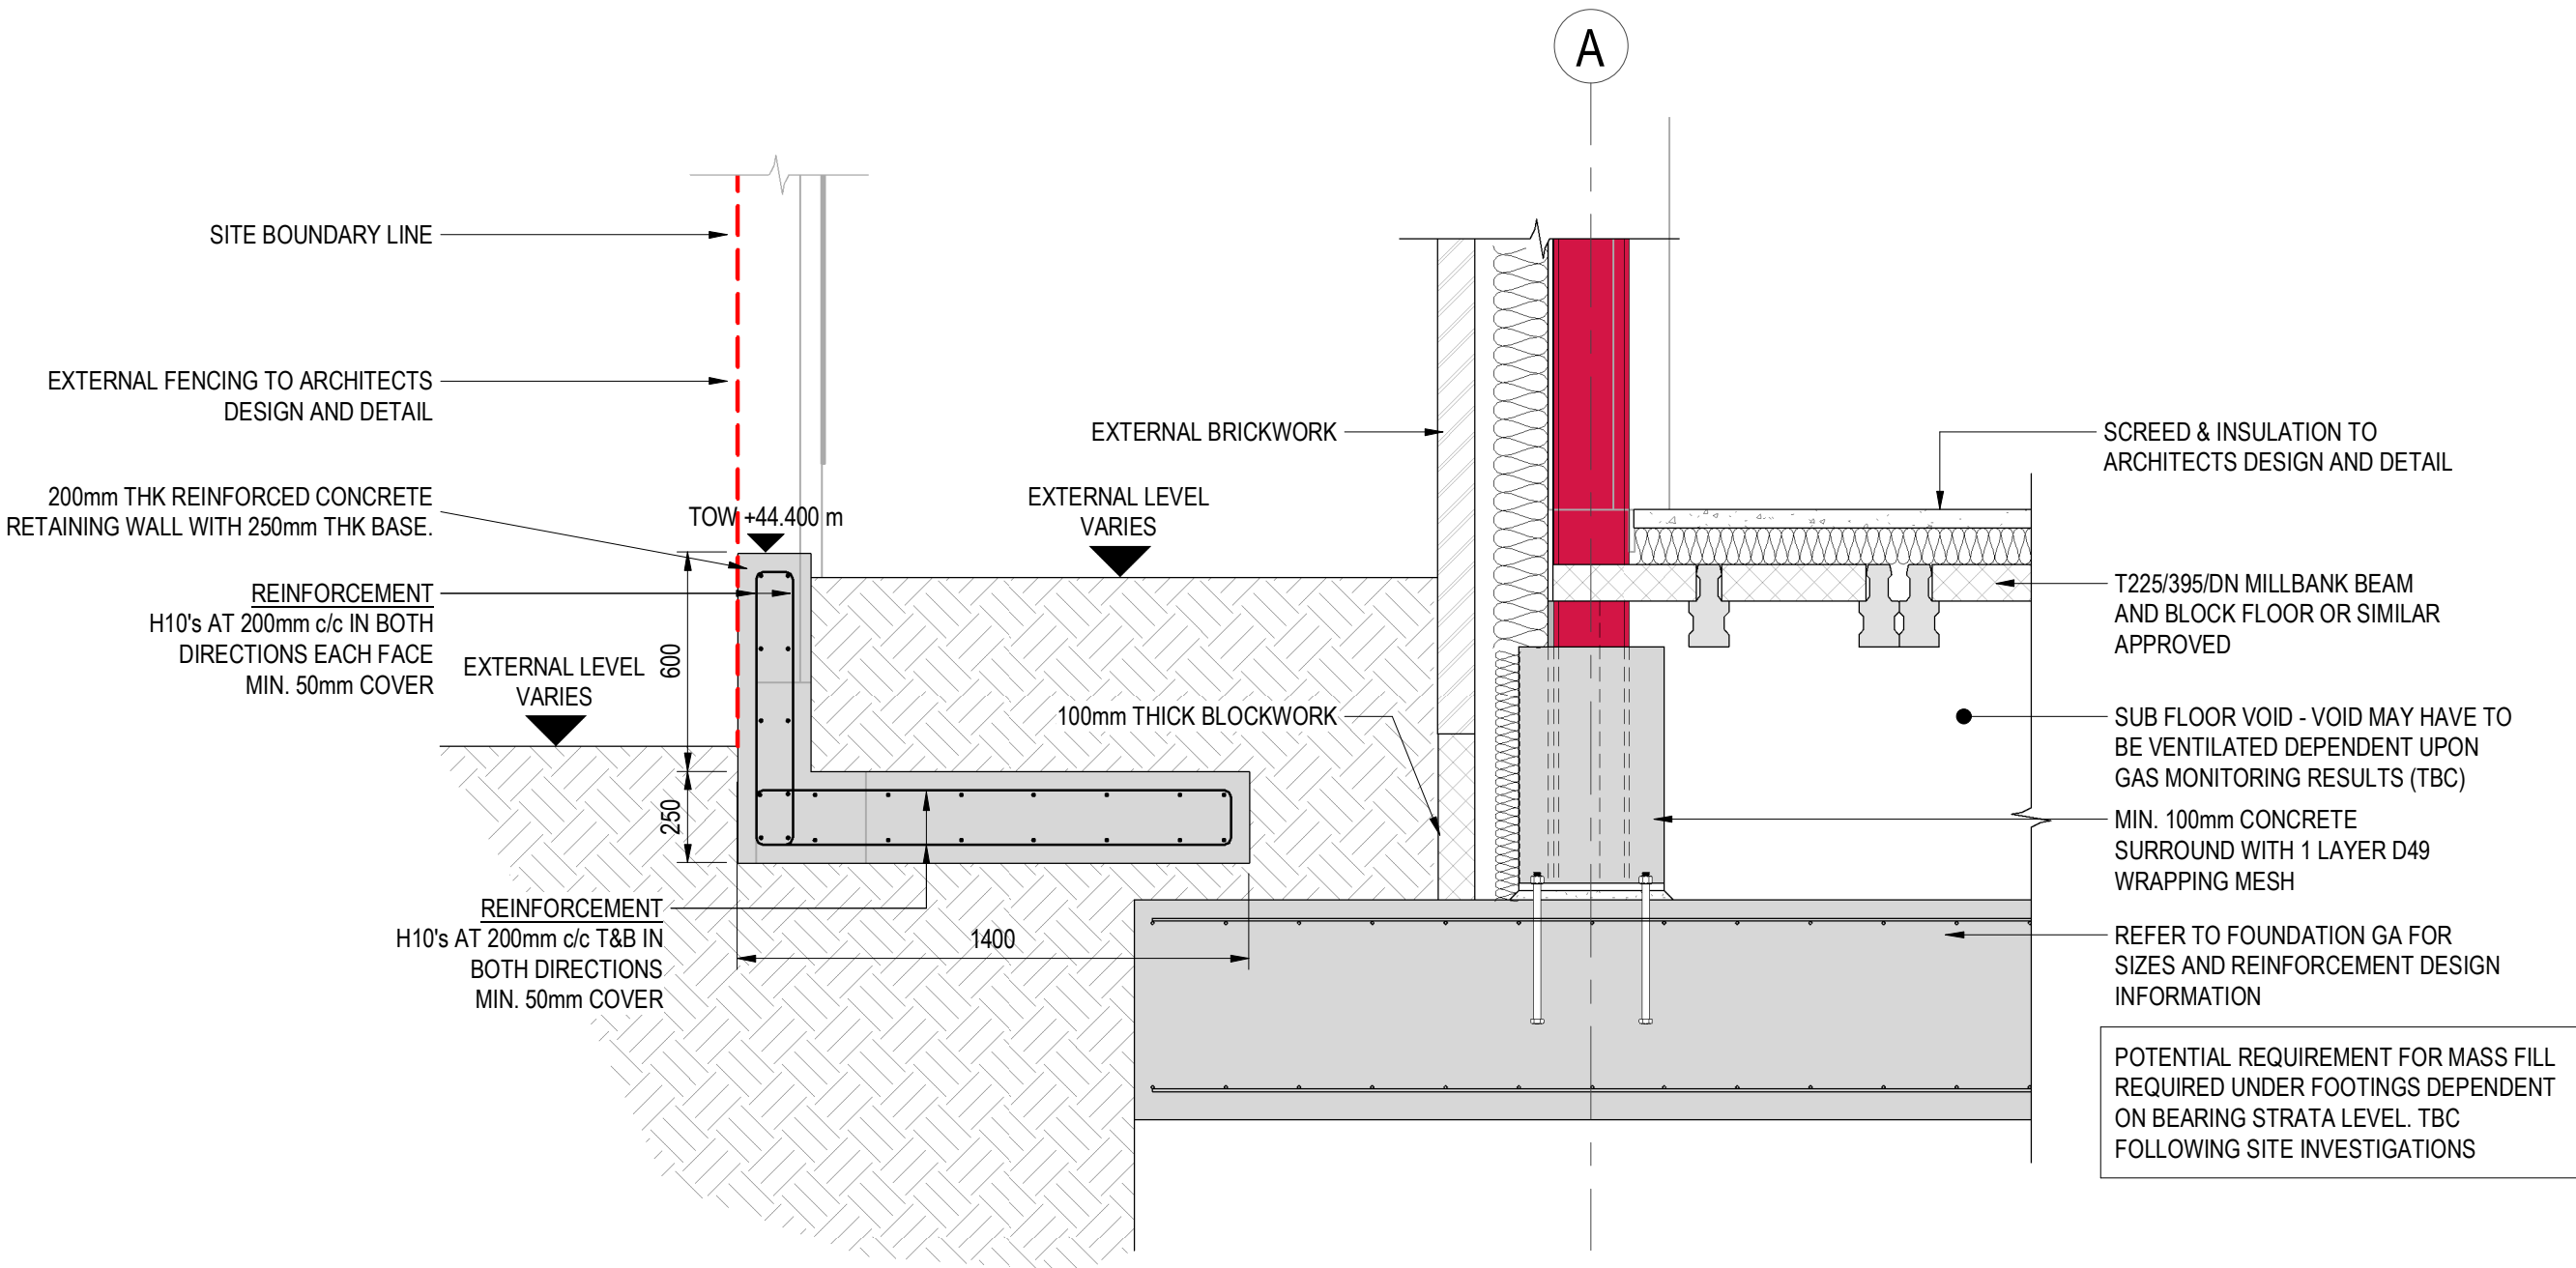

TYPICAL EXTERNAL RETAINING WALL DETAIL
SCALE: 1 : 20

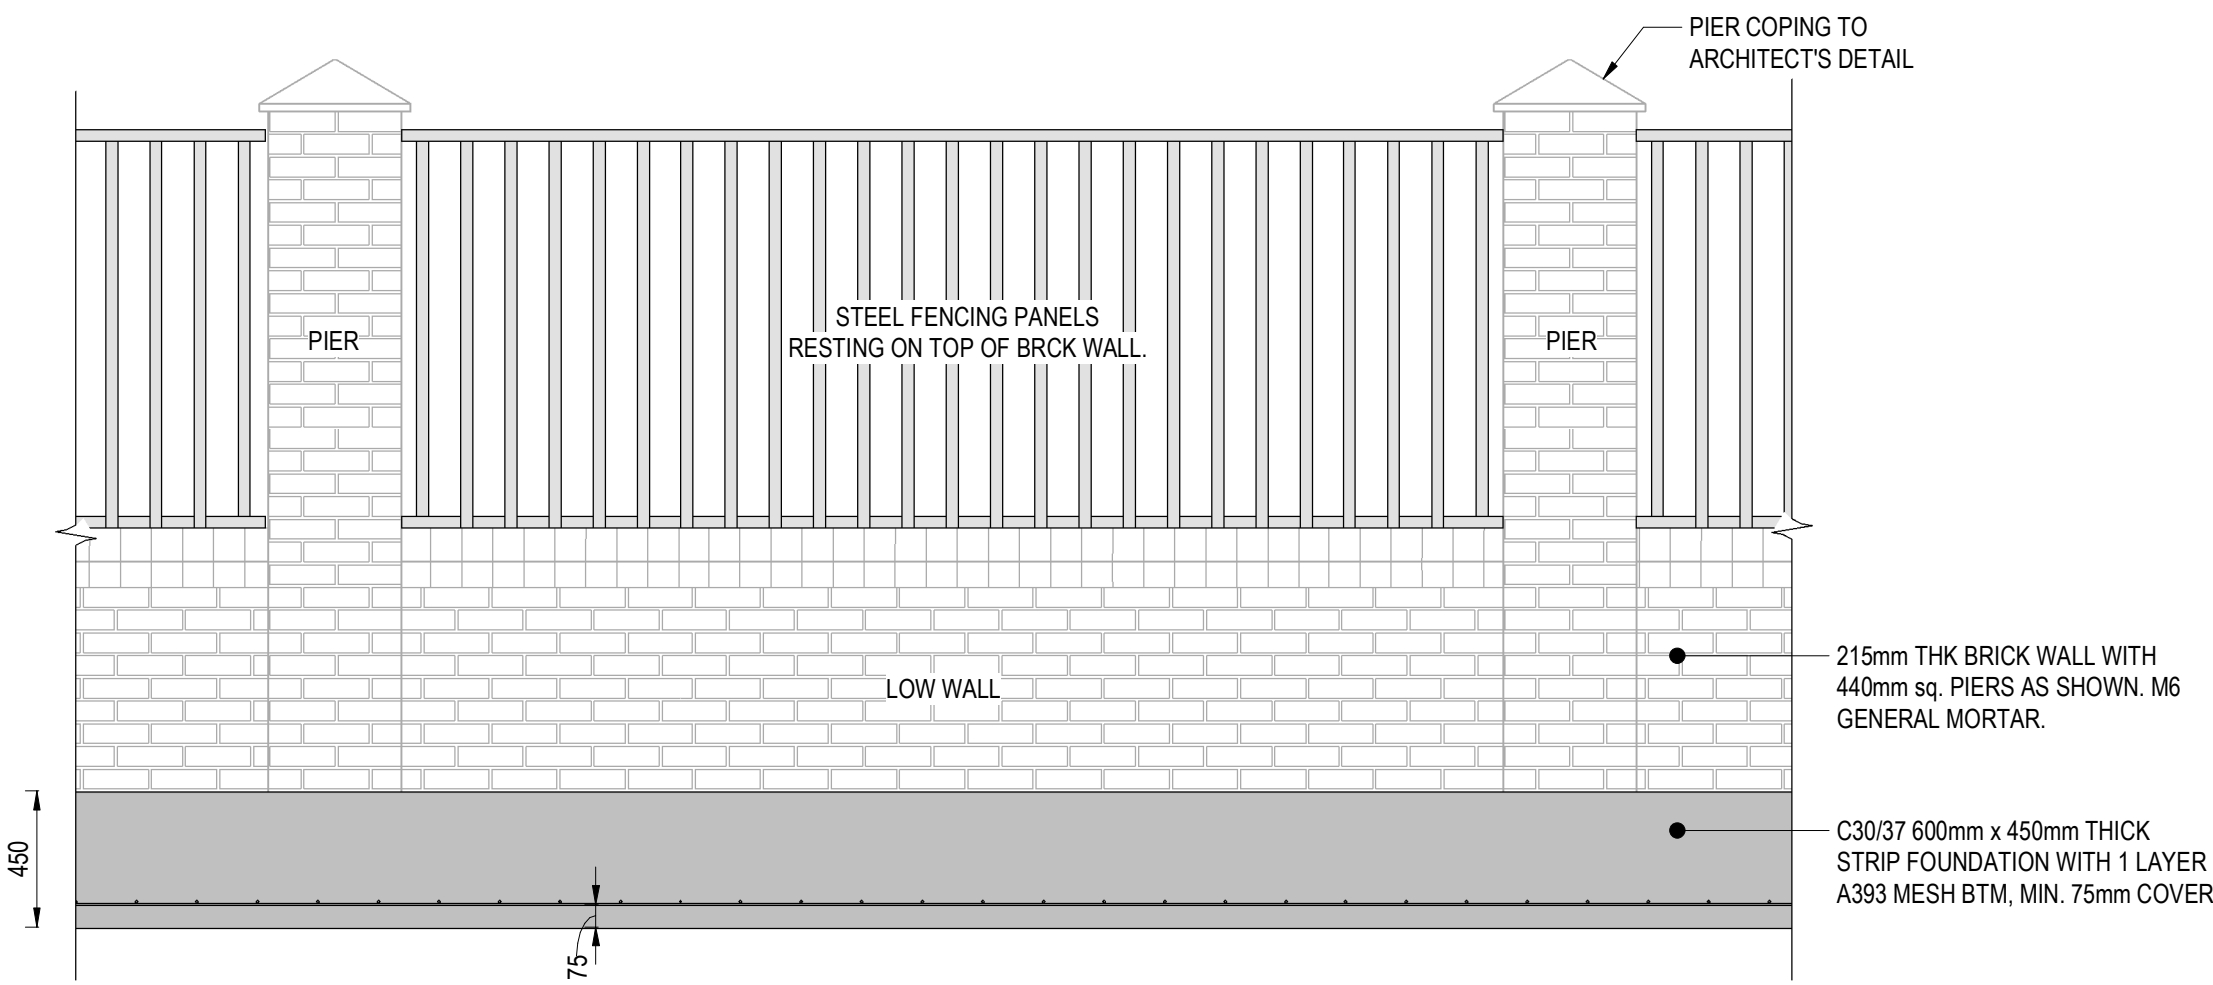

TYPICAL SOUTH WALL ELEVATION
SCALE: 1 : 25

GENERAL NOTES:

- THIS DRAWING IS TO BE READ IN CONJUNCTION WITH ALL RELEVANT ARCHITECTS AND ENGINEERS DRAWINGS AND SPECIFICATIONS.
- DO NOT SCALE THIS DRAWING. ANY AMBIGUITIES, OMISSIONS AND ERRORS ON DRAWINGS SHALL BE BROUGHT TO THE ENGINEERS ATTENTION IMMEDIATELY. ALL DIMENSIONS MUST BE CHECKED / VERIFIED ON SITE.
- ALL DIMENSIONS ARE IN MILLIMETRES UNLESS NOTED OTHERWISE.
- FOR GENERAL NOTES REFER TO DRAWING.

KEY:

- DENOTES 200mm THK REINFORCED CONCRETE RETAINING WALL WITH 250mm THK BASE.
- DENOTES 600mm x 450mm THICK STRIP FOUNDATION TO SUPPORT 215mm THK BRICK WALL WITH 440mm sq. PIERS

P02	STAGE 4 ISSUE	26.08.25	CHG	RD
P01	STAGE 3 ISSUE	19.05.25	RP	DS

Rev:	Description:	Date:	By:	Chkd:
------	--------------	-------	-----	-------

Curtins

Merchant Exchange, 17-19 Whitworth Street West, Manchester, M1 5WG
0161 236 2394
manchester@curtins.com
www.curtins.com

Civil & Structures • Transport Planning • Environmental • Infrastructure • Geotechnical • Conservation & Heritage • Principal Designer
Birmingham • Bristol • Cambridge • Cardiff • Douglas • Dublin • Edinburgh • Glasgow • Kentville • Leeds • Liverpool • London • Manchester • Nottingham

Status:

STAGE 4

Project:

HAWTHORN MEDICAL CENTRE

Dwg Title:

SITE RETAINING WALL
GENERAL ARRANGMENT

Drawn By LW	Designed By MM	Checked By DS
----------------	-------------------	------------------

Date APR '25	Scales @ A1 As indicated
-----------------	-----------------------------

Project No - Originator - Function - Spatial - Form - Discipline - Number	Revision:
---	-----------

HMCNMC - CUR - V1 - B1 - DR - S - 16100

P02

HMCNMC-CUR-V1-ZZ-M3-S-00001