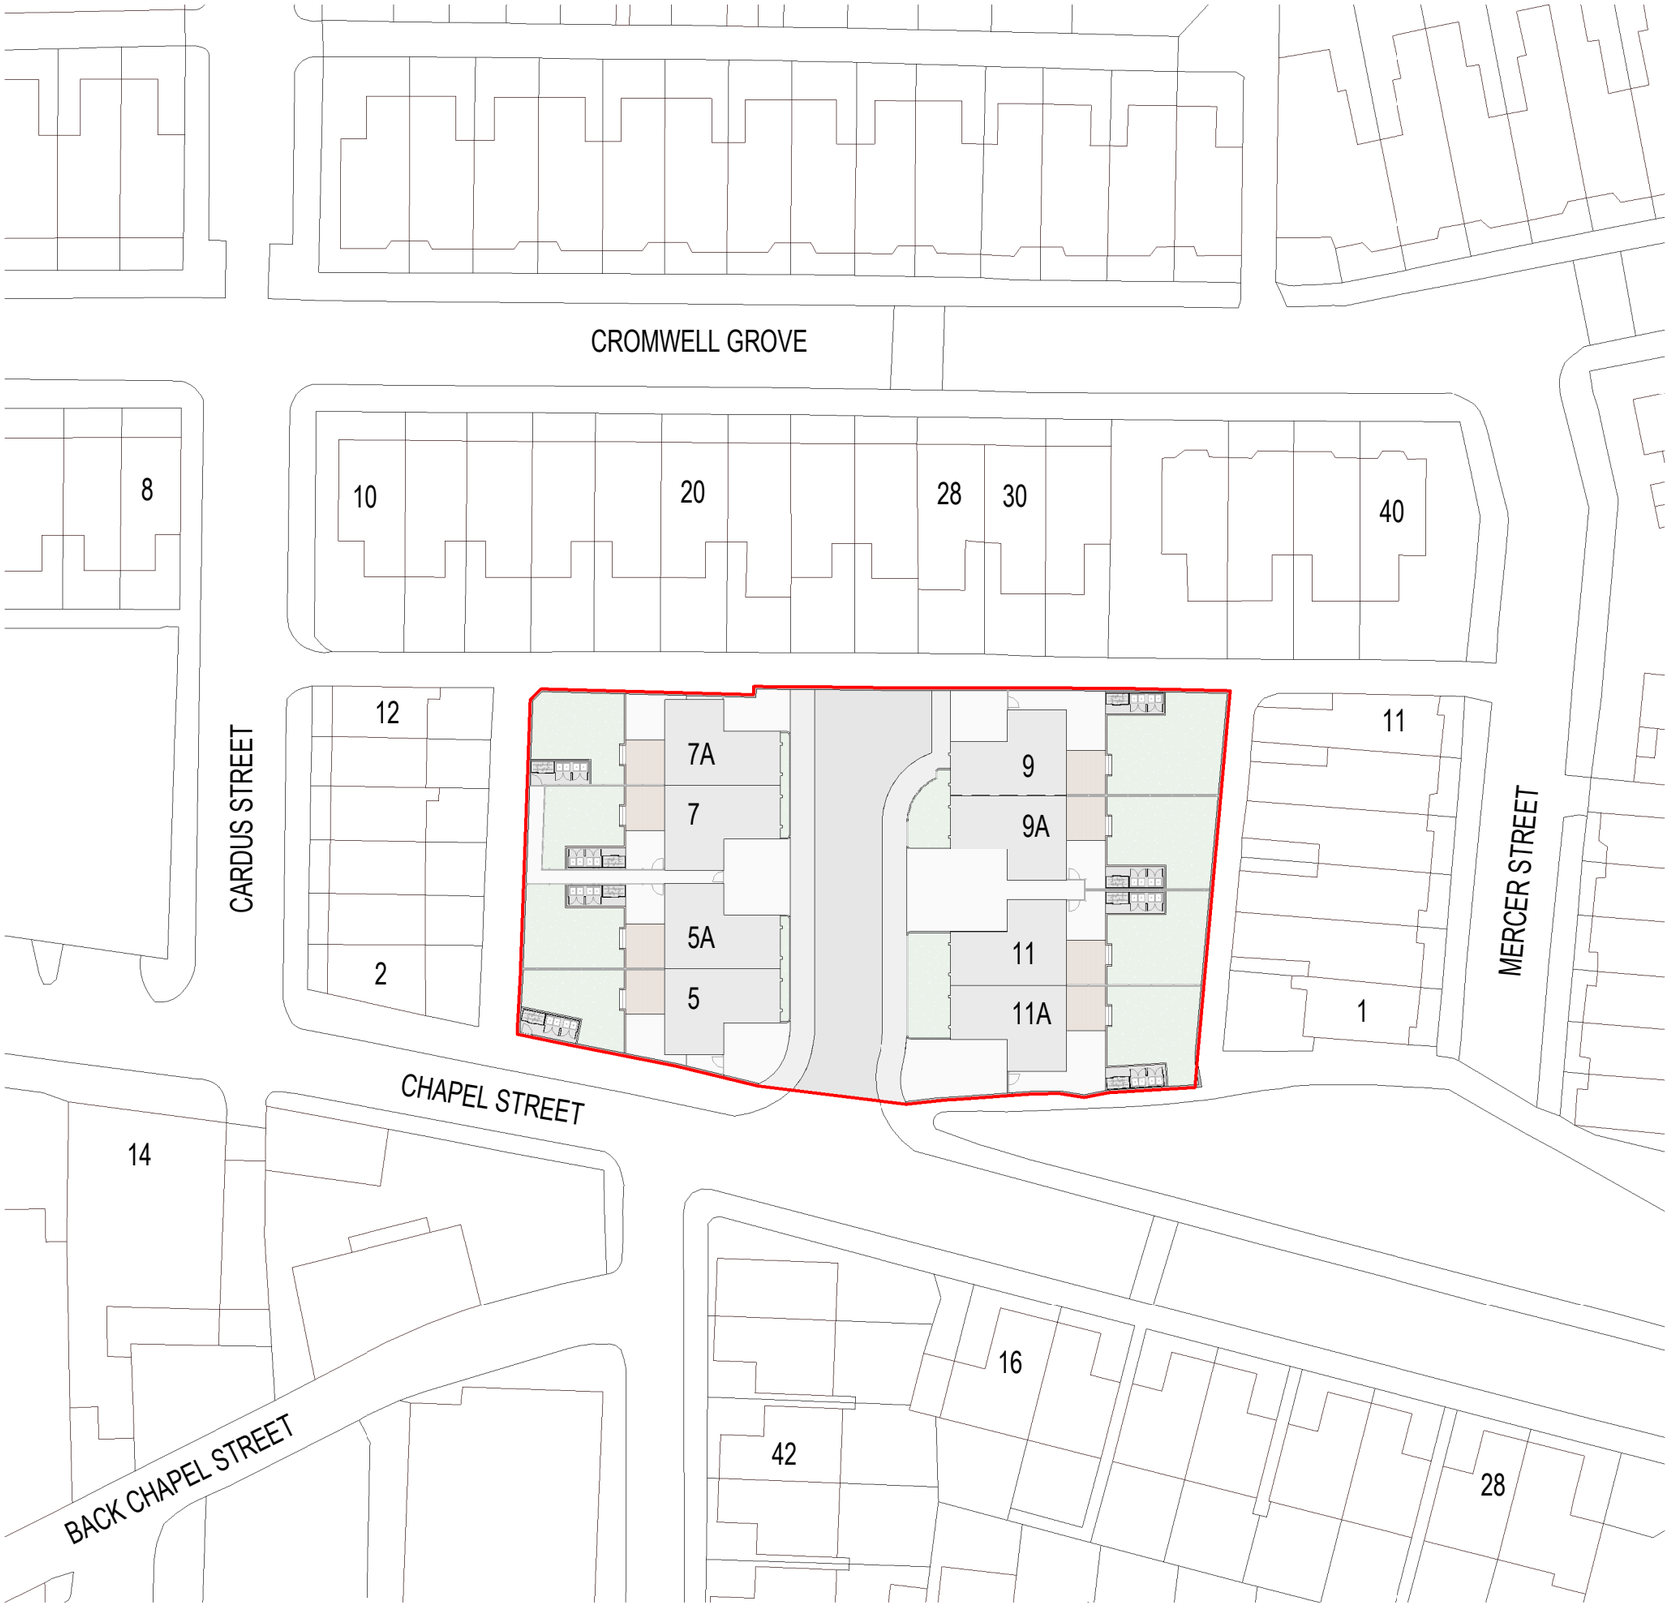

GTA North Limited Copyright. Guy Taylor Associates
is a trading name of GTA North Limited.

Drawing Notes:

N

0 10 20 30

SCALE 1 : 500

Rev:	Description:	Revised By:	Issue Date:
PL01	PLANNING APPLICATION	CR	04.12.2025

Project:

5, 5A, 7, 7A, 9, 9A, 11 & 11A
CHAPEL STREET M19 3QB

Drawing Title:

SITE LOCATION PLAN

Scale: 1 : 500@A3

Original Issue Date: 24.09.2025

Original Drawn By: AM

Original Checked by: CR

Drawing Number:

24-0016-99-100

Revision:

PL01

Reason For Issue:

PLANNING APPLICATION

Swan Buildings, 20 Swan Street
Manchester M4 5JW
T: 0161 826 1042 M:07914 402 101

manchester@guytaylorassociates.co.uk

www.guytaylorassociates.co.uk

GUY TAYLOR ASSOCIATES