


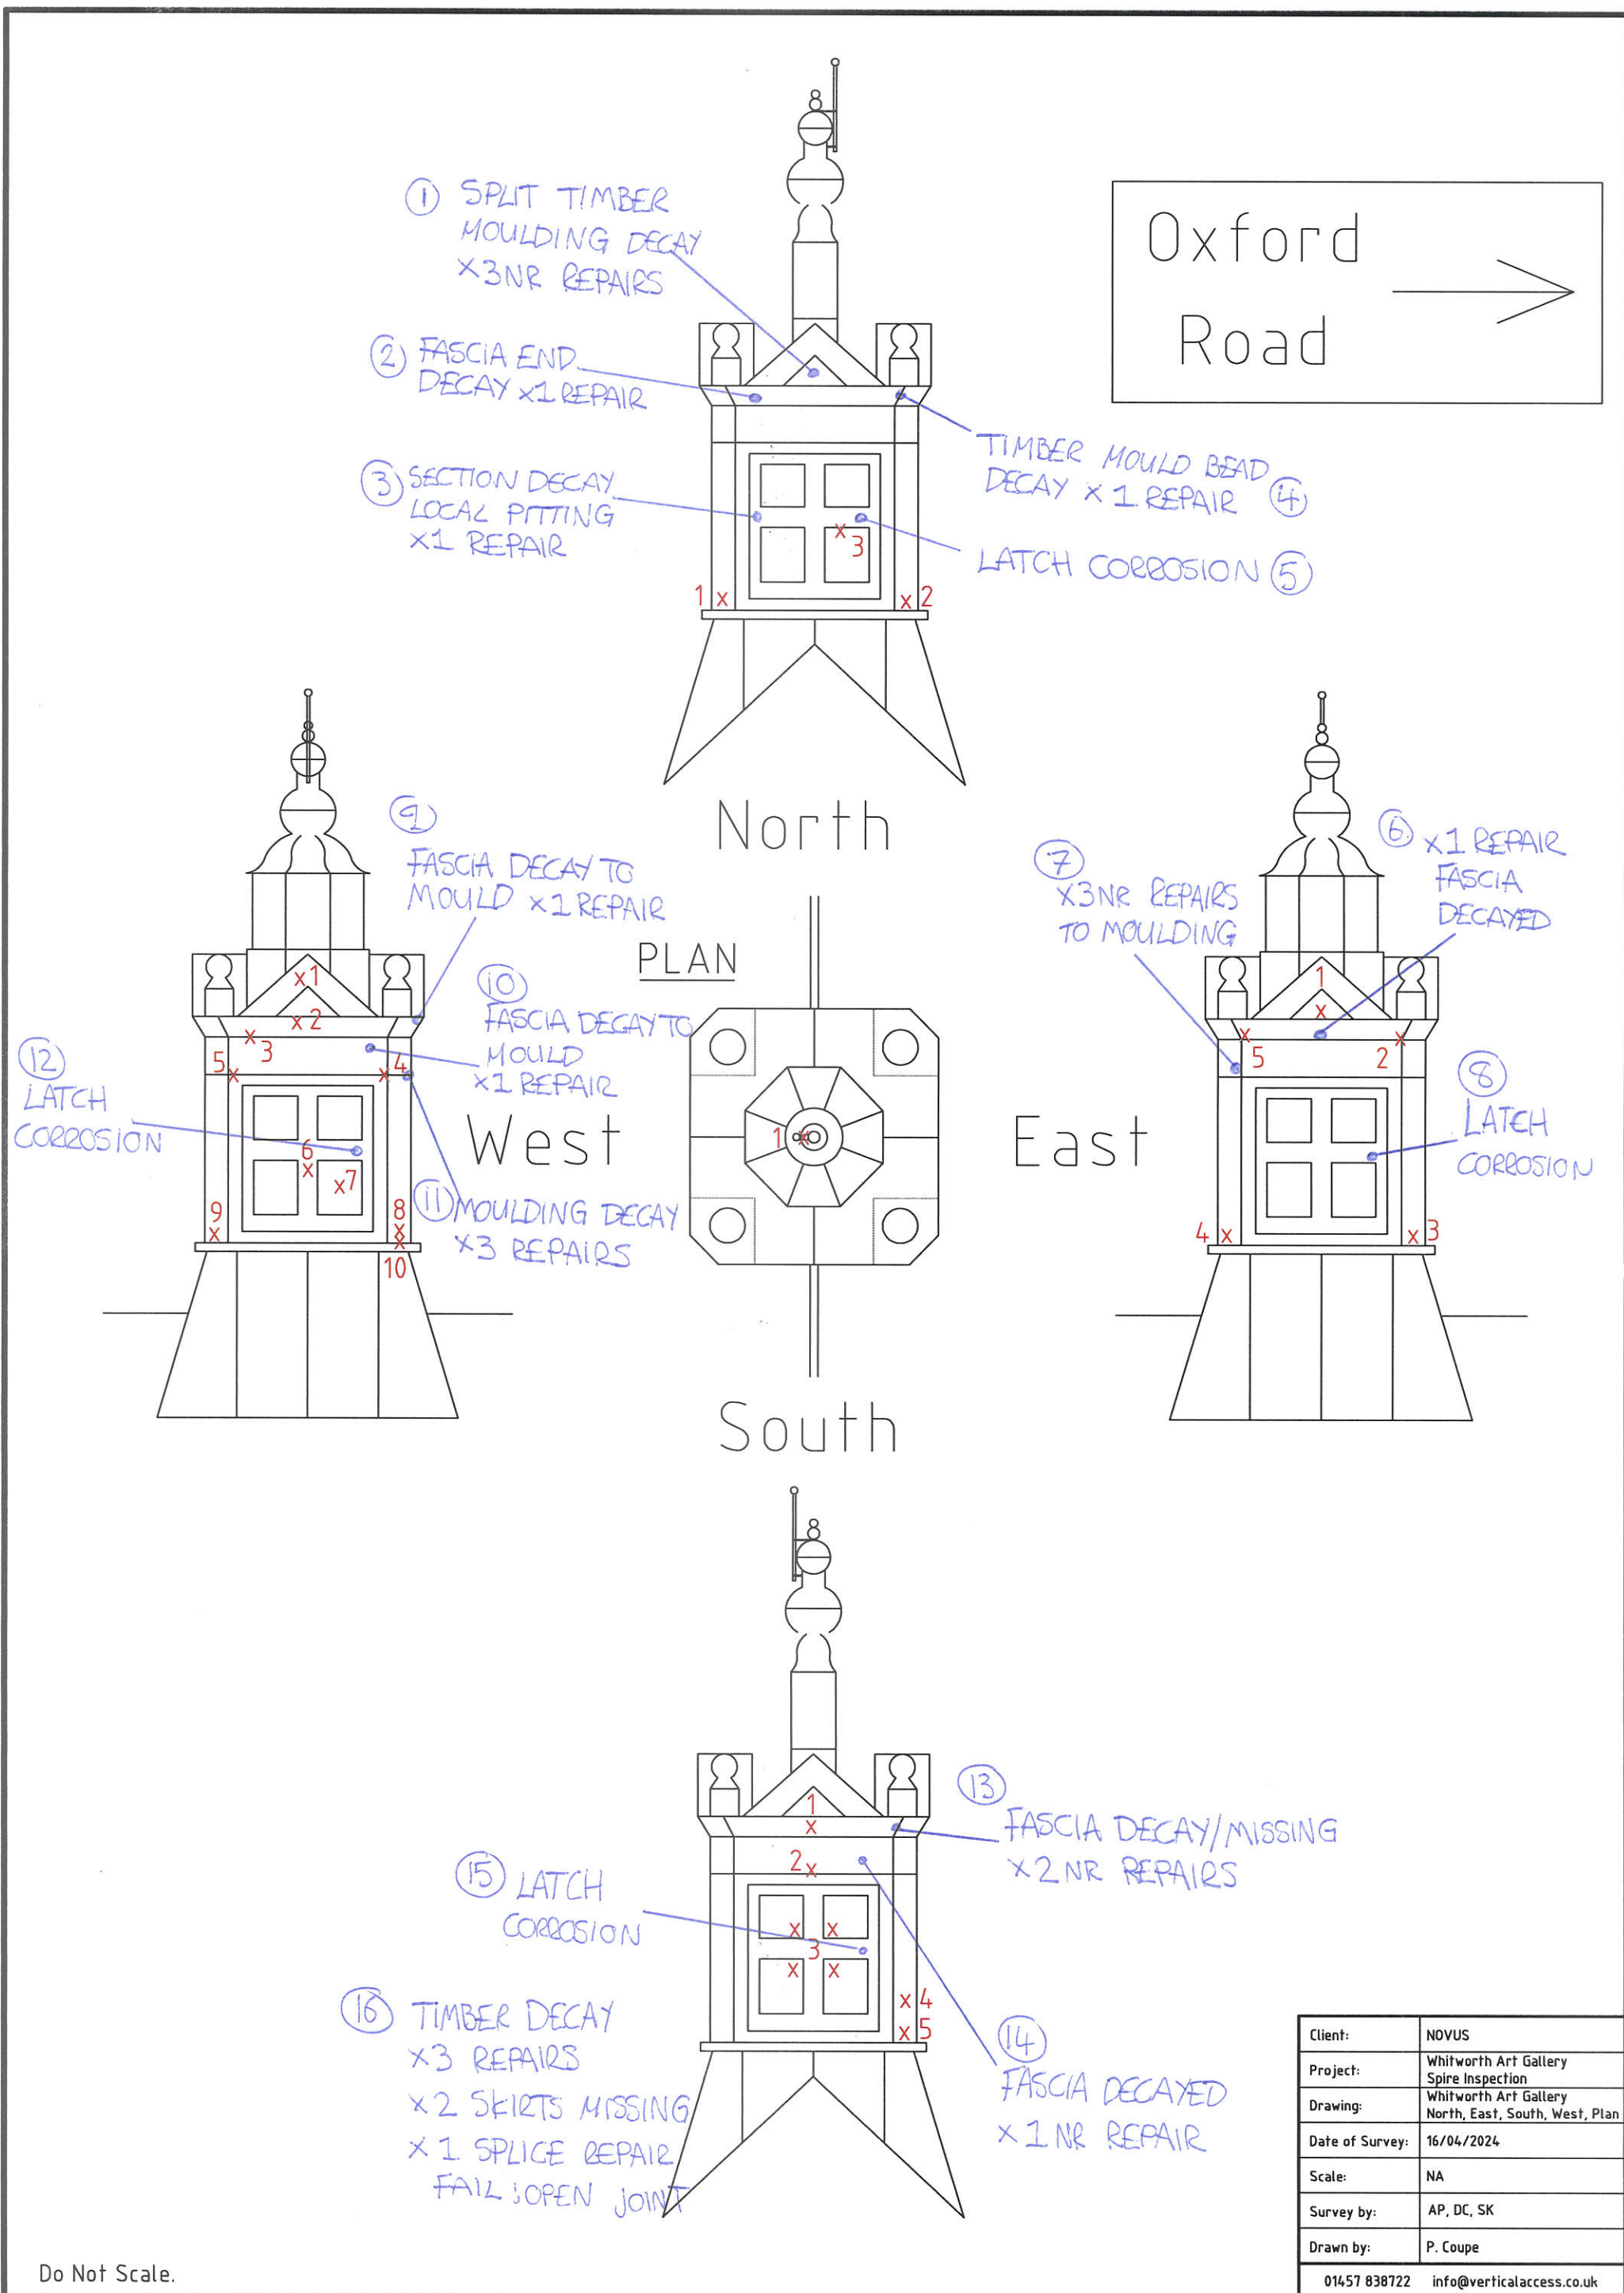

Do Not Scale.

Client:	NOVUS
Project:	Whitworth Art Gallery Spire Inspection
Drawing:	Whitworth Art Gallery North, East, South, West, Plan
Date of Survey:	16/04/2024
Scale:	NA
Survey by:	AP, DC, SK
Drawn by:	P. Coupe
01457 838722 info@verticalaccess.co.uk	