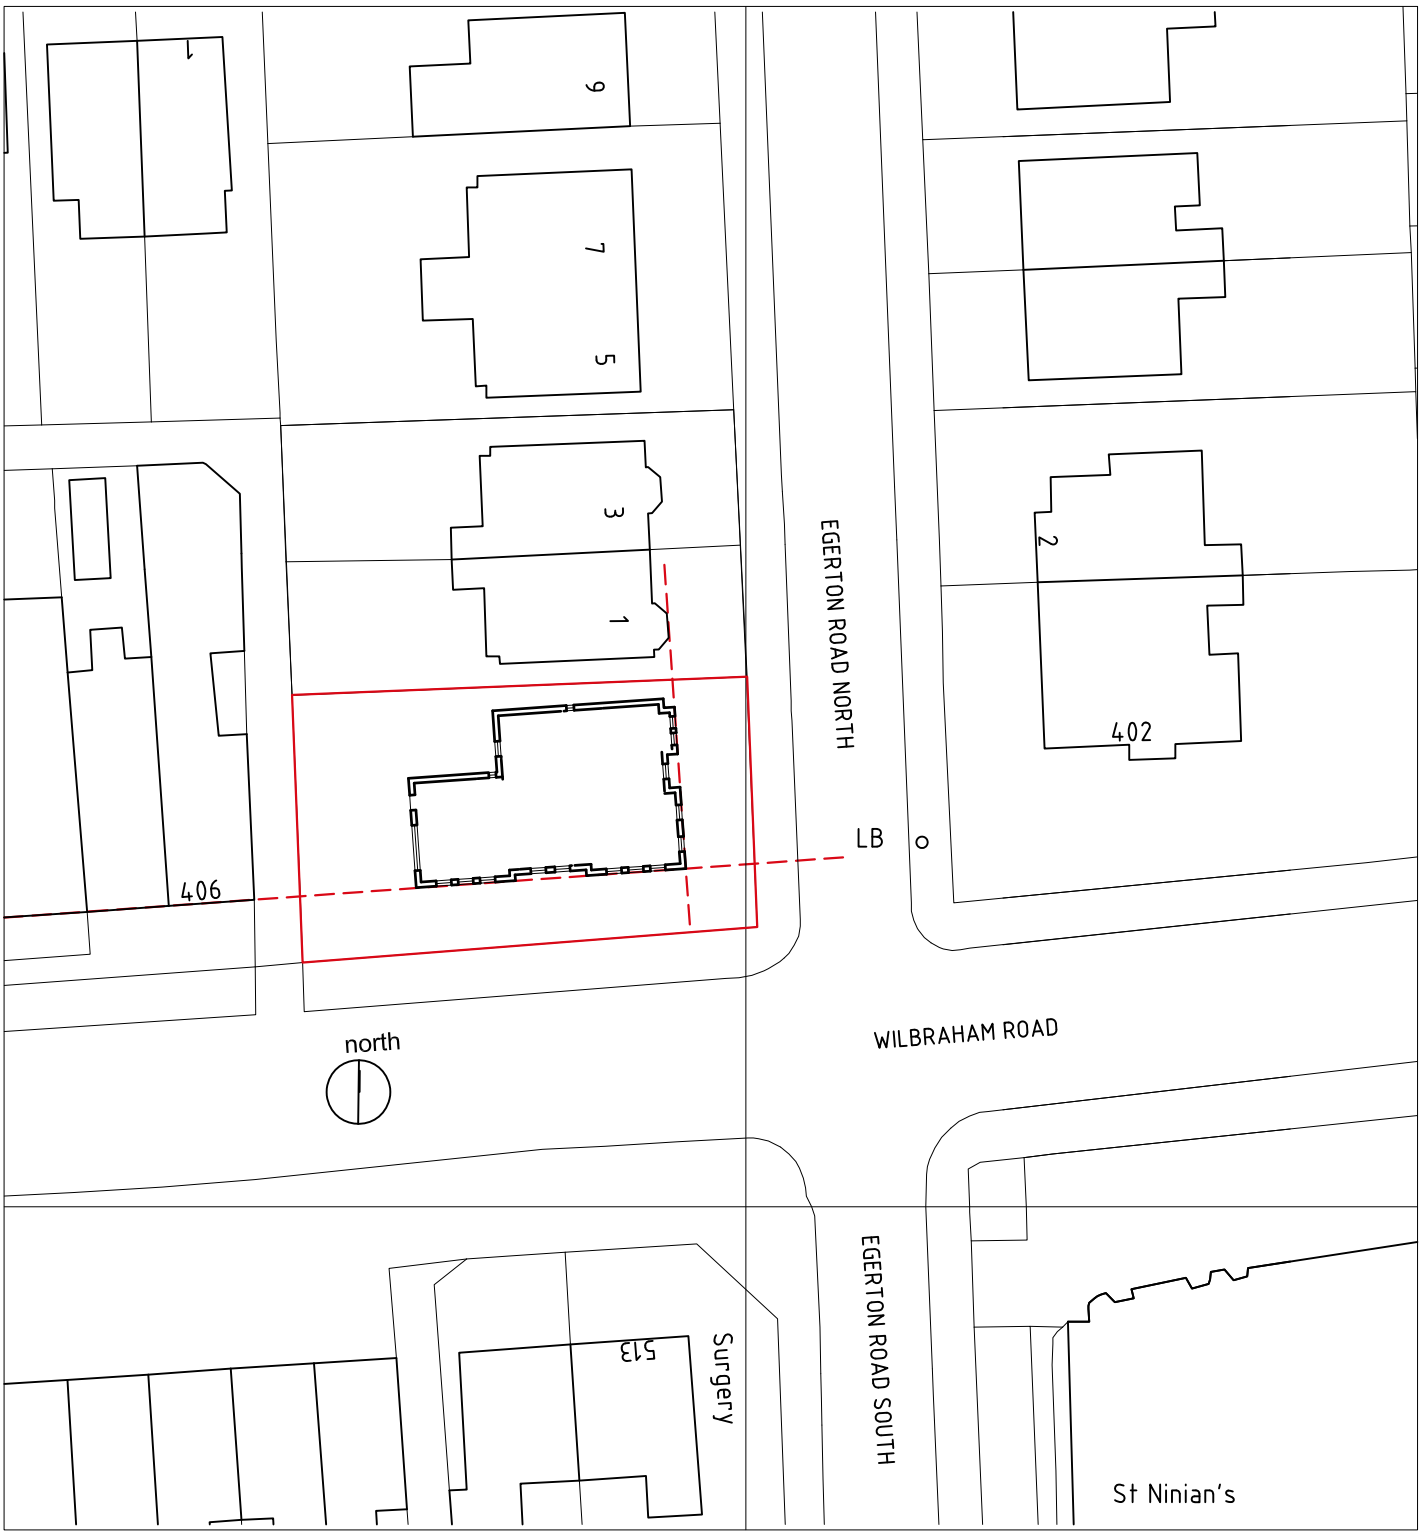

PROJECT		CLIENT		PHASE		DATE	REV	DATE	REV
404W Manchester		APL		Planning - PL		26/02/26			
PROJECT NO	SITE	PHASE	DWG NO	REV	SCALE	SHEET			
177 -	404W -	PL -	OS1	-	1 : 500	A4			

DRAWING TITLE

Site Location Plan.

simon james /architect