

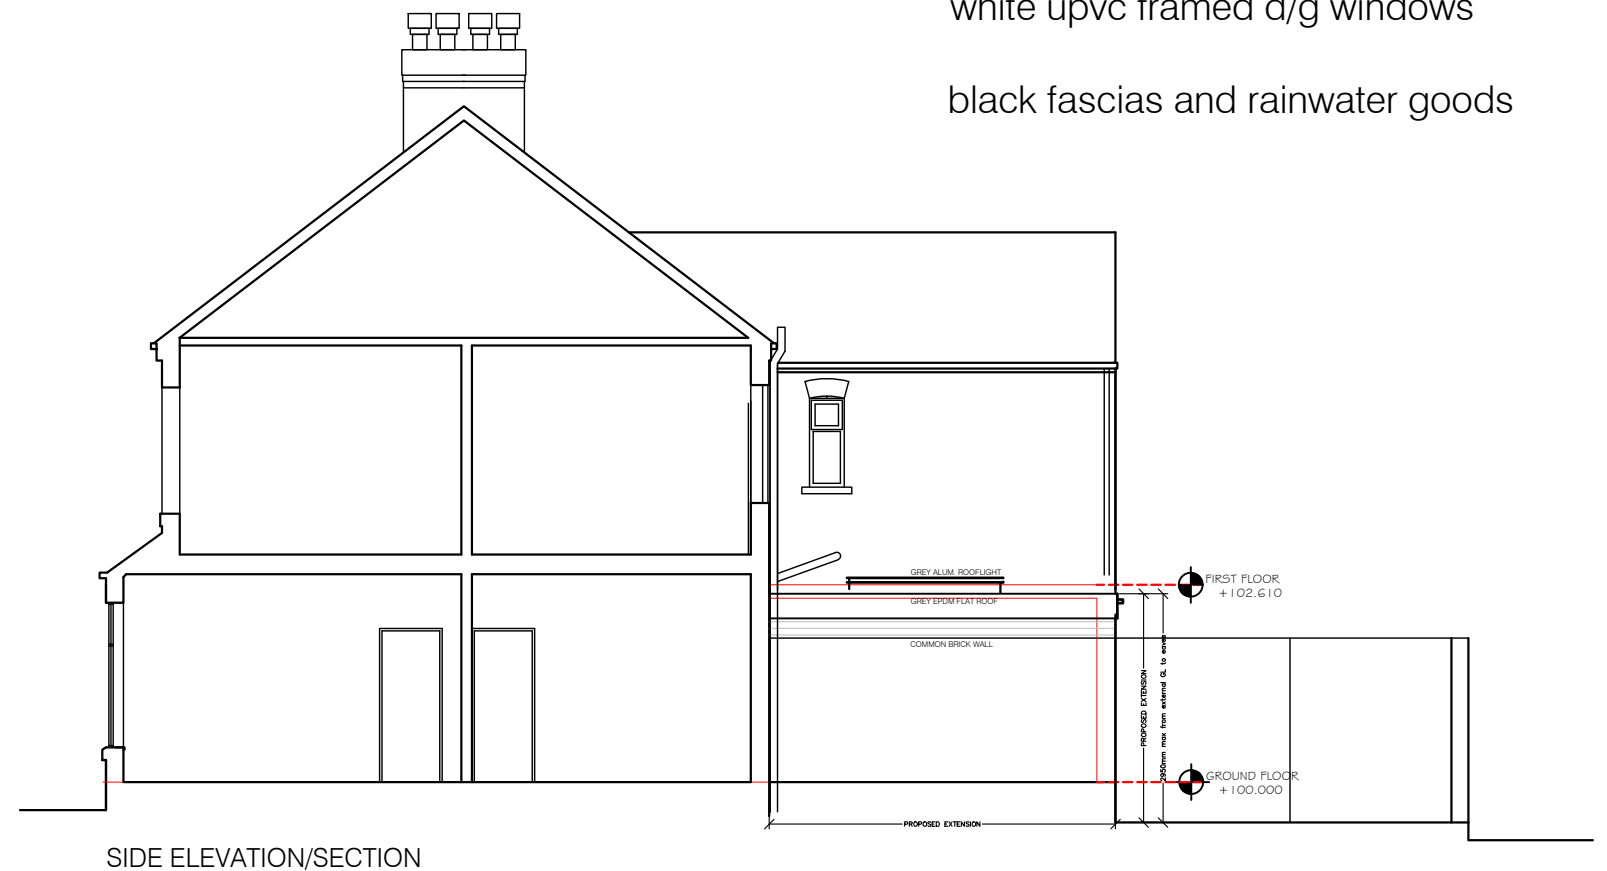
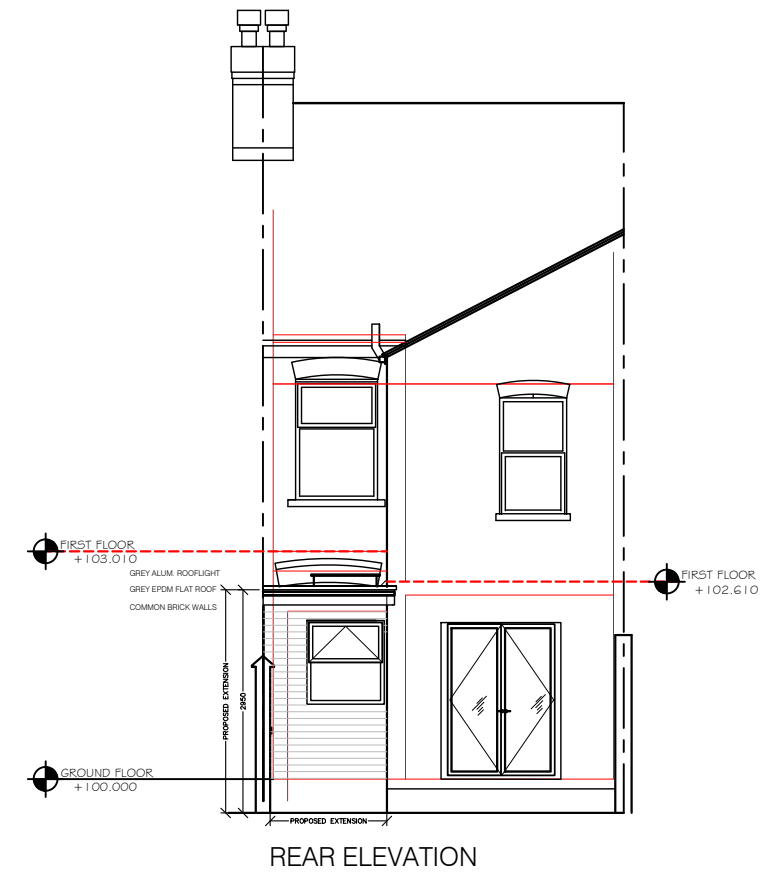


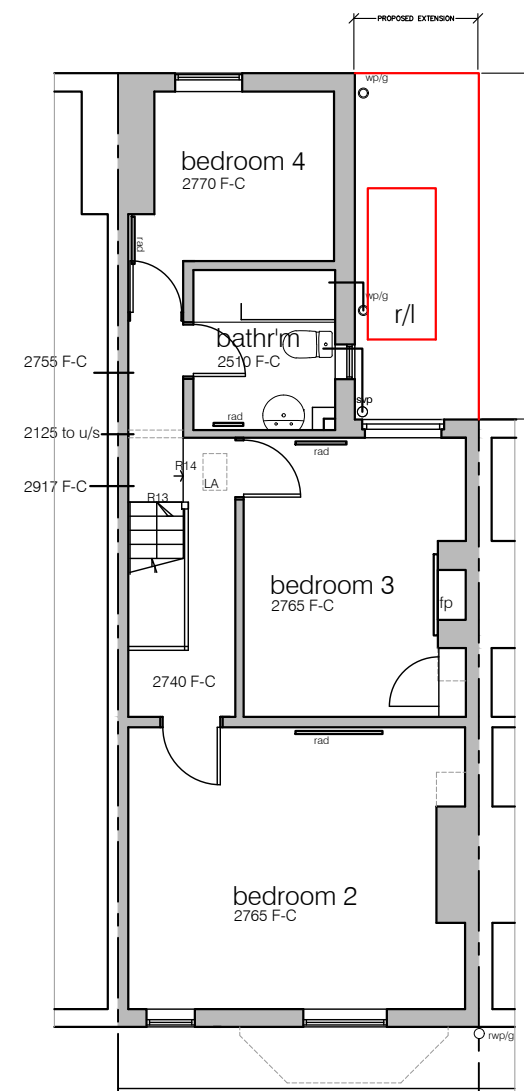

proposed external finishes gf extension;
roof- dark grey EPDM flat roof system

common brick to side / rear extension wall
white upvc framed d/g windows

black fascias and rainwater goods

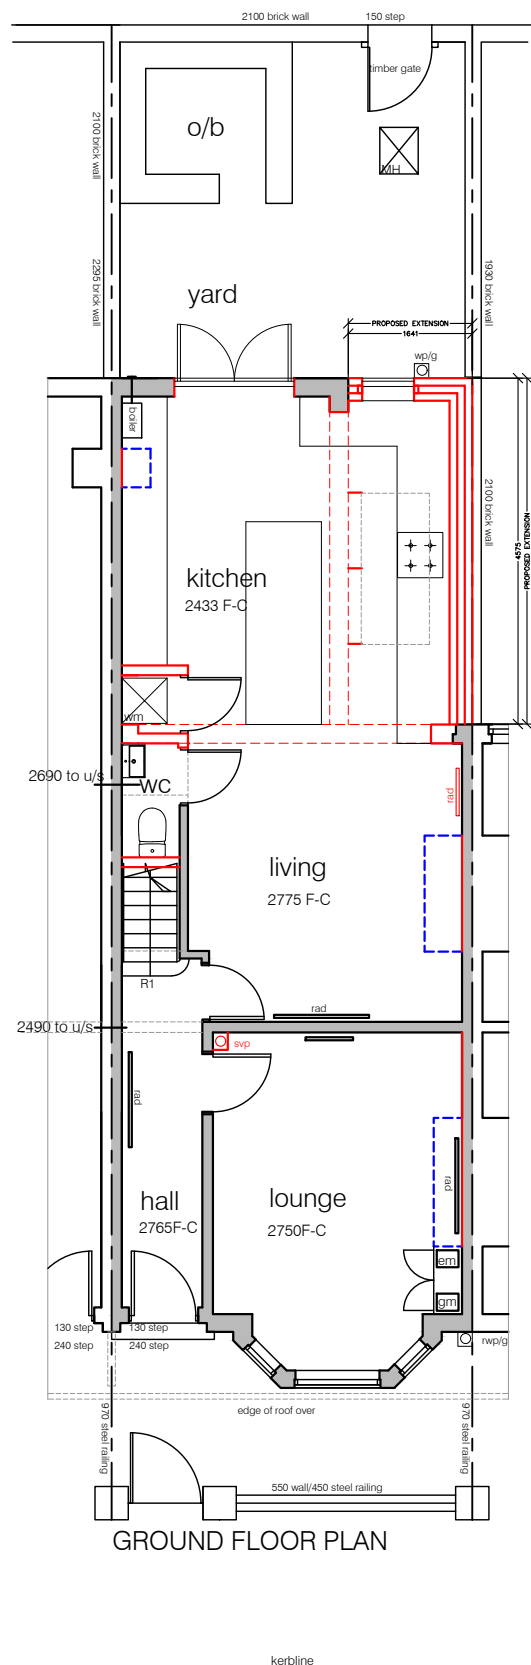