


- EXISTING VENTILATION GRILL TO BE RESPRAYED. PANTONE 7589C.
- INDICATES NEW, INTERNALLY ILLUMINATED LETTERS WITH MATT BLACK RETURNS 'HOTEL CHOCOLAT', TO HAVE OPAL ACRYLIC FACES, MOUNTED TO SURFACE WITH RAILS ON THE REAR. RAILS TO BE COATED DARK BROWN TO MATCH PANTONE 7589C - MATT. 'VELVETISER CAFE' TO HAVE ORANGE 363 PERSPEX ACRYLIC FACES TO MATCH PANTONE 1655C AND MATT BLACK RETURNS. MOUNTED TO FASCIA PANEL COATED TO MATCH 7589C.
- NEW FLUSH PANEL CREATED WITH MARINE PLY, FINISHED TO MATCH PANTONE 7589C.
- FASCIA CREATED WITH MARINE PLY, FINISHED TO MATCH PANTONE 7589C.
- HIGH LEVEL ILLUMINATED BUS STOP SIGNAGE. EXISTING LIGHT FITTING TO BE REMOVED.
- CURVED CORNER DETAIL FORMED WITH MARINE PLY, FINISHED TO MATCH PANTONE 2589C AND SEALED AROUND THE PERIMETER WITH COLOUR MATCH SILICONE.
- EXISTING DOOR TO BE PAINTED IN TEXTURED PAINT TO MATCH PANTONE 7589C.
- EXISTING SHOPFRONT TO BE REFRESHED - FINAL BRIEF TO BE AGREED ON SITE ONCE HORDING IS INSTALLED AND CURRENT VINYL AND BOARDS ARE REMOVED.
- R13 SLIP RATINGTEXTURED SCREED TO MATCH PANTONE 7589C WITH BRASS HC BRAND IN LAY WITH TEXTURED FINISH.
- SOFFITS TO BE FINISHED TO MATCH PANTONE 7589C AND DOWNLIGHTS UPGRADED.
- EXISTING BULKHEAD INFILL TO MAKE FLUSH TO ACCOMMODATE NEW ELEVATION BOARD.
- LEVEL ACCESS TO SHOPFRONT TO BE MAINTAINED.
- MURAL TO BE HAND PAINTED TO THE SHOPFRONT USING COLOUR REFERENCE: PANTONE 377C, PANTONE 363C, PANTONE 2450C, PANTONE 7565C, PANTONE 4075C & PANTONE 2308C.

ADVERTS SHOWN HAVE BEEN APPROVED  
UNDER APPLICATION REF.142254/AO/2025  
APPLYING FOR EXTERNAL ALTERATIONS  
RETROSPECTIVELY

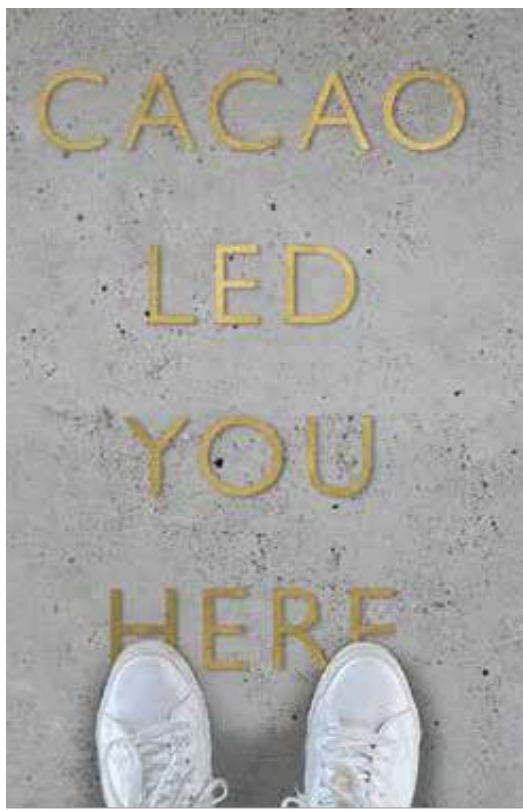


Reference for Proposed HC Inlay




Proposed Shopfront Elevation  
1:75 @A1

| Mural Colour References |                                   |
|-------------------------|-----------------------------------|
|                         | Pantone 377C<br>RGB 128, 152, 13  |
|                         | Pantone 363C<br>RGB 74, 140, 44   |
|                         | Pantone 2450C<br>RGB 214, 67, 135 |
|                         | Pantone 7565C<br>RGB 207, 123, 35 |
|                         | Pantone 4075C<br>RGB 137, 48, 79  |
|                         | Pantone 2308C<br>RGB 91, 86, 28   |

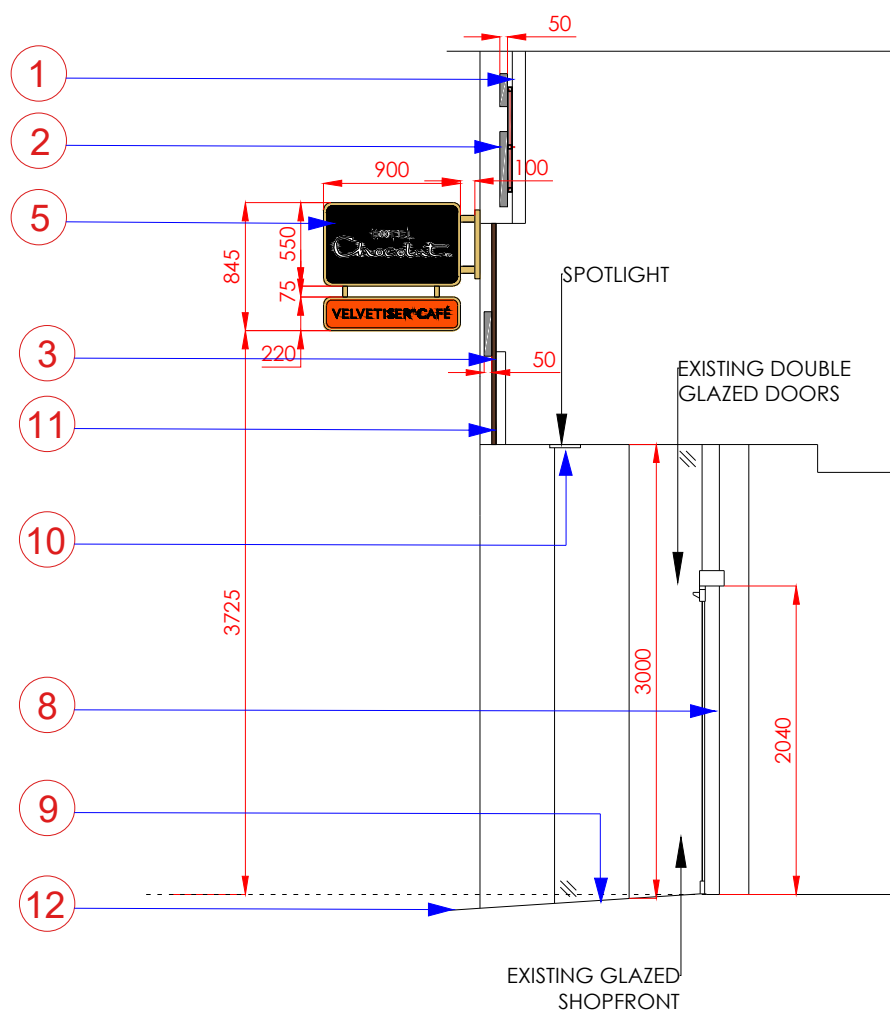

Proposed Shopfront Section  
1:50 @A1

SCALE BAR 1:75

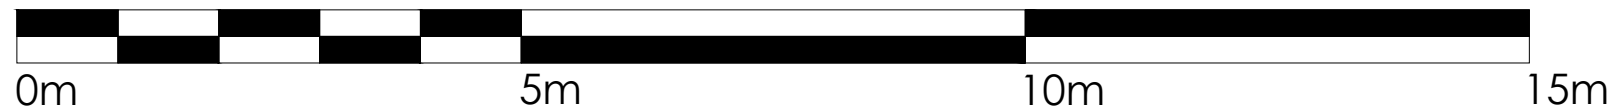

SCALE BAR 1:50

