



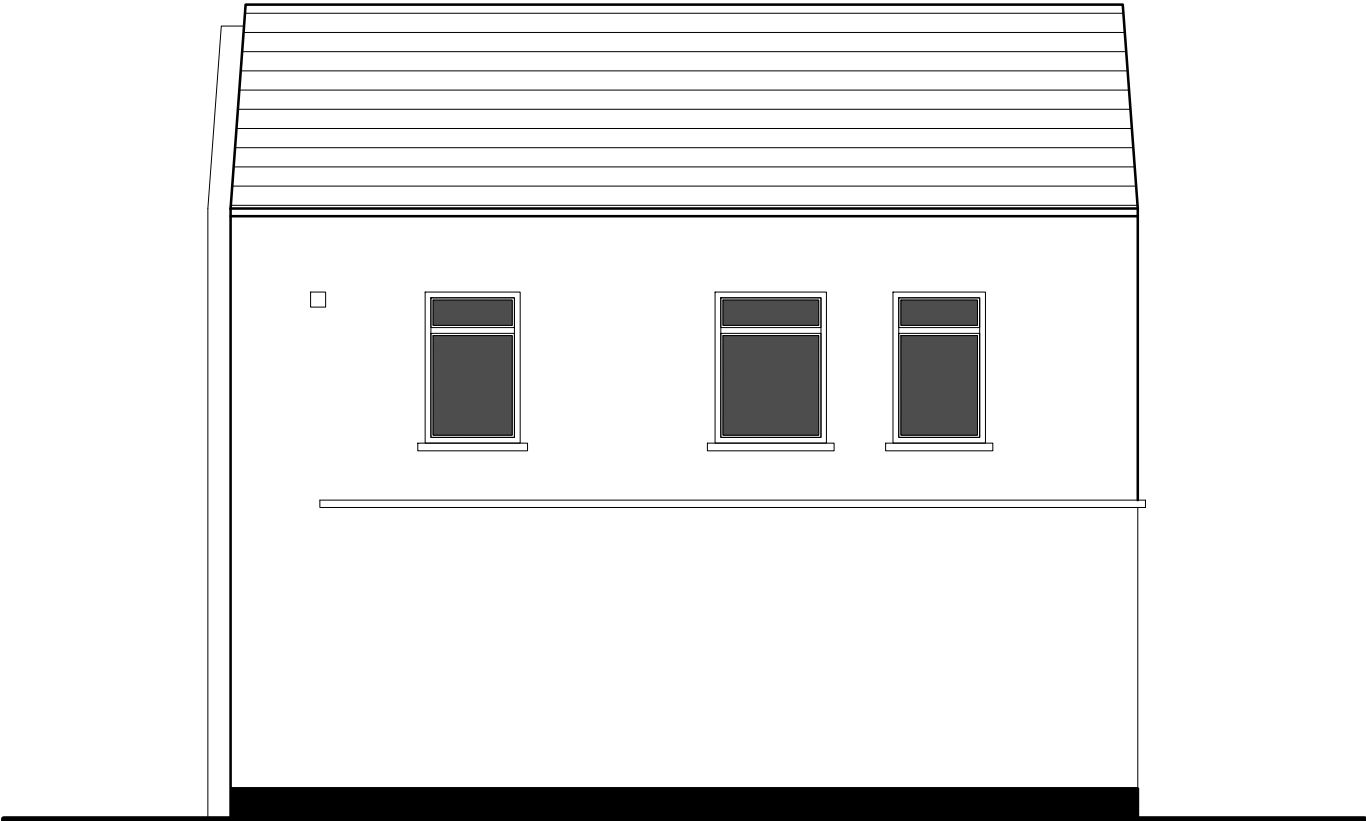

EXISTING LEFT SIDE ELEVATION
SCALE 1:100

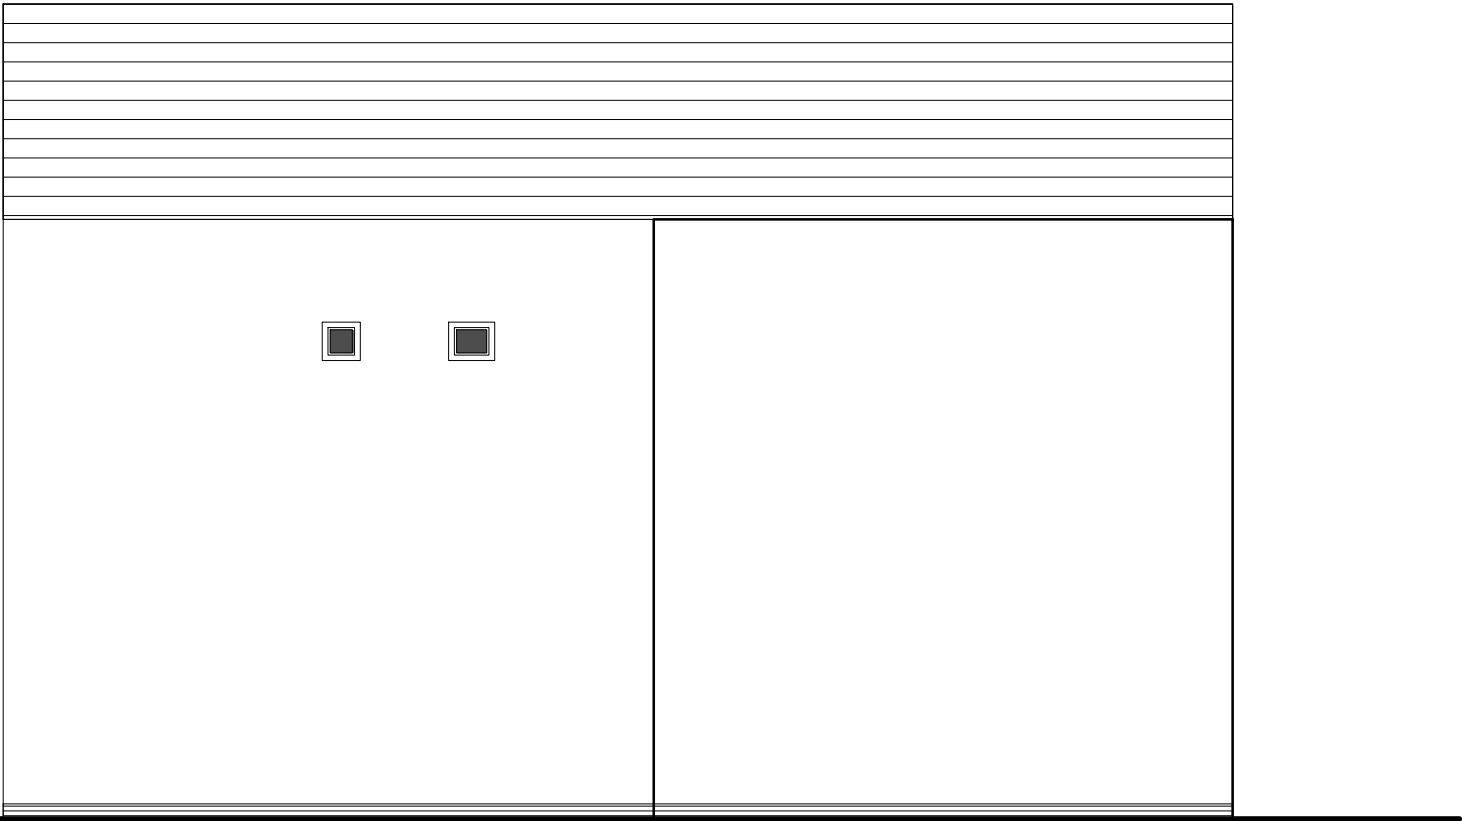

EXISTING RIGHT SIDE ELEVATION
SCALE 1:100

General Notes

FULL PLANNING APPLICATION

No.	Revision/Issue	Date

rpj associates

288 Greenbrow Road
Manchester M23 2UF
Tel: +447535679773
E: rpjassociates@gmail.com

CLIENT:

Pastor James Enotiemwonmwan
3a White Bank Road
Oldham
OL8 3JU

Project Name and Address

CHANG OF USE:
From an old social club to a
Worship / Community centre
ADDRESS:
1143 Oldham Rd. M40 2FU

Drawing: **ELEVATIONS
RIGHT & LEFT SIDES**

Project	COU	Sheet	A3:
Date	14/12/2026		04
Scale	1:100		