NOTES:

ALL FLOOR LEVELS TO BE CONFIRMED PRIOR TO START ON SITE.

REFER TO AL600 SERIES FOR WALL TYPES.

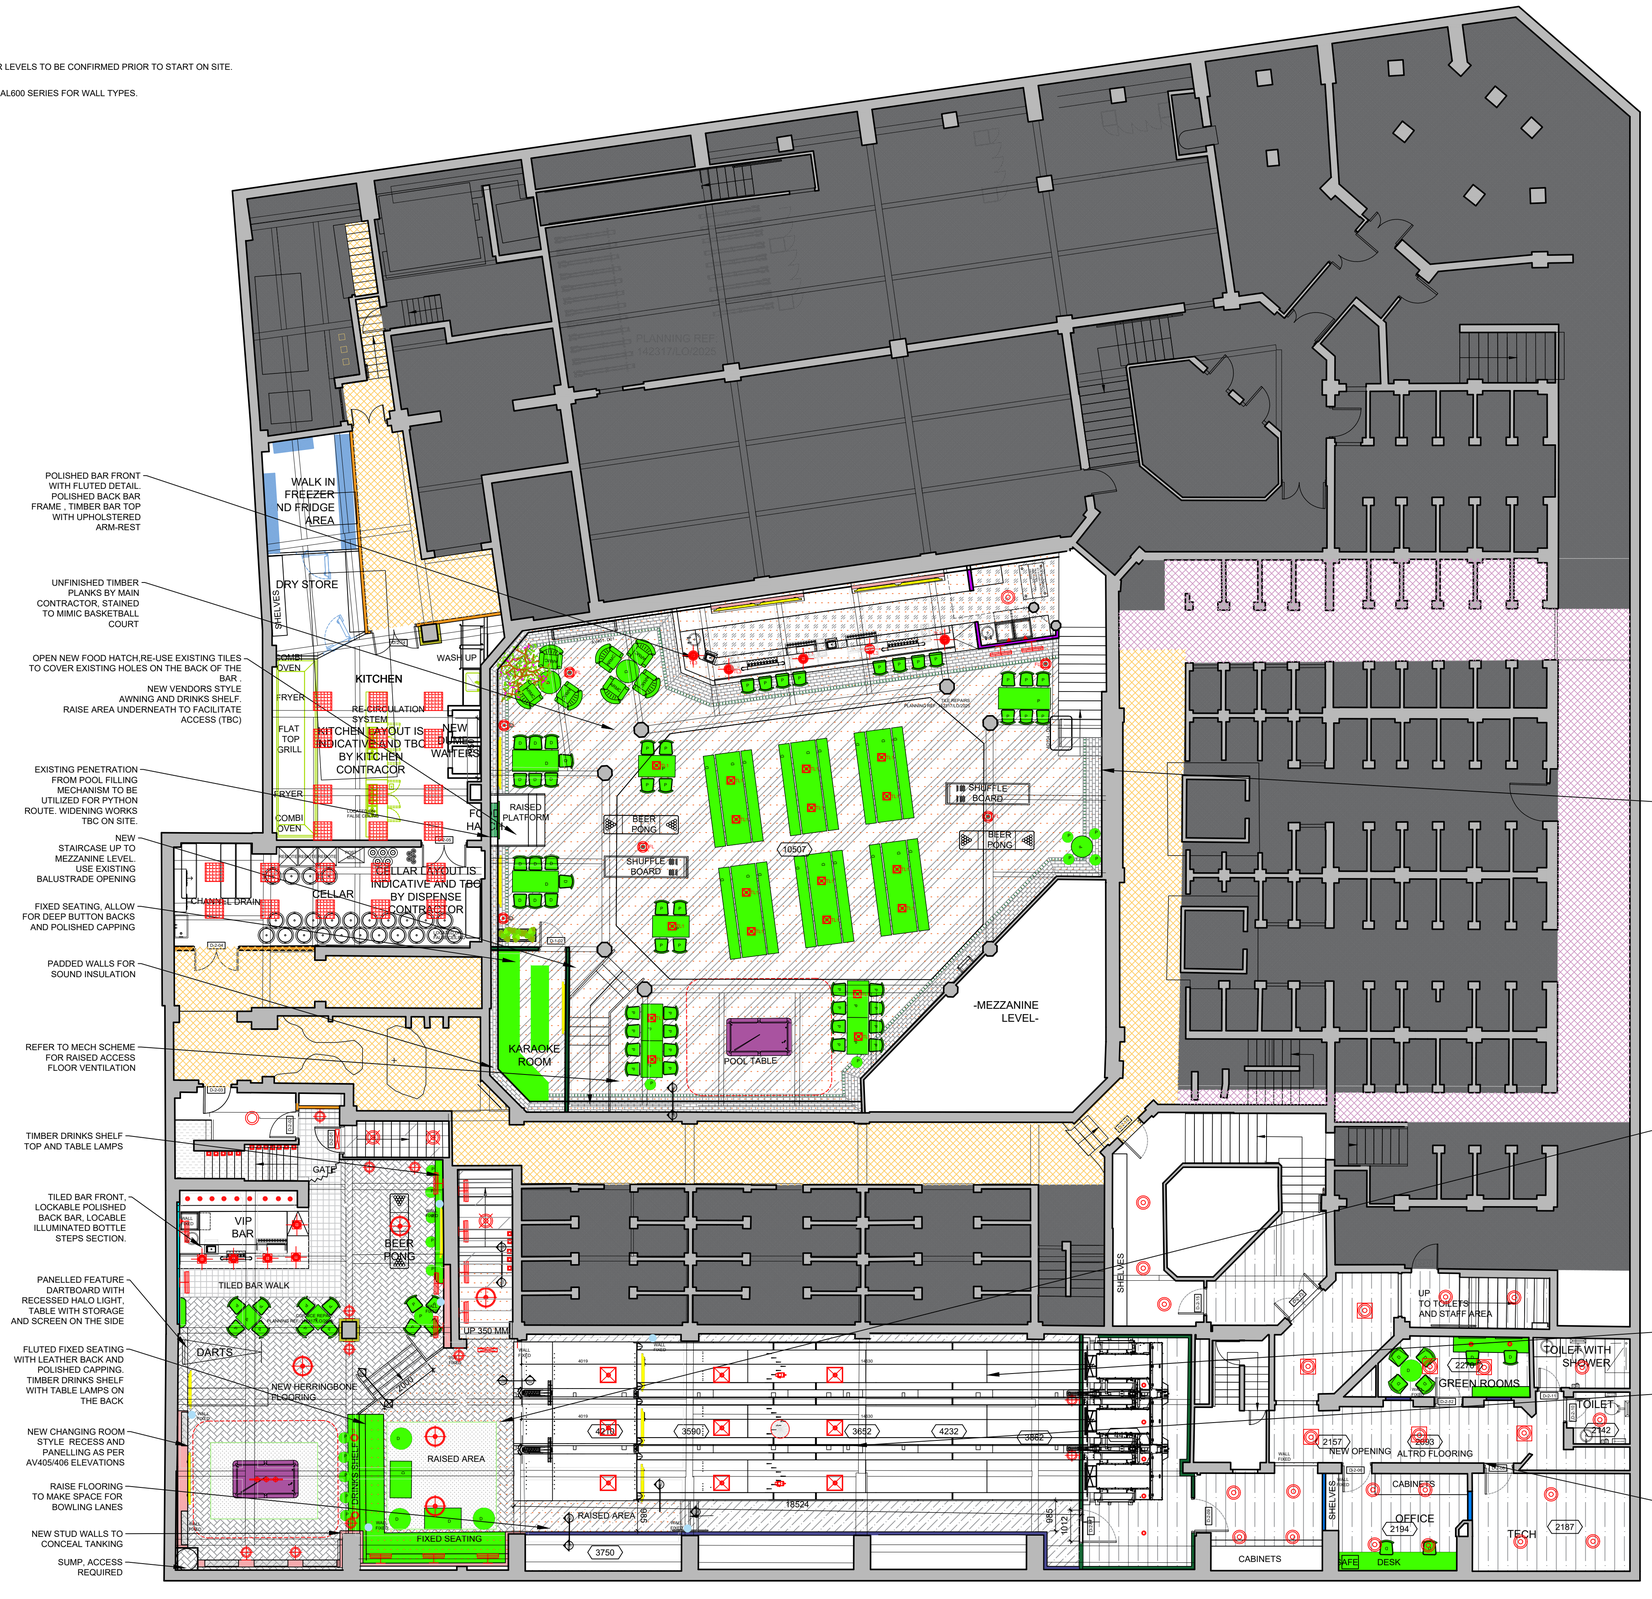

PROPOSED BASEMENT PLAN
1:100

Do not scale from this drawing. All dimensions to be checked on site prior to manufacture and construction. This drawing is the property of Harrison Ince Holdings Limited and should not be reproduced without permission.
All discrepancies to be brought to the attention of the architect immediately.
This drawing is to be read in conjunction with the specification / bill of quantities and related drawings.

REVISIONS

-	FIRST ISSUE	02.07.2024	MSM
A-H	REVISIONS	07.24-02.25	MSM
I	REVISED AFTER 19.02.2025 MEETING	24.02.2025	MSM
J	REVISED DIMENSIONS	04.03.2025	MSM
K	REVISED: VIP RAISED AREA	17.03.2025	MSM
L	PRE APP ISSUE	01.04.2025	GW
M	CLIENT ISSUE	22.04.2025	GW
N	REVISED AFTER 24.04.2025 MEETING	28.04.2025	MSM
O	PLANNING ISSUE	02.05.2025	GW
P	REVISED: NO RAISED AREA ON SIDE ON LANES	04.08.2025	MSM
Q	REVISED LAYOUT TO INCLUDE TANKING BY LANDLORD	07.11.2025	MSM
R	CONTINUOUS VOID SCREEN REMOVED	16.12.2025	MSM

KEY

- LANDLORD'S DEMISE (OUTSIDE SCOPE)
- LANDLORD'S DEMISE (PINS SERVICES WITHIN SCOPE)
- SHARED ZONE TO BE MAINTAINED (OUTSIDE SCOPE)
- AREA WITH RAISED FLOOR

ALL DIMENSIONS TO BE CHECKED ON SITE BEFORE CONSTRUCTION

@1:100 scale

0 1m 5m

0.5m 2m 10m

HARRISON INCE
ARCHITECTS INTERIOR DESIGNERS

CLIENT: PINS SOCIAL CLUB

PROJECT: SUNLIGHT HOUSE
LITTLE QUAY ST, MANCHESTER M3 3HP

TITLE: PROPOSED BASEMENT PLAN

DATE	AUGUST 2025	SCALE	1:100 @ A1
JOB NO.	01	DWG. NO.	AL003 R
DRAWN	CAD/MSM	CHECKED	

SECOND FLOOR
EASTGATE
2 CASTLE STREET
MANCHESTER
M3 4LZ
TEL: 0161 236 3650
EMAIL: admin@harrison-ince.co.uk