This document and its contents are the property of the Purchaser/Employer and Crookes Walker Consulting. They may not be copied or reproduced in any way, in part or whole, without prior written approval of both parties. Violations will result in legal action.
This drawing shall be read in conjunction with the CWC Mechanical and / or Electrical Specification(s).
DO NOT SCALE FROM THIS DRAWING

FIGURE 1 - RECOMMENDED ARRANGEMENT IN A 2m FOOTWAY

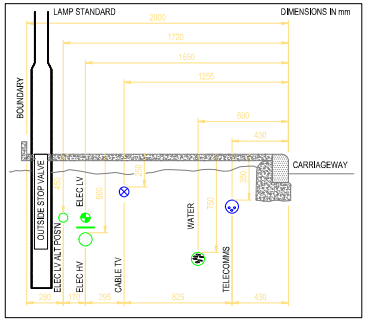

A 9002 DETAIL
RECOMMENDED ARRANGEMENT IN A 2m FOOTWAY 1:20

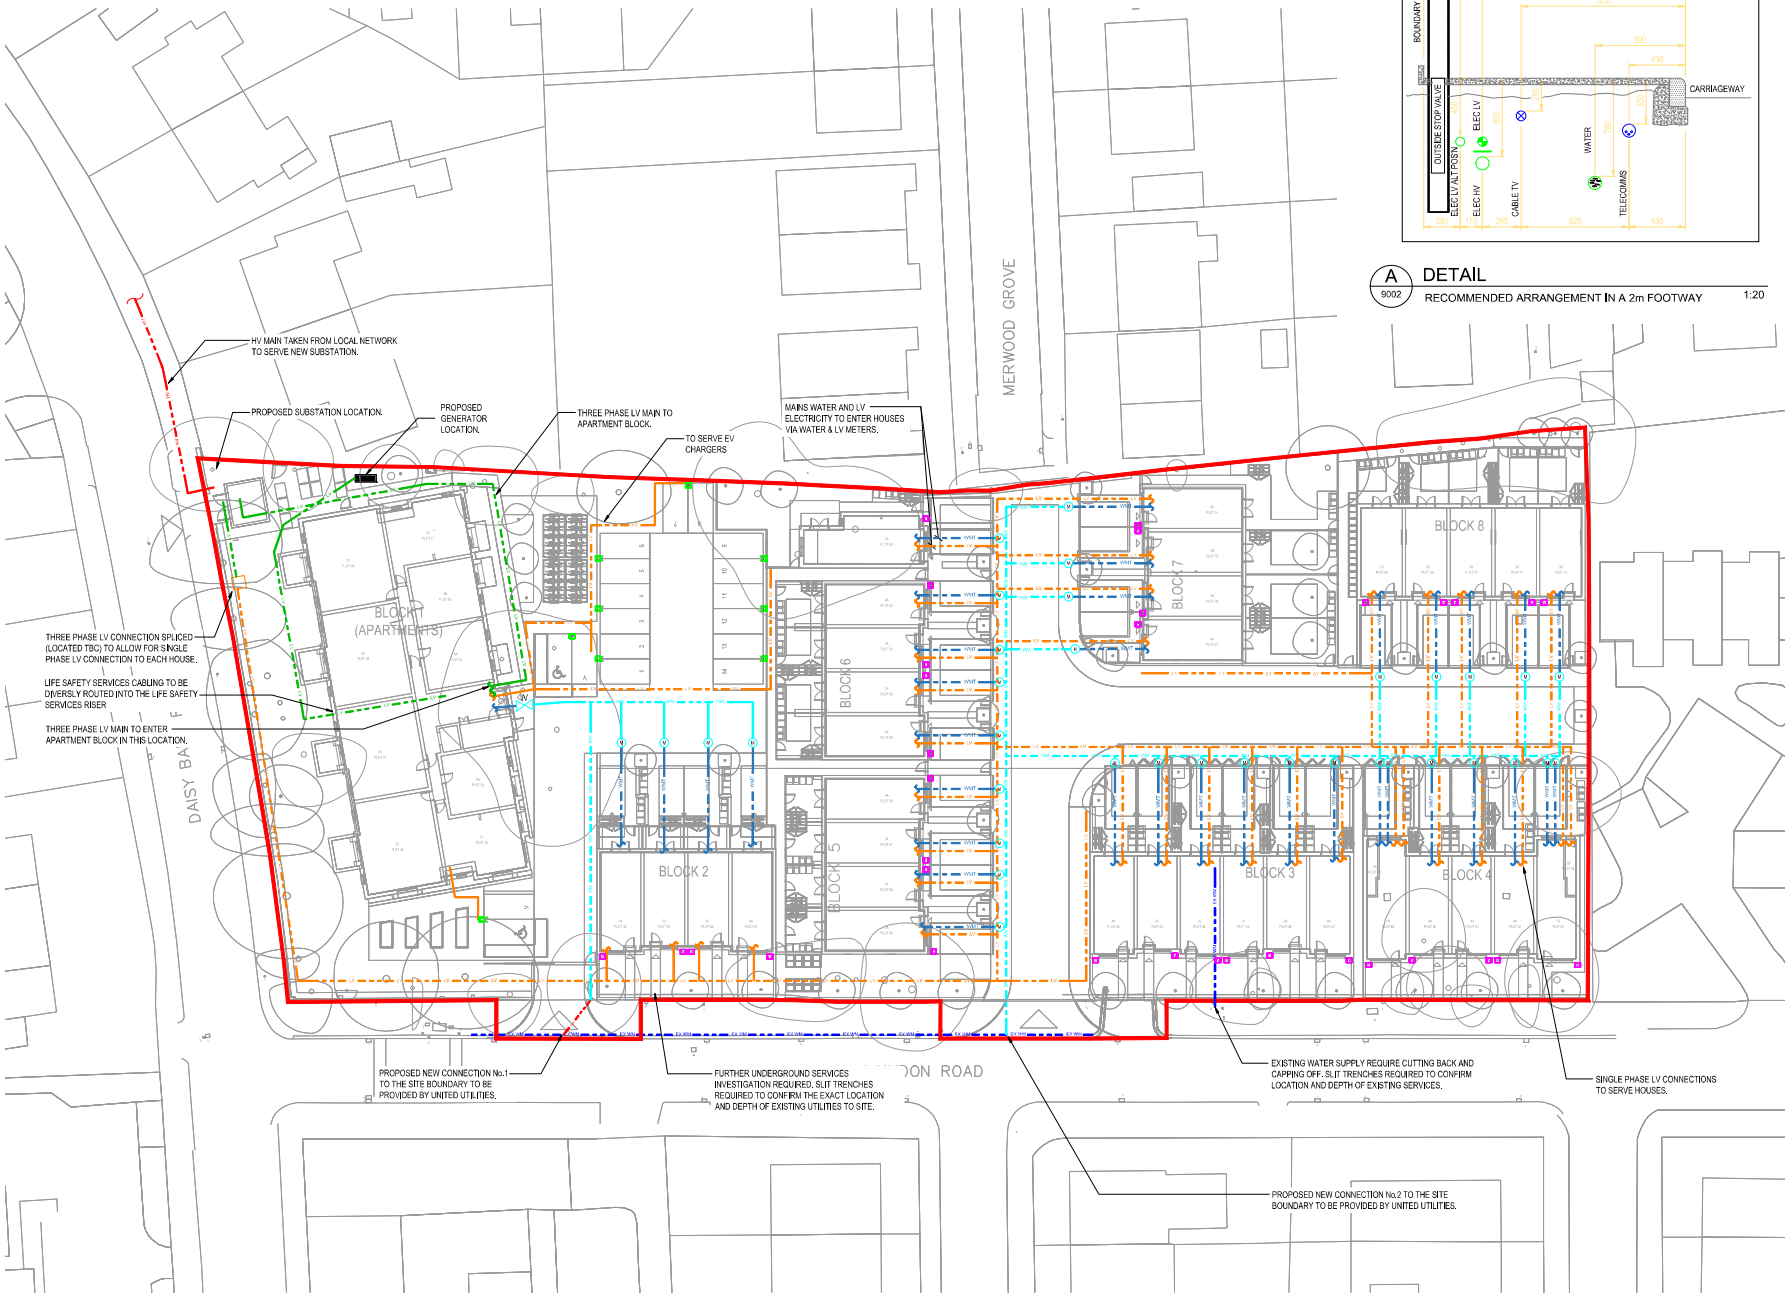

DRAWING BACKGROUND(S):

COMPANY	DRAWING NUMBER	REV
OLLIER SMURTHWAITE	A662_C_100	C

GENERAL NOTES:

1. DO NOT SCALE FROM THIS DRAWING.
2. THIS DRAWING IS TO BE READ IN CONJUNCTION WITH THE COMPLETE TENDER DOCUMENTATION PROVIDED BY THE ARCHITECTURAL AND ENGINEERING DESIGN TEAMS.
3. THIS DRAWING PORTRAYS THE RIBA STAGE 3 PERFORMANCE DESIGN AND IS NOT A CONSTRUCTION OR INSTALLATION DRAWING. CO-ORDINATED INSTALLATION DRAWINGS ARE TO BE PROVIDED BY THE CONTRACTOR. ALL INSTALLATIONS ARE SUBJECT TO FINAL SPATIAL AND SITE COORDINATION.
4. THE CONTRACTOR SHALL REMAIN RESPONSIBLE FOR CHECKING ALL DIMENSIONS AND LEVELS ON SITE PRIOR TO TENDER RETURN. THE CONTRACTOR SHALL ALSO BE REQUIRED TO CHECK DIMENSIONS AND LEVELS PRIOR TO PLACING ORDERS FOR MATERIALS OR SERVICES AND BEFORE COMMENCING ANY MANUFACTURE OR FIXINGS AT ANY POINT.
5. AGREE ALL EQUIPMENT SETTING OUT WITH THE CLIENT TEAM PRIOR TO CONSTRUCTION.
6. CABLE CHAMBER LOCATIONS TBC AT A LATER STAGE.

LEGEND	
SYMBOL	DESCRIPTION
EX WM	EXISTING WATER MAIN
WM	PROPOSED NEW WATER CONNECTION FROM SITE BOUNDARY BY UNITED UTILITIES
LV	SINGLE PHASE LV CABLE
LV	THREE PHASE LV CABLE
	SITE BOUNDARY LINE
WMT	MAINS COLD WATER PIPEWORK INSTALLED BY CONTRACTOR
M	UTILITY WATER METER WITHIN BELOW GROUND ACCESS CHAMBER TO UNITED UTILITY REQUIREMENTS
IV	ISOLATING VALVE WITHIN BELOW GROUND ACCESS CHAMBER
EV	PODPOINT SOLO 3
EV	PODPOINT TWIN CHARGER

Rev	Date	Description	Eng	Chk
P8	31/07/24	EVC LOCATION AMENDED	BS	SU
P7	22/07/24	GENERATOR ADDED	BS	SU
P6	14.09.23	EV POSITIONS ADDED	GF	JB
P5	01.09.23	STAGE 4 DRAFT	LG	JB
P4	31.08.23	PRELIMINARY STAGE 4 DRAWINGS FOR COMMENT	GF	JB
P3	06.08.23	NEW LAYOUT/UPDATES	GF	JB
P2	04.08.23	STAGE 3	GF	JB
P1	22.12.22	STAGE 3 DRAFT	GF	JB

CWC crookes walker consulting
Suite 9a, Bloc, 17 Marble Street
Manchester M2 3AW
Tel: 0161 834 9899
The Plaza, Old Hall Street,
Liverpool L3 9QJ
Tel: 0151 600 5409
Sp Cube Hare Row, Birmingham B3 2AA
Tel: 0121 262 4046
E-mail: admin@cwcon.co.uk
Website: www.cwcon.co.uk

Client
BRITANNIA GROUP

Project
VICTORIA PARK
DAISY BANK ROAD
MANCHESTER

Drawing Title
PROPOSED UTILITY SERVICES LAYOUT

Status
STAGE 4 DRAFT

Project No.	Drawn	Scale / Paper Size
2482	WN	1:250 @ A1

Drawing No. 2482-CWC-XX-00-DR-ME-9001 Rev P8