


Contractors are not to scale dimensions from this drawing. Subject to site survey and all necessary consents. All dimensions to be checked by user and any discrepancies, errors or omissions to be reported to the designers before work commences. This drawing is to be read in conjunction with all other relevant materials.

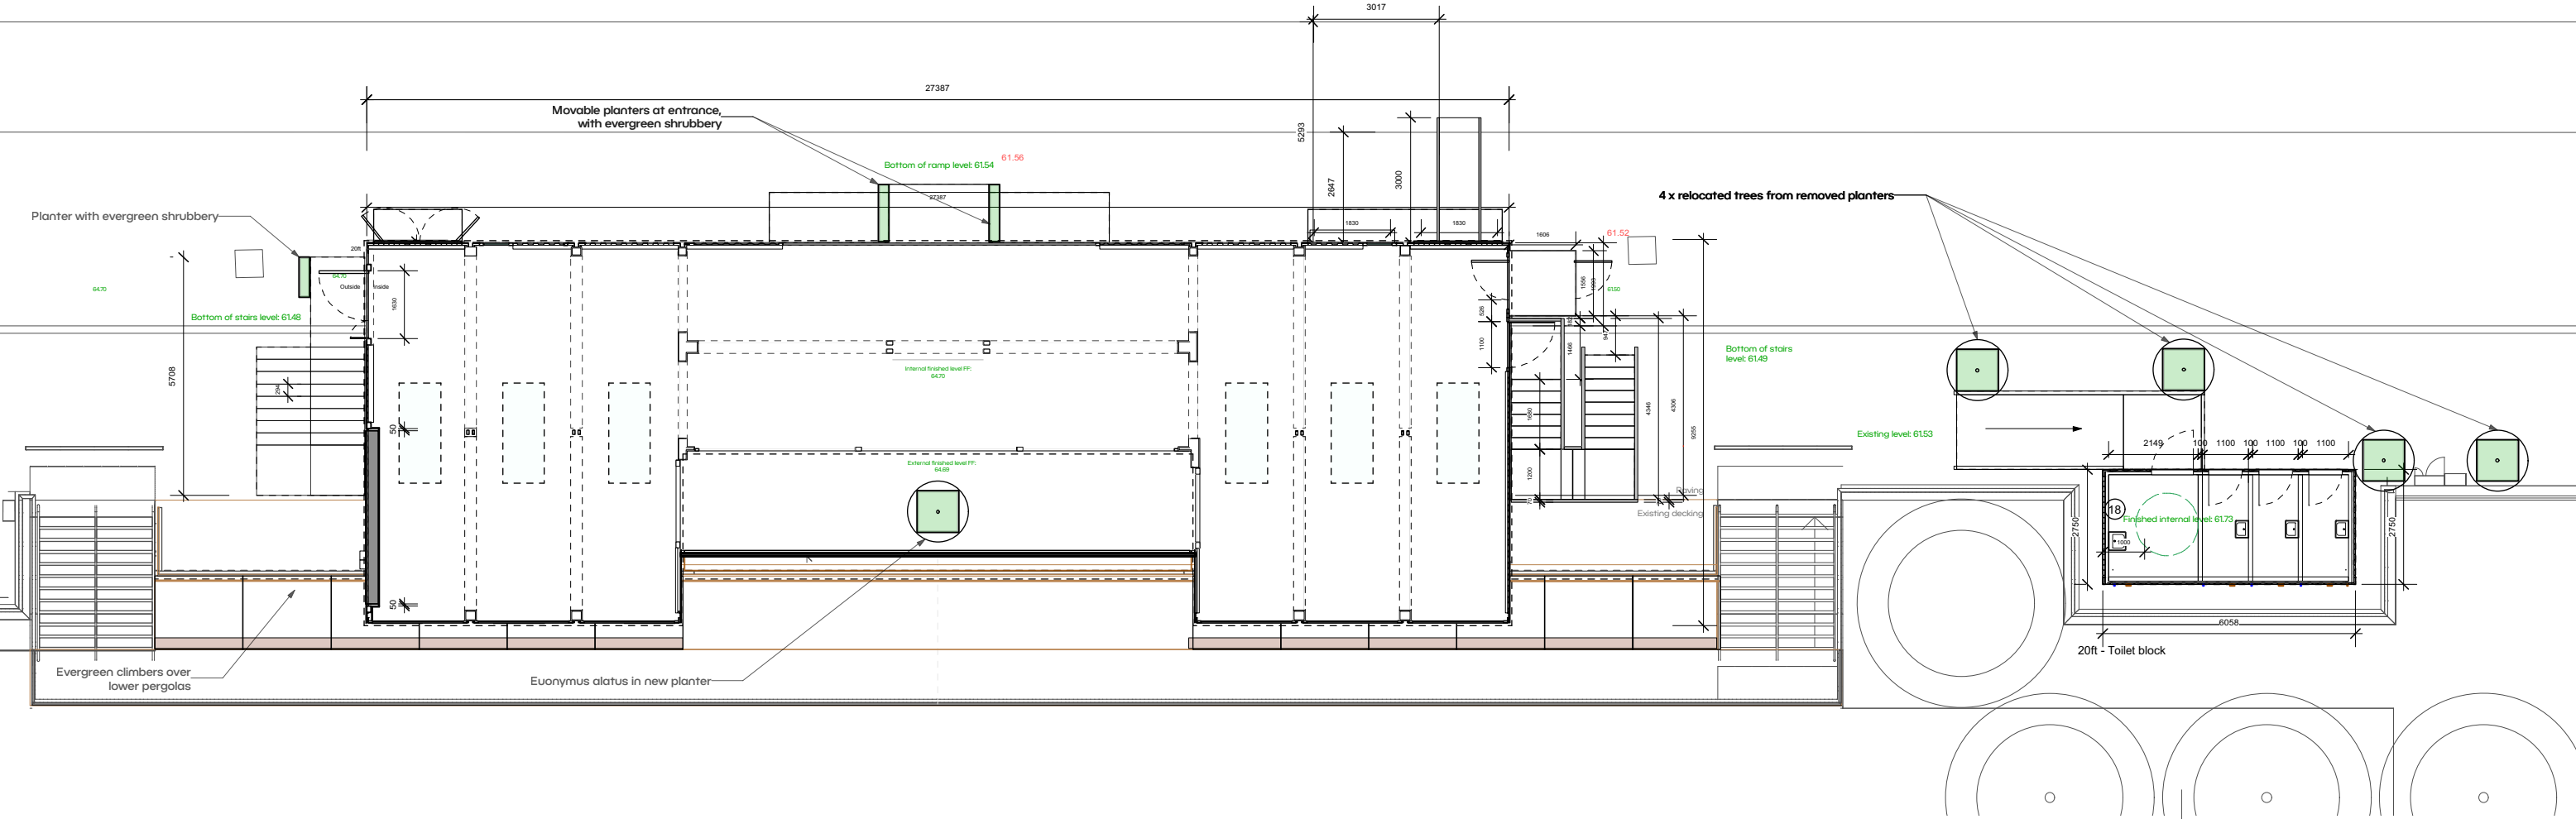

A	Updated labelling	GB	09.07.25
Rev:	Description:	By:	Date:



Status: FOR COMMENT		
Client: Co-op		
Site: Co-op live, Manchester		
Title: Canalside - external planters		
Scale @ A3: 1:50	Date: 09.07.25	Drawn: GB
Job No: BGP040	Drawing No: BGP040-038	Revision: B