
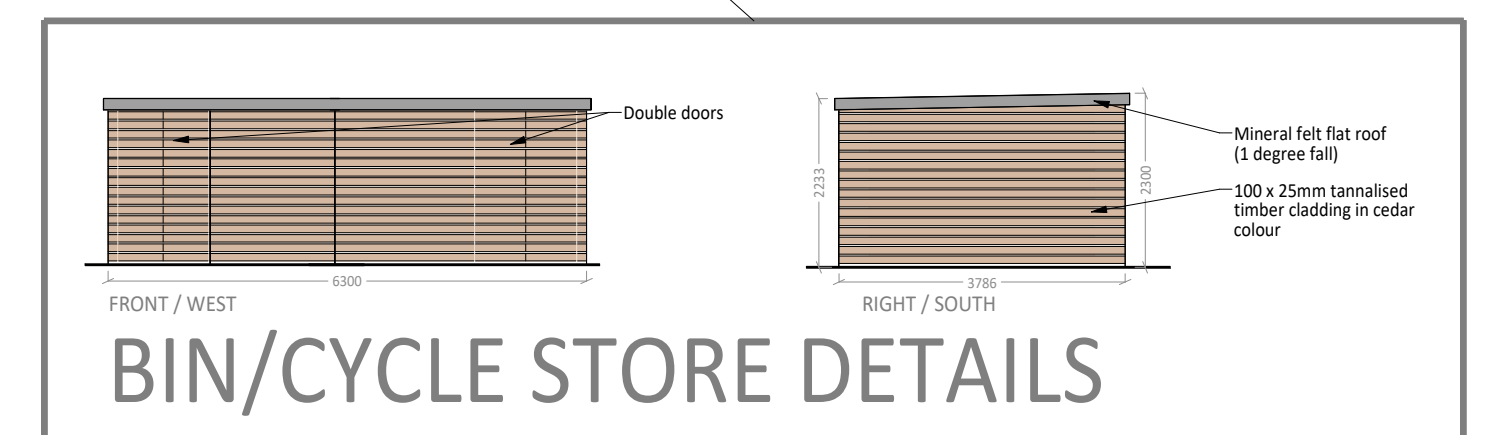
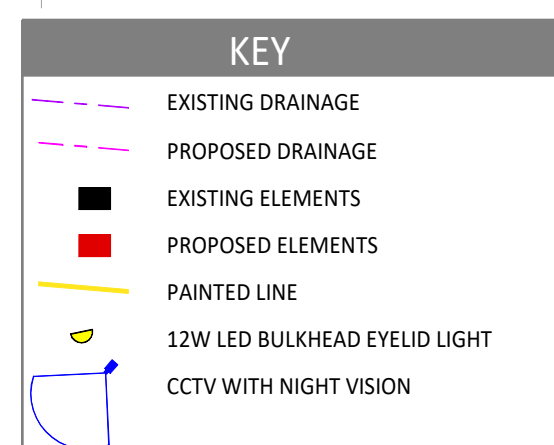


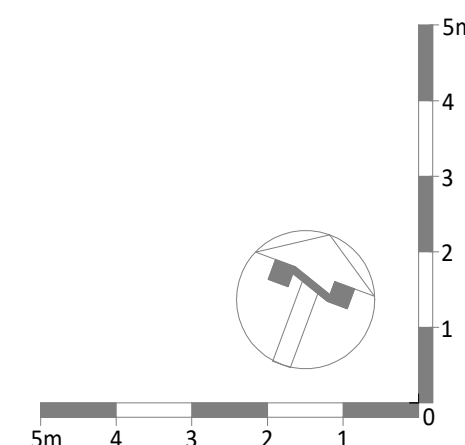

PROJECT:	239 Dickenson Road Longsight Manchester M13 0YW
CLIENT:	Goodier Construction Limited

TITLE: Site / Block Plan with Bin and Cycle store details			© 2026 Building Sense Limited
DRAWN: MKN	CHECKED: MKN	DATE: 18/02/26	
SCALE: 1:100 @ A1	DRAWING NO. 25060_PP_03	REV: B	

REV	DESCRIPTION	DATE	INITIALS

Do not scale. All dimensions and levels must be verified on site and discrepancies reported to Building Sense Limited, prior to commencing works or preparing site drawings. Any conflicting information must be reported for clarification. If in doubt, ask.

STAGE:

PLANNING

**Building
Sense**
Chartered Surveyors

T: 0161 215 1229
E: mark.newman@buildingsense.co.uk
W: buildingsense.co.uk