




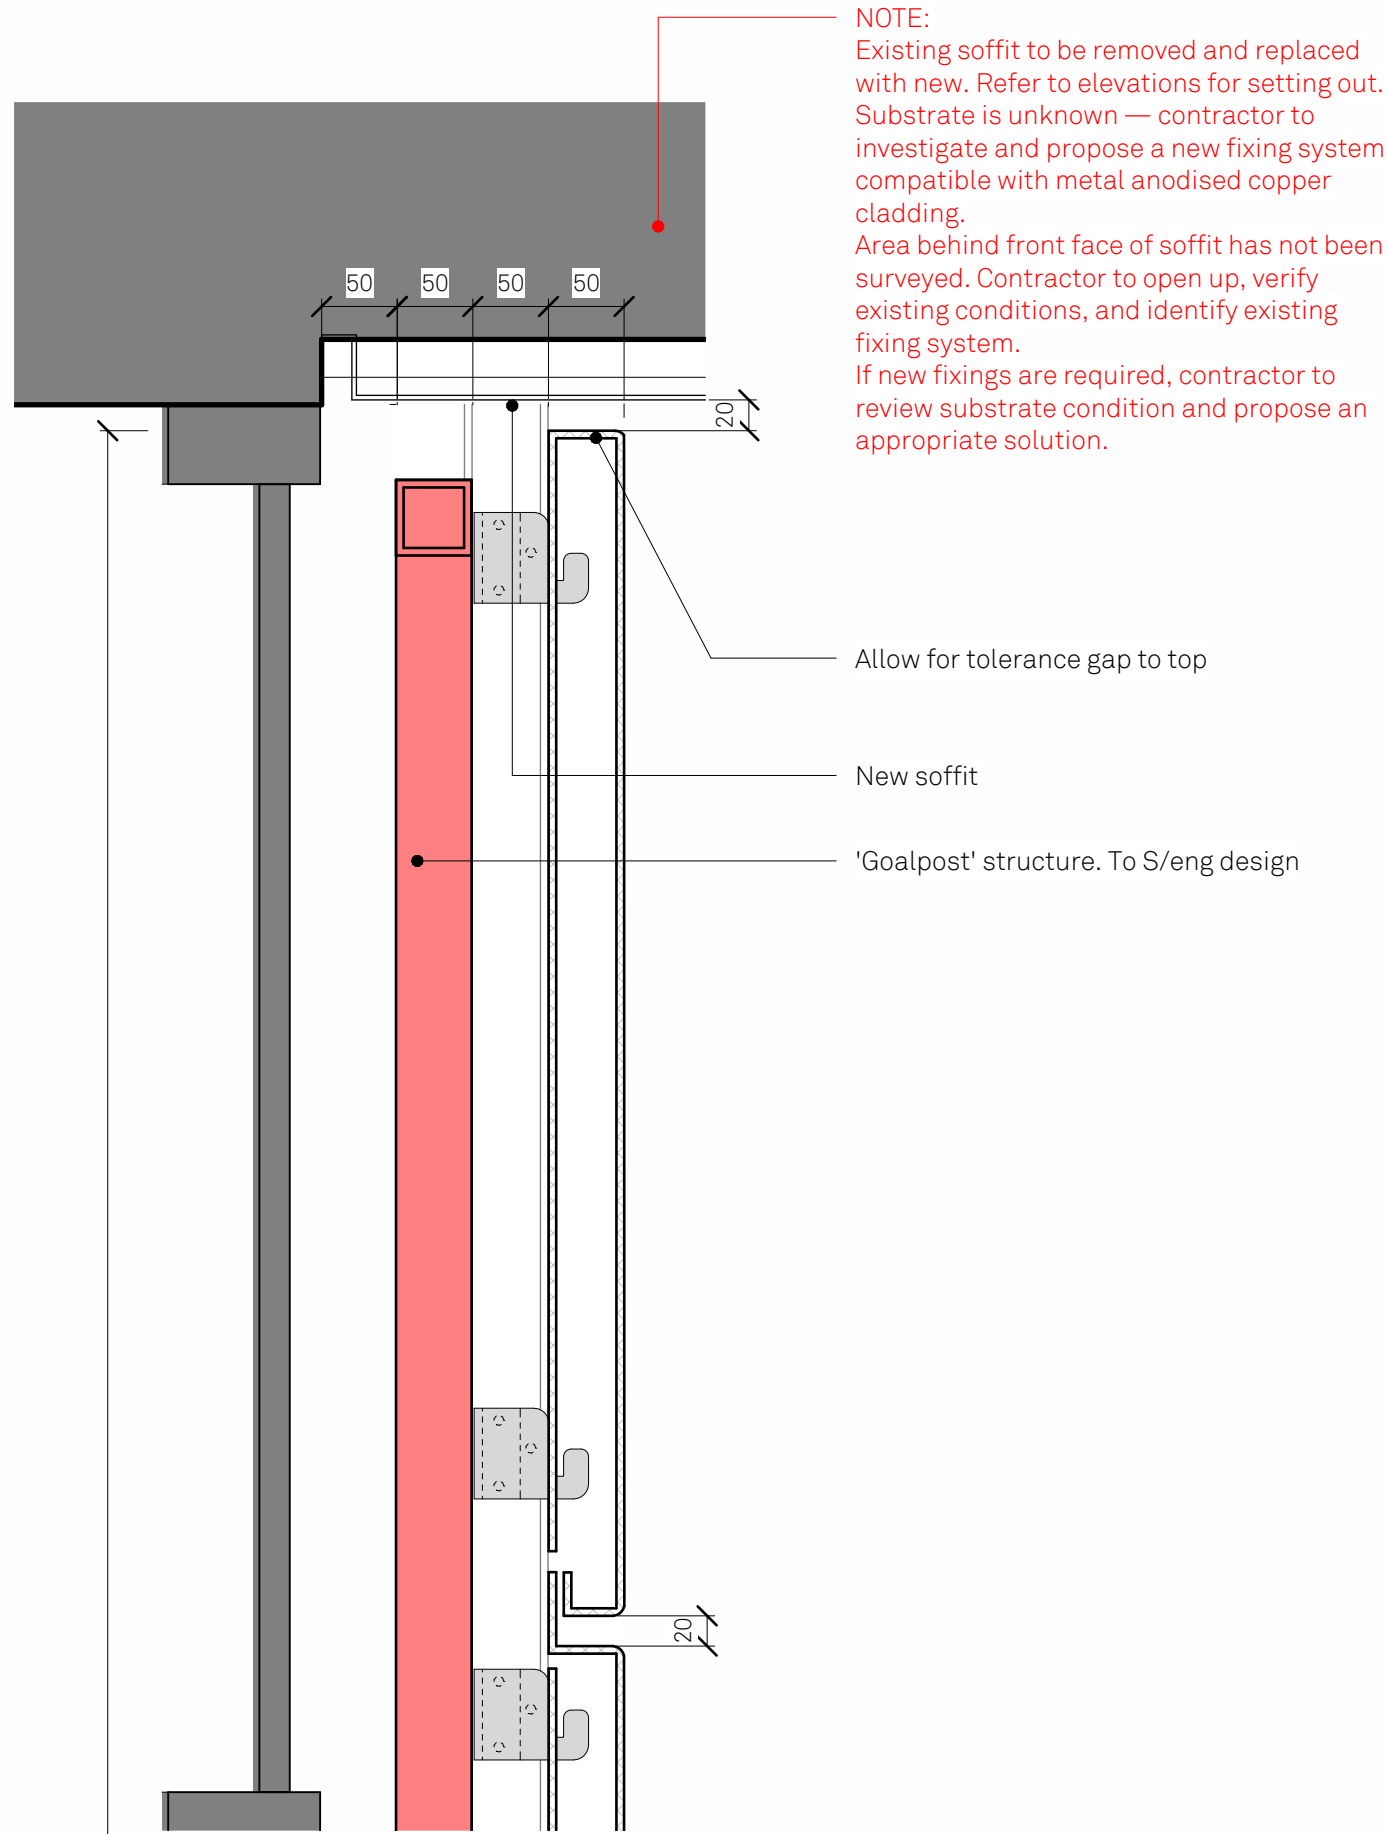


Site Measure. Confirm dimensions before fabrication

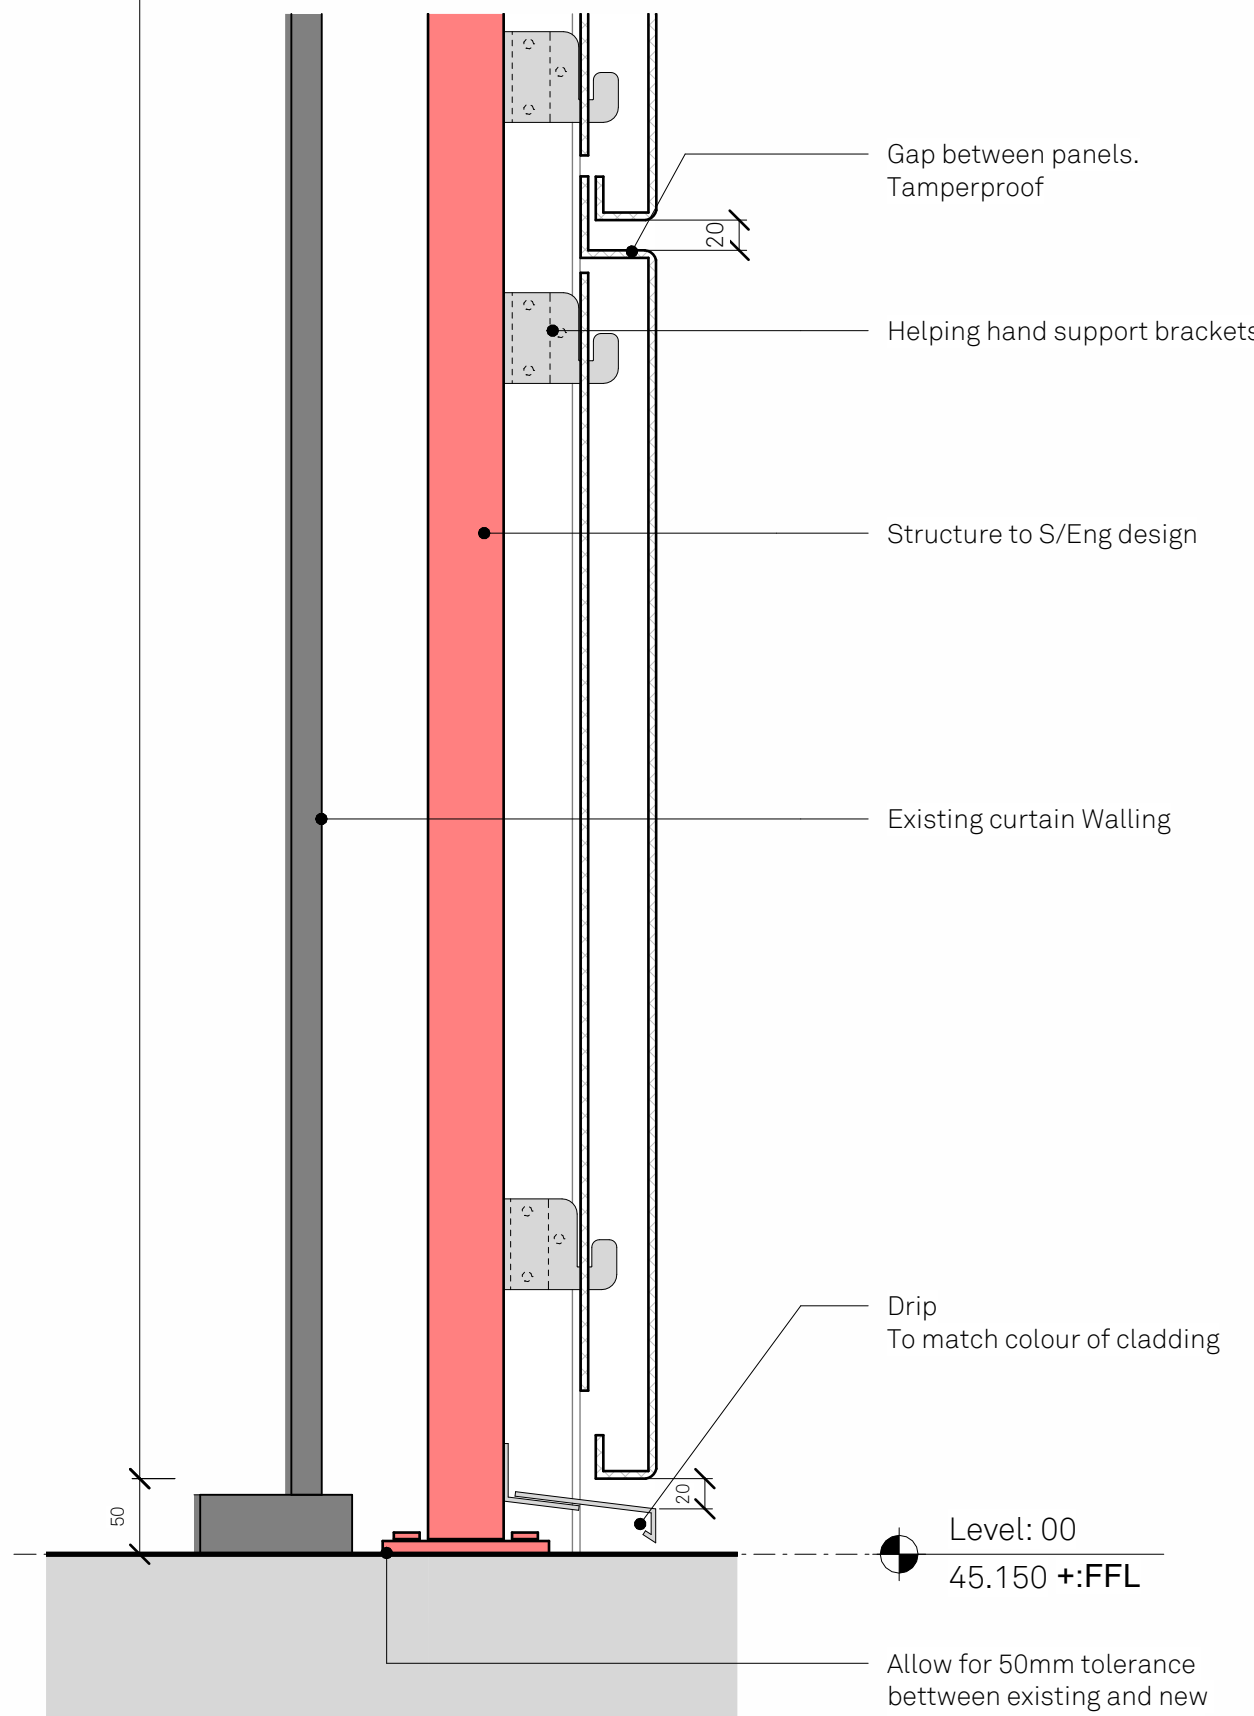


Section AA
1:5

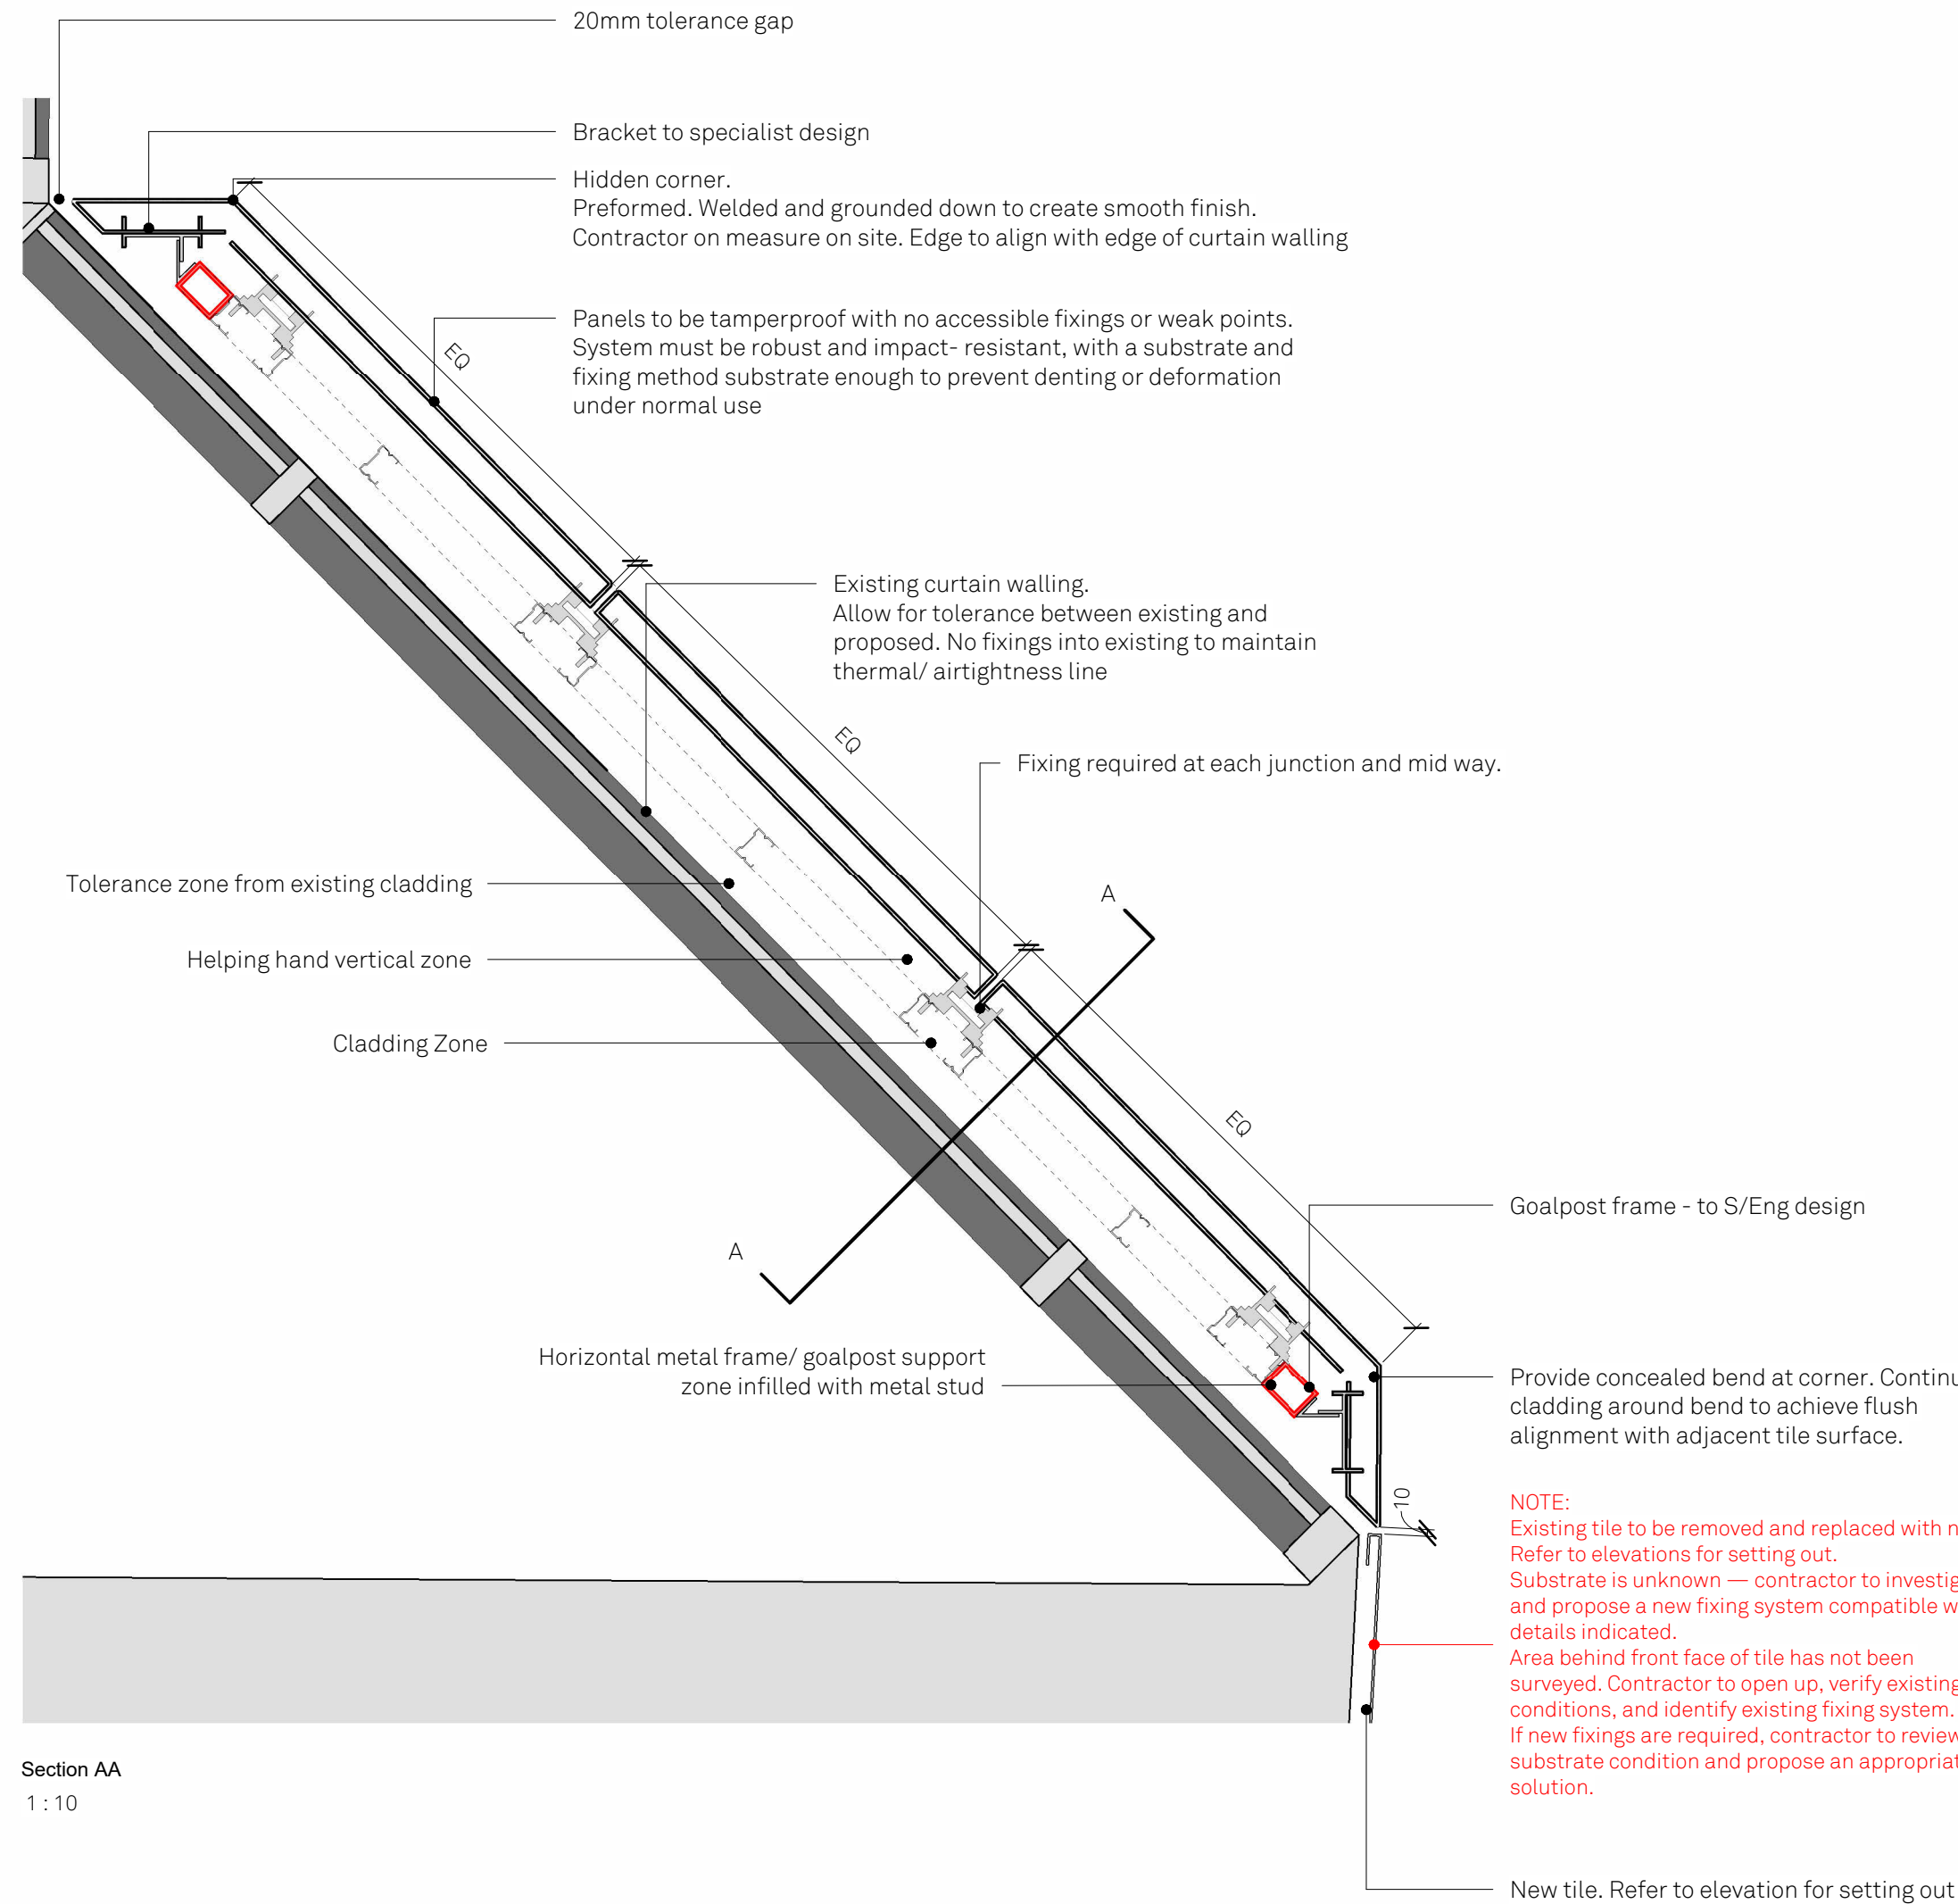

Section AA
1:10

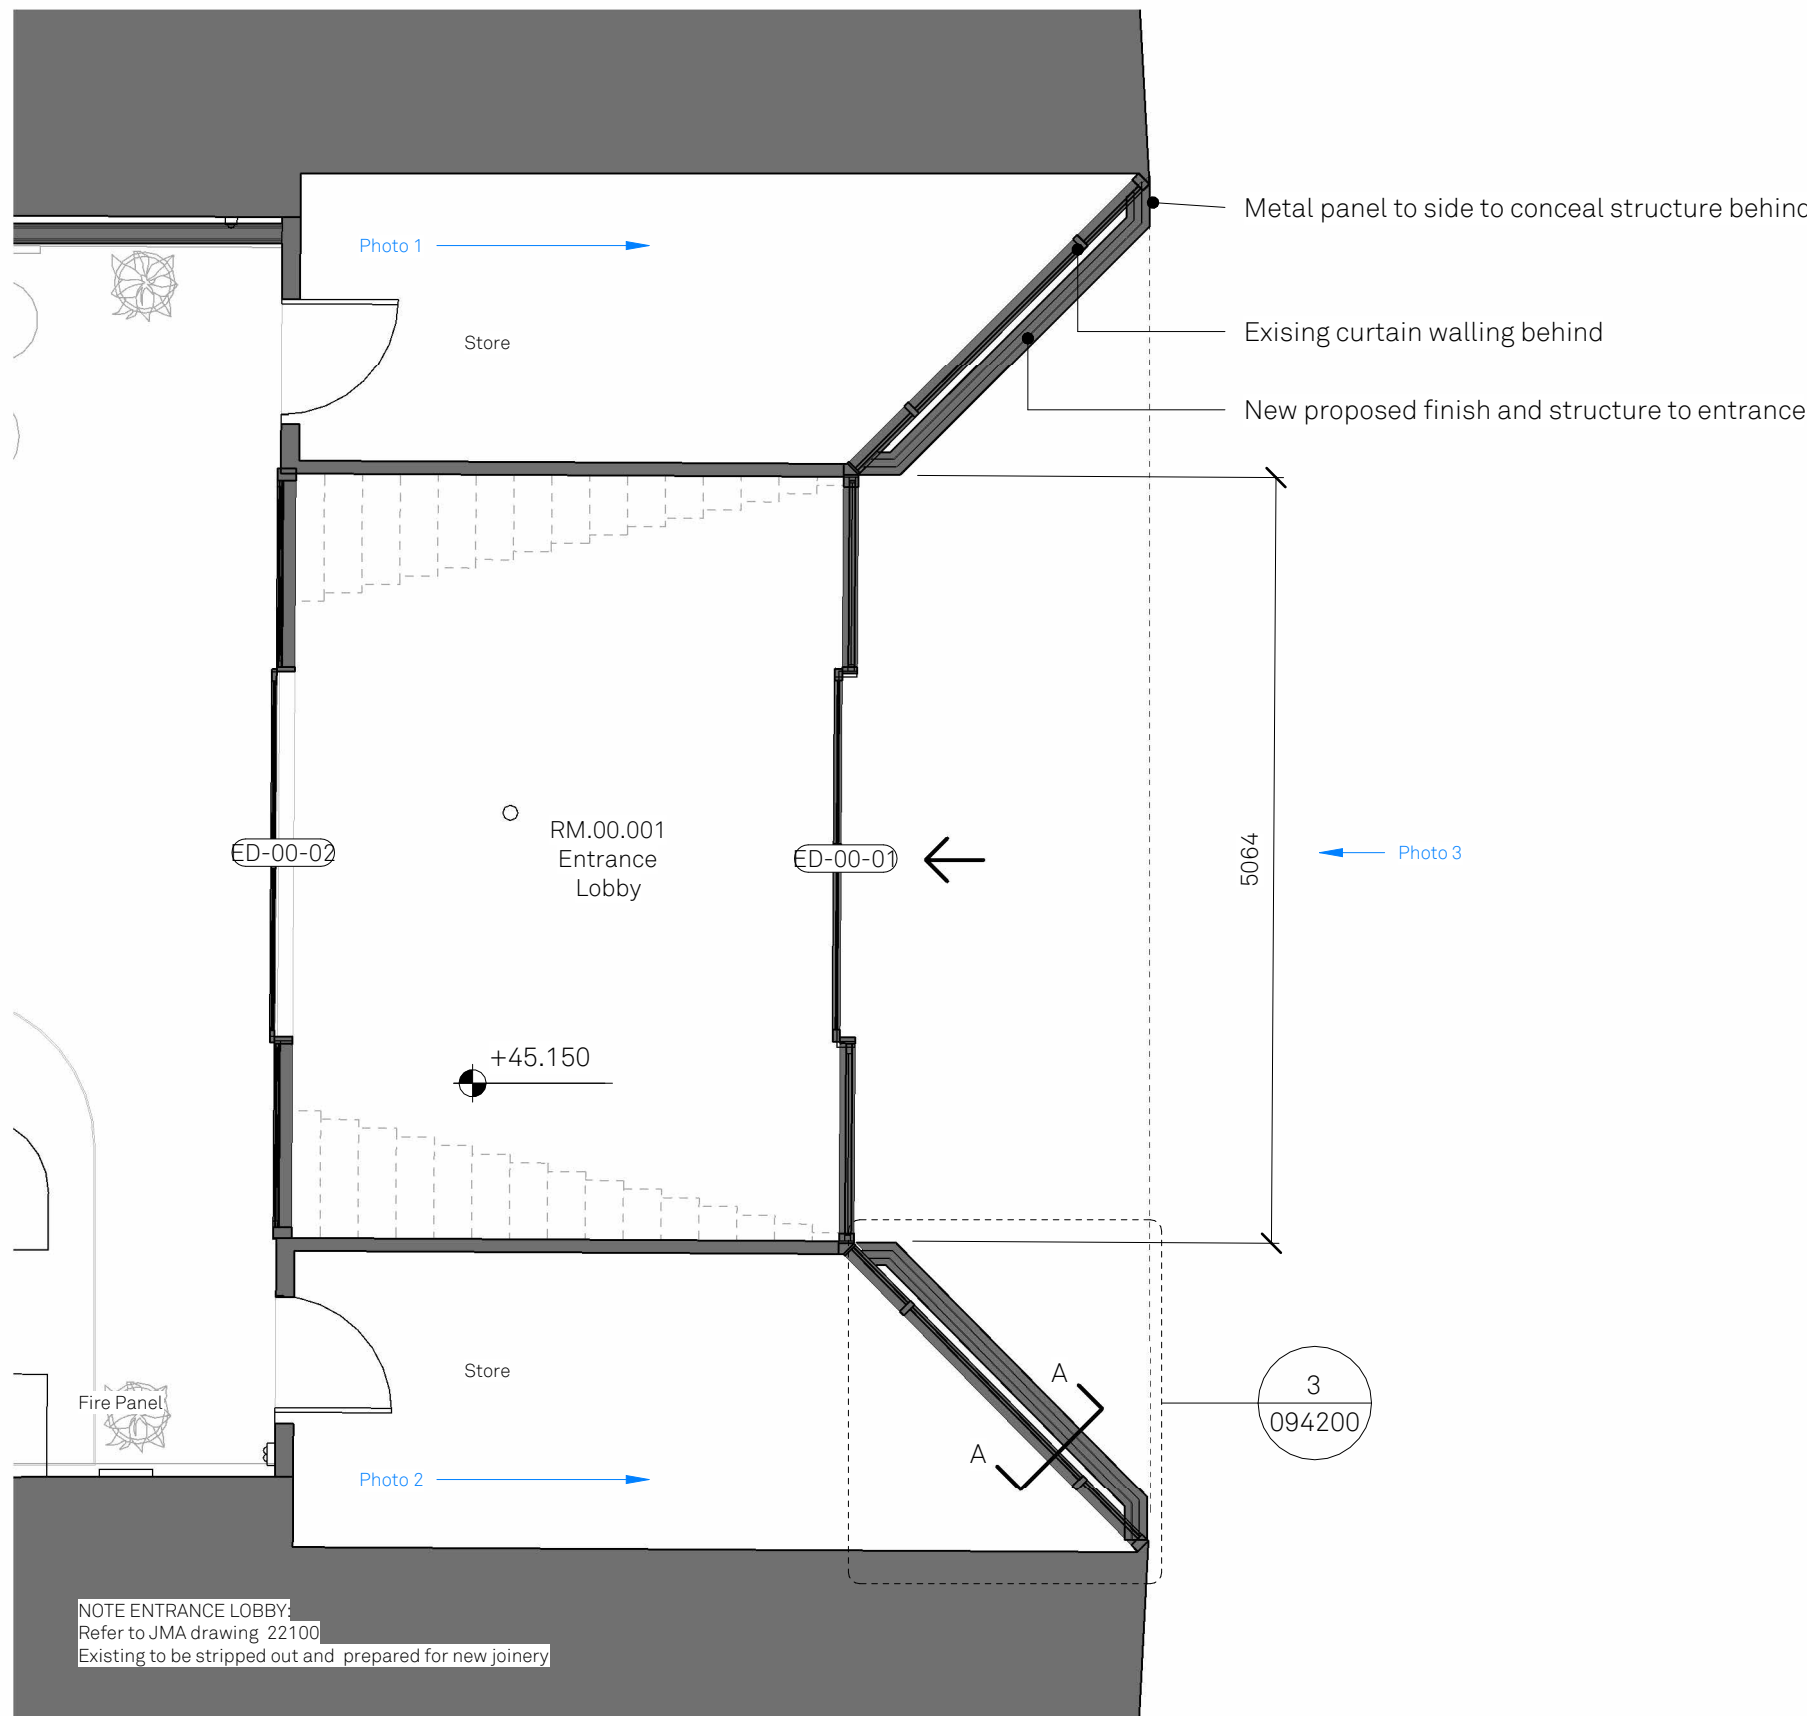

Proposed Ground Floor
1:50

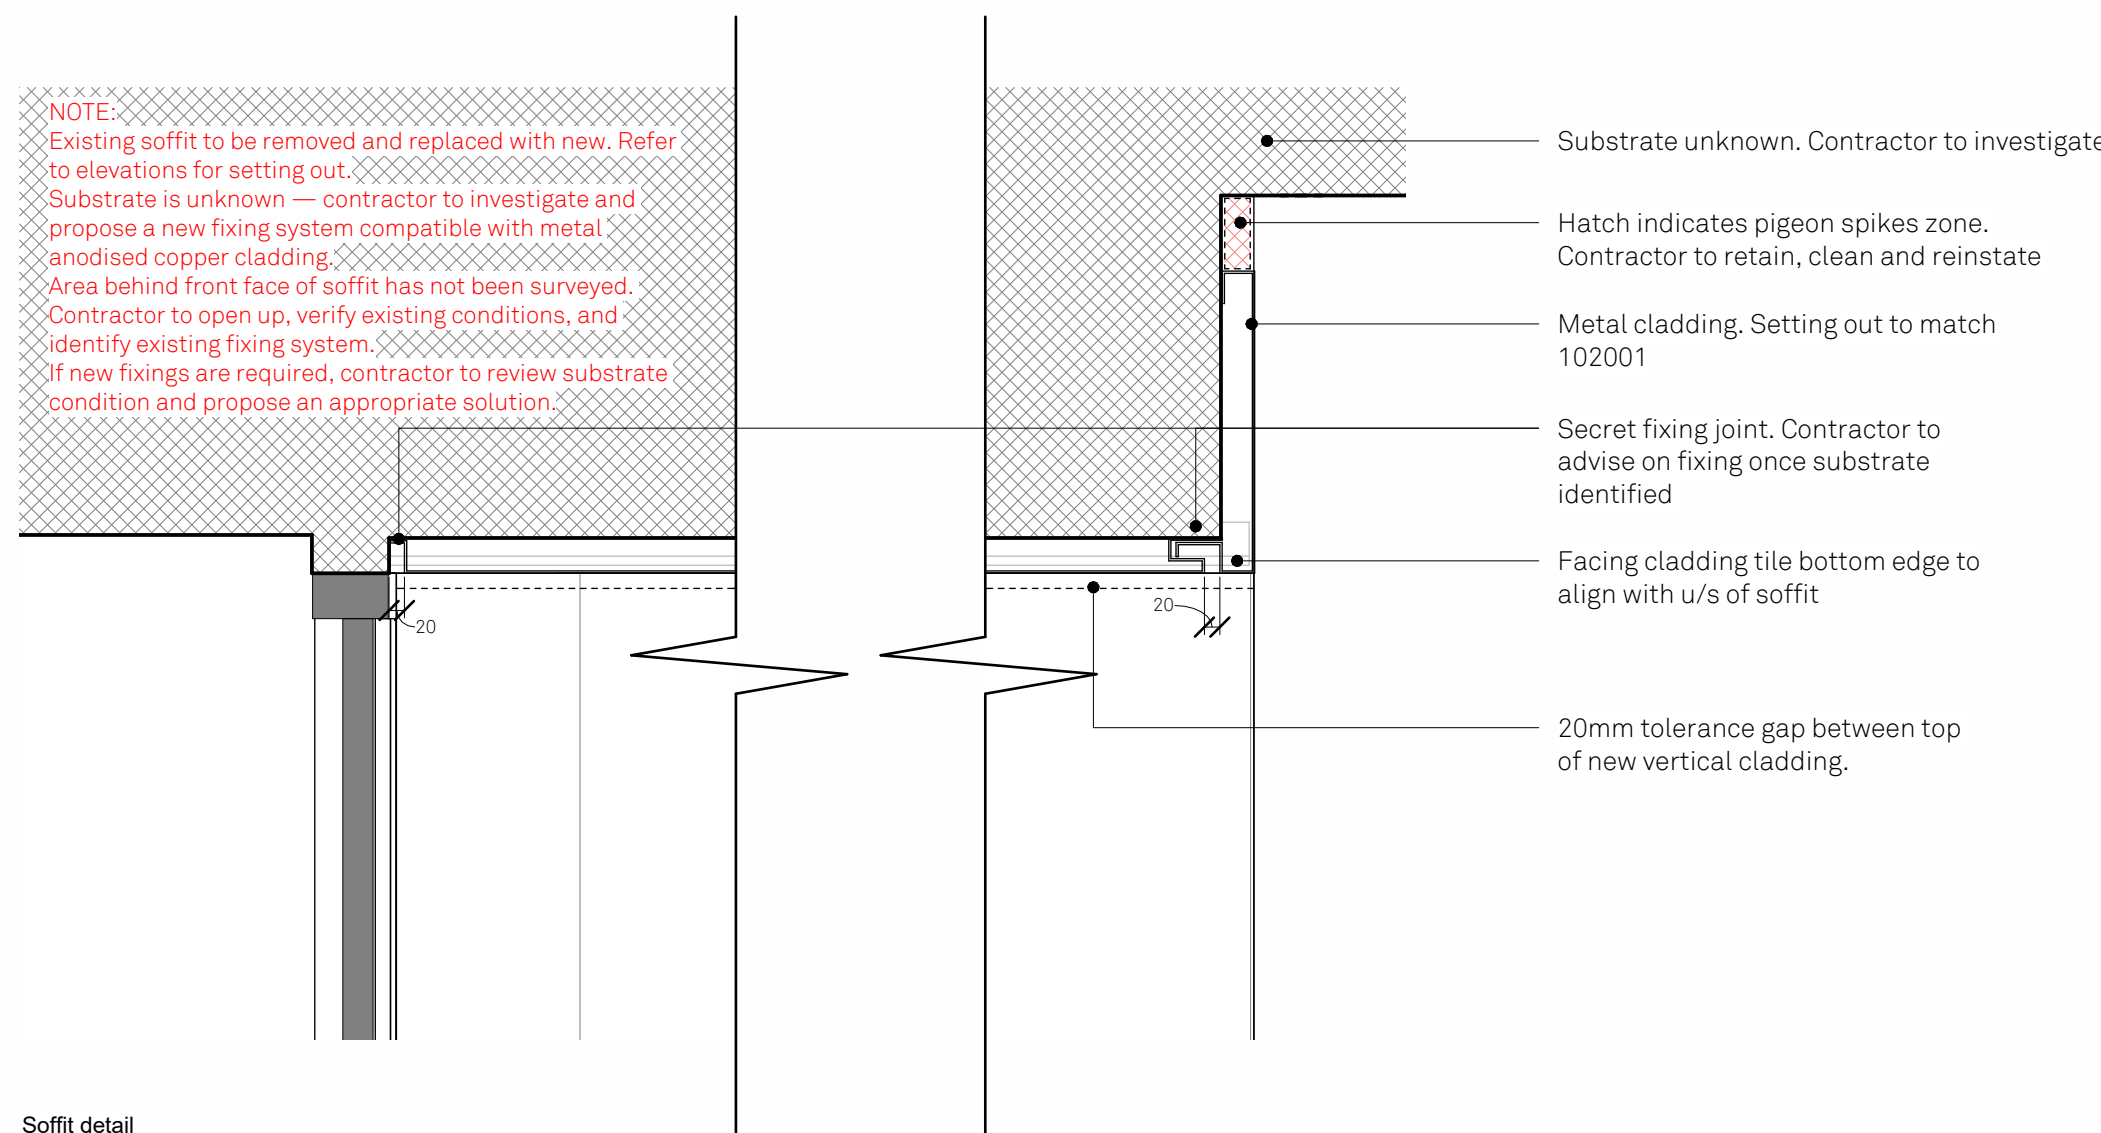

Soffit detail
1:10



Photo 1

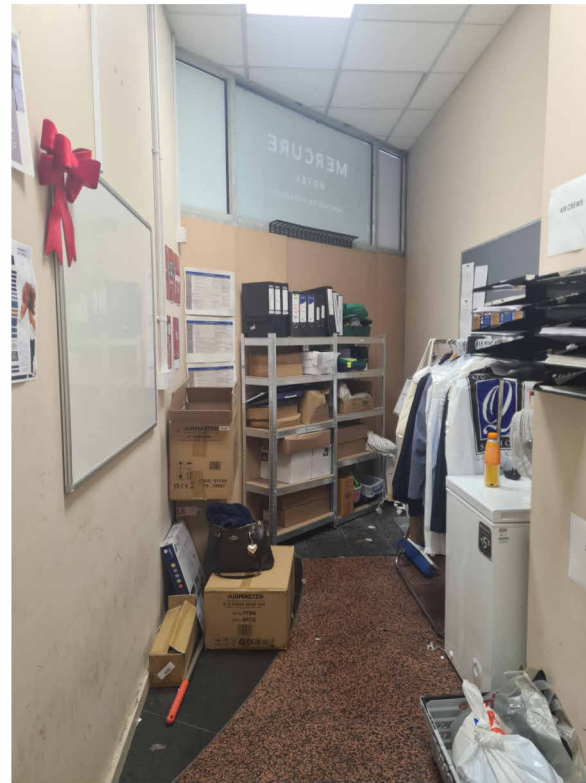


Photo 2



Photo 3: Existing

- Red line indicates area of intervention. Existing pigeon spikes to be retained. Provide new structure and cladding in front of existing curtain walling.
1. New soffit to match cladding colour, joints to align with setting out on drawing 102001. New lighting
 2. Replace existing tiles to front with new metal cladding.
 3. Maintain a 20 mm maximum joint between soffit, front cladding, and new cladding. Ensure a clean, continuous line around junctions.
 4. Existing paving to be retained and protected throughout the works.
 5. Existing doors and curtain walling to receive new finish to match new cladding.