

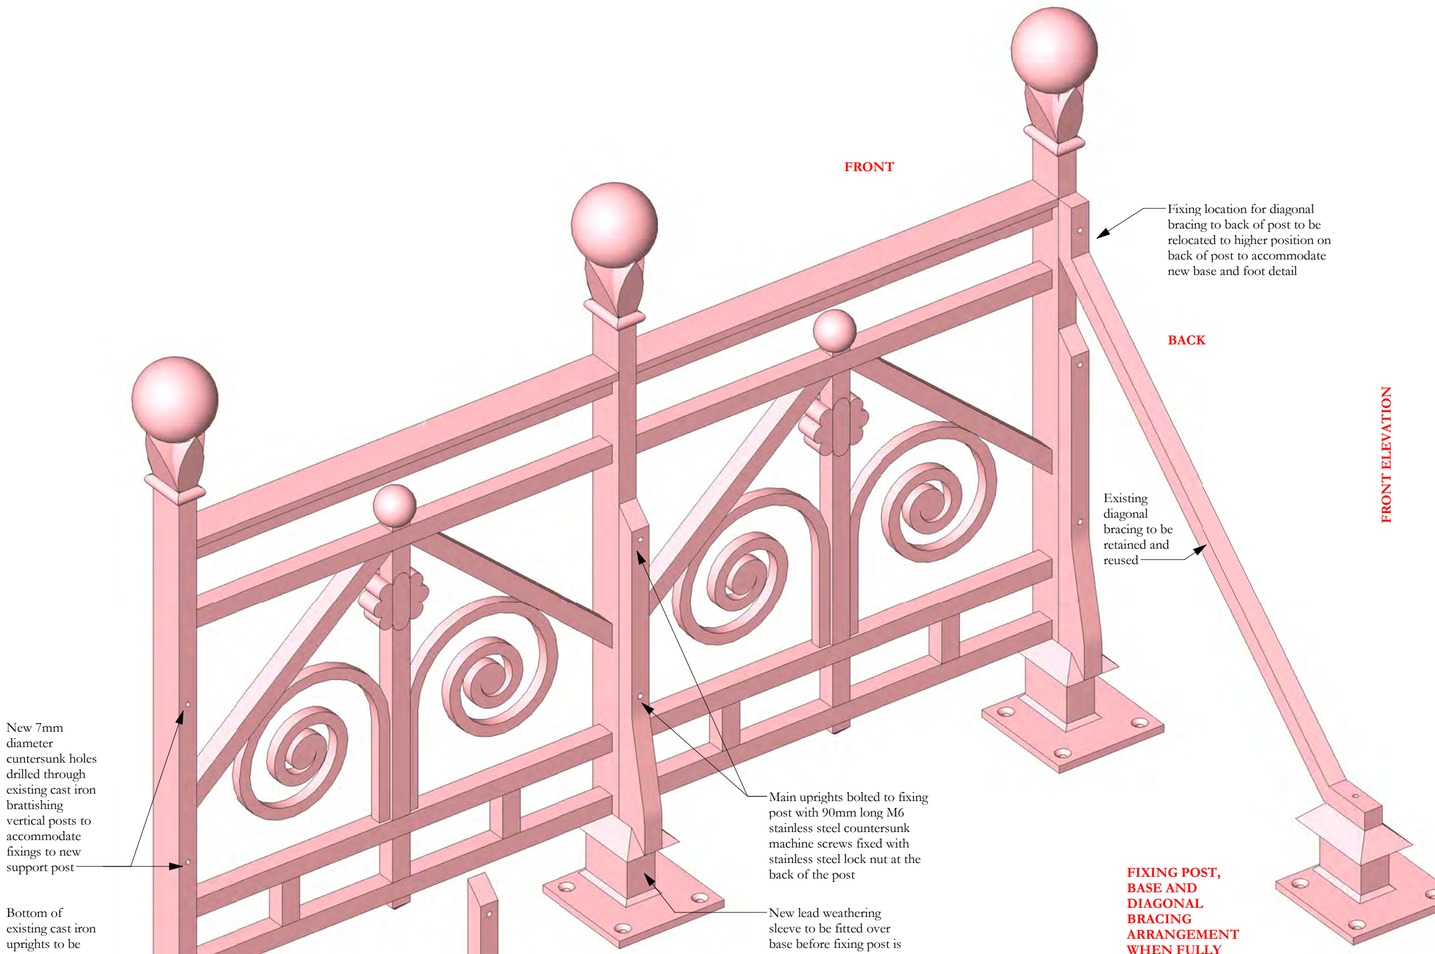



FIXING POST AND BASE ARRANGEMENT WHEN FULLY ASSEMBLED

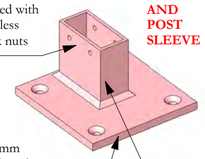

NEW STEEL BASE AND POST SLEEVE

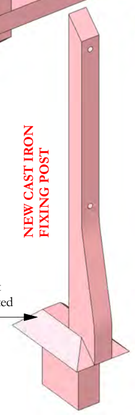

EXPLODED VIEW OF NEW SUPPORT ARRANGEMENT

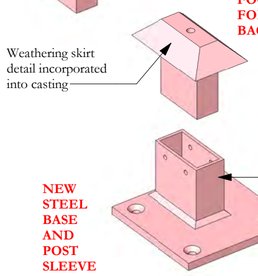


NEW CAST IRON FOOT DETAIL FOR DIAGONAL BACK BRACING

NEW STEEL BASE AND POST SLEEVE


SCALE BAR
1 to 5



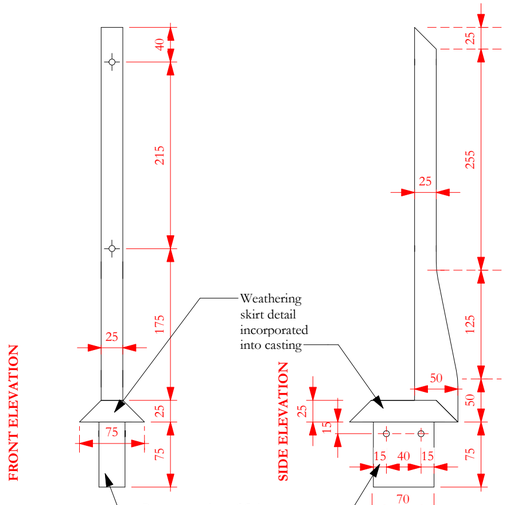


NEW CAST IRON FIXING POST DETAILS

FIXING POST, BASE AND DIAGONAL BRACING ARRANGEMENT WHEN FULLY ASSEMBLED

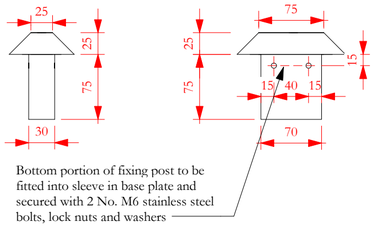


NEW CAST IRON FOOT DETAIL FOR DIAGONAL BACK BRACING

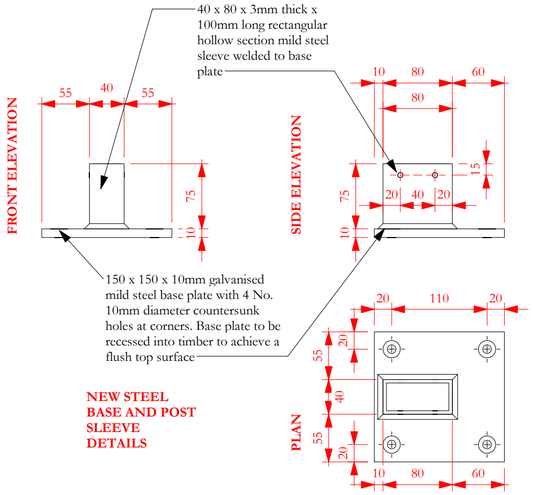

NEW STEEL BASE AND POST SLEEVE DETAILS

Scale Bars to be used as guidance only - refer to sheet size below

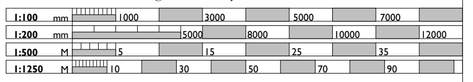

Notes:
Drawings are based on survey data and may not accurately represent what is physically present.
Do not scale from this drawing. All dimensions are to be verified on site before proceeding with the work.
All dimensions are in millimeters unless noted otherwise.
Purcell shall be notified in writing of any discrepancies.

Revision 03: Existing diagonal back bracing added together with new support foot, sleeve and base plate. Fixing post detail amended to extend the lenght of the transition from 50mm bottom section to 25mm deep upper section. Diameter of fixing bolts for new brattishing assembly reduced from 8mm to 6mm diameter and holes for bolts reduced from 10mm to7mm

Revision 02: Base plate for fixing posts reduced from 25mm to 10mm thick. Height of base plate sleeve and post insert below weathering reduced in height from 100mm to 75mm. Height of weathering skirt reduced from 50mm to 25mm. Bottom of new fixing post widened at bottom at junction with the weathering skirt

Revision 01: Drawing re-issued for construction

ISSUE	DATE	APPROVED	DRAWN	DESCRIPTION
	15/01/2020	JC	GR	First issue
1	12/09/2021	JC	GR	See note in revision cloud
2	08/08/2022	JC	GR	See note in revision cloud
3	07/09/2022	JC	GR	See note in revision cloud

OUR TOWN HALL PROJECT

PURCELL

Project Office, Room 308, Town Hall, MANCHESTER M60 2L1
+44 (0) 7970 097 432
www.purcelluk.com

PROJECT STATUS	RIBA stage 5
CLIENT	Manchester City Council
PROJECT	Our Town Hall
DRAWING TITLE	New fixing base detail for brattishing to Albert Square lead roofs
SIZE & SCALE	A2: 1 : 5
DRAWING STATUS	S4 Construction
JOB NUMBER	236959
DRAWING NO.	OTH-PUR-TH-RF-DWG-A-7040
REV	03

© PURCELL 2019. PURCELL ® IS THE TRADING NAME OF PURCELL ARCHITECTURE LTD.