



Decorative Brickwork - Sample Panel 01

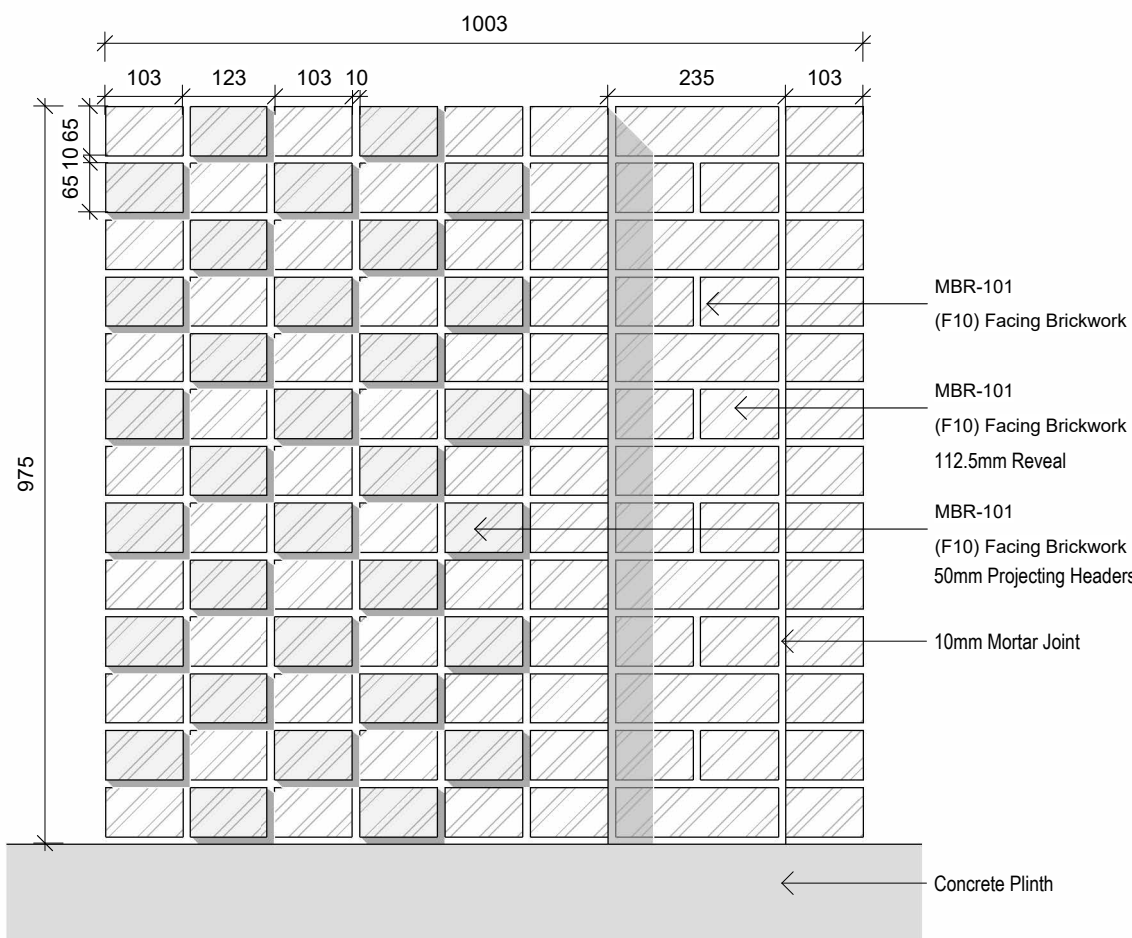


Brickwork Sample Panel - Projecting Header Gables Elevation
1 : 10

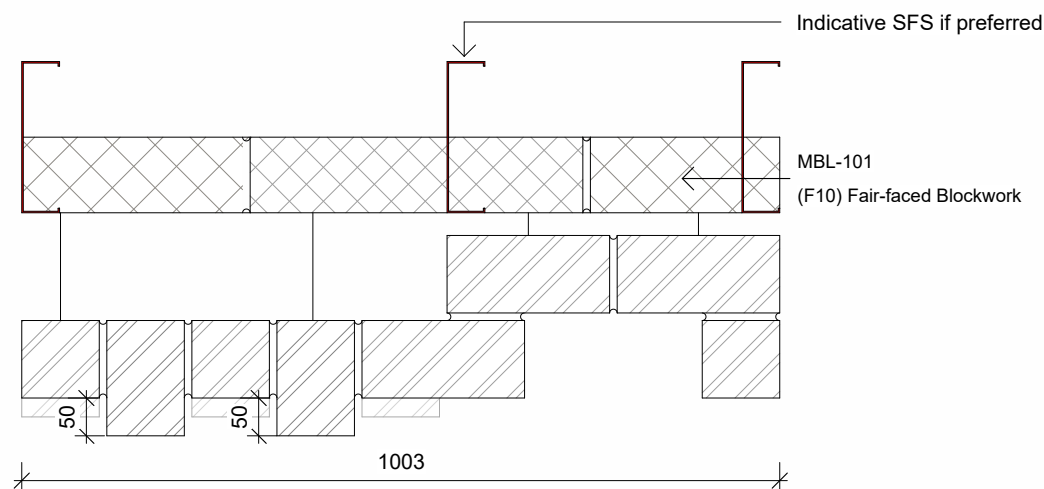


Brickwork Sample Panel - Projecting Header Gables Plan
1 : 10

VMU - Unitised Curtain Walling

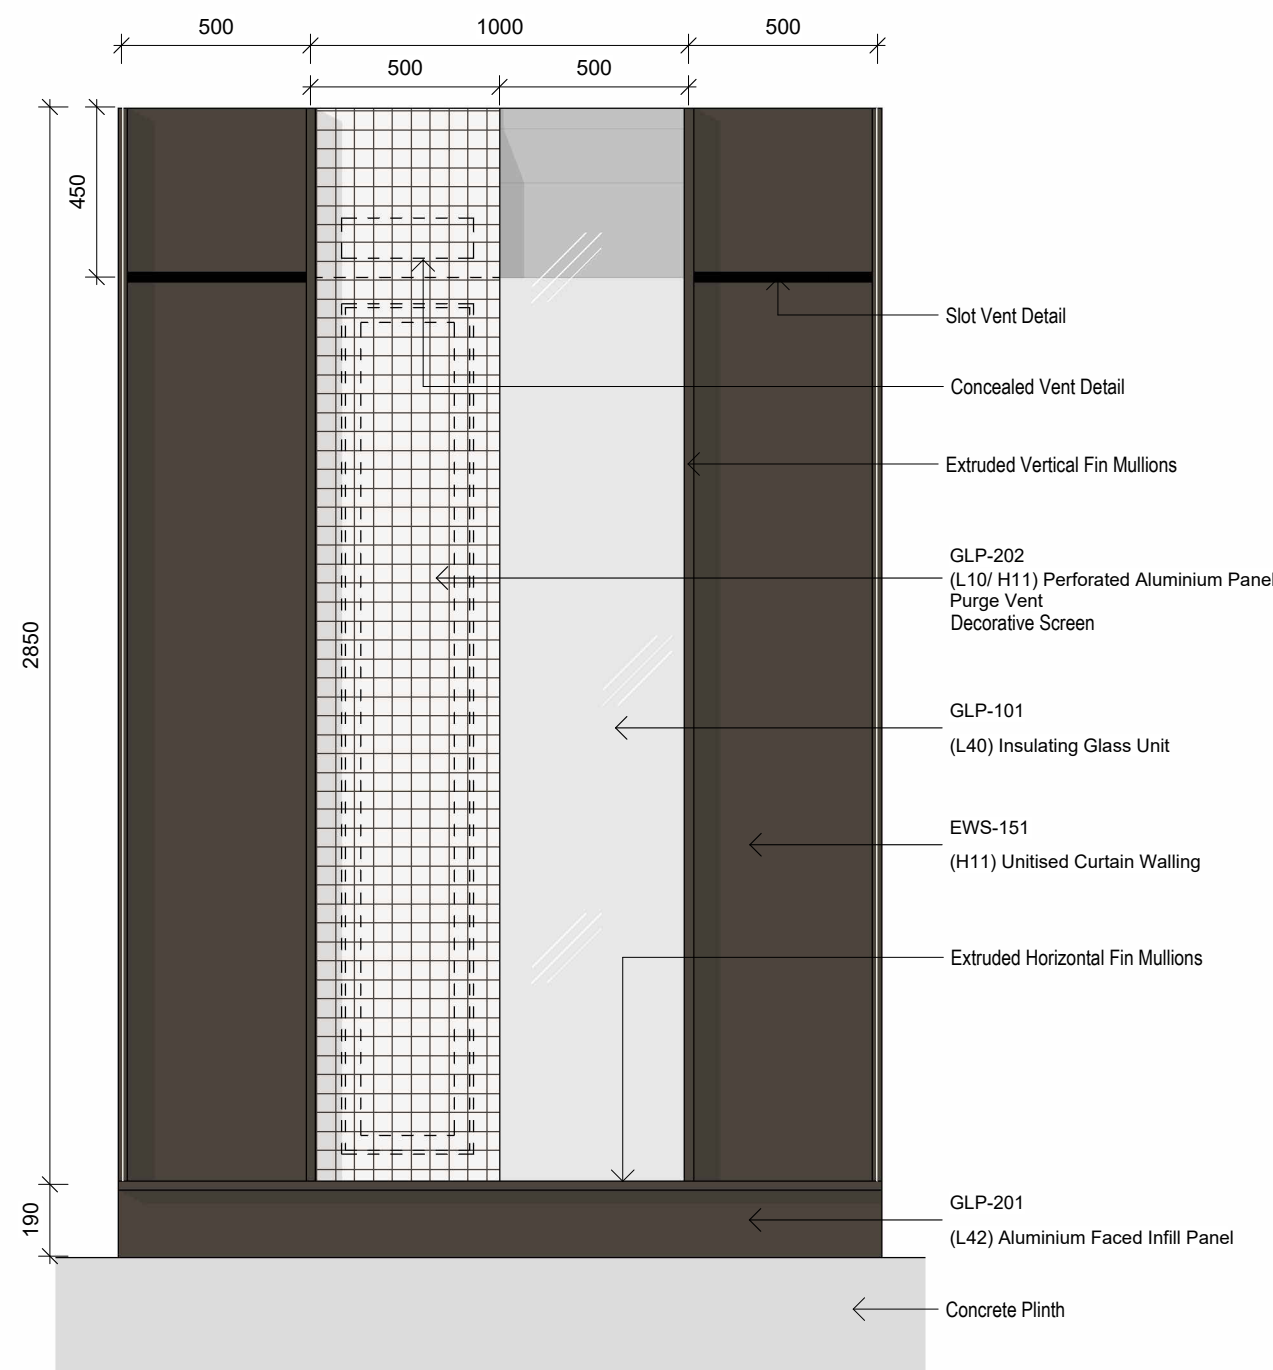


Unitised Visual Mock Up Panel - Elevation
1 : 20

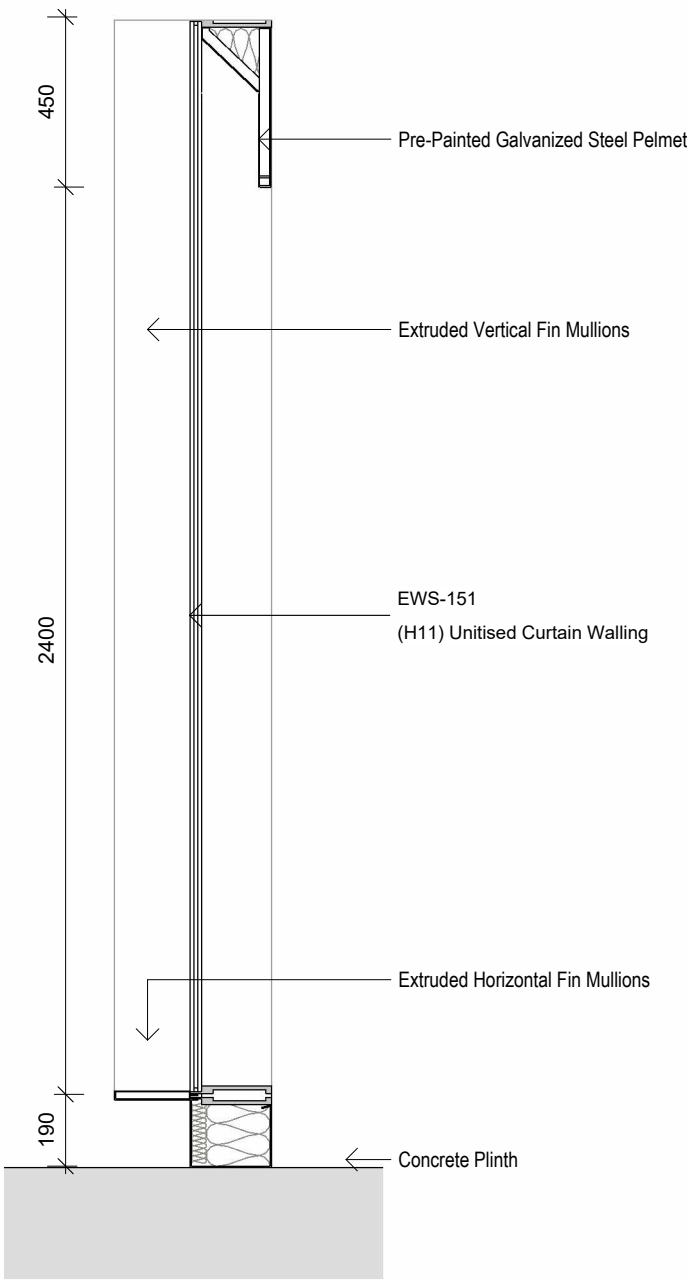


Unitised Visual Mock Up Panel - Section
1 : 20


VMU - Punched Window and Brickwork

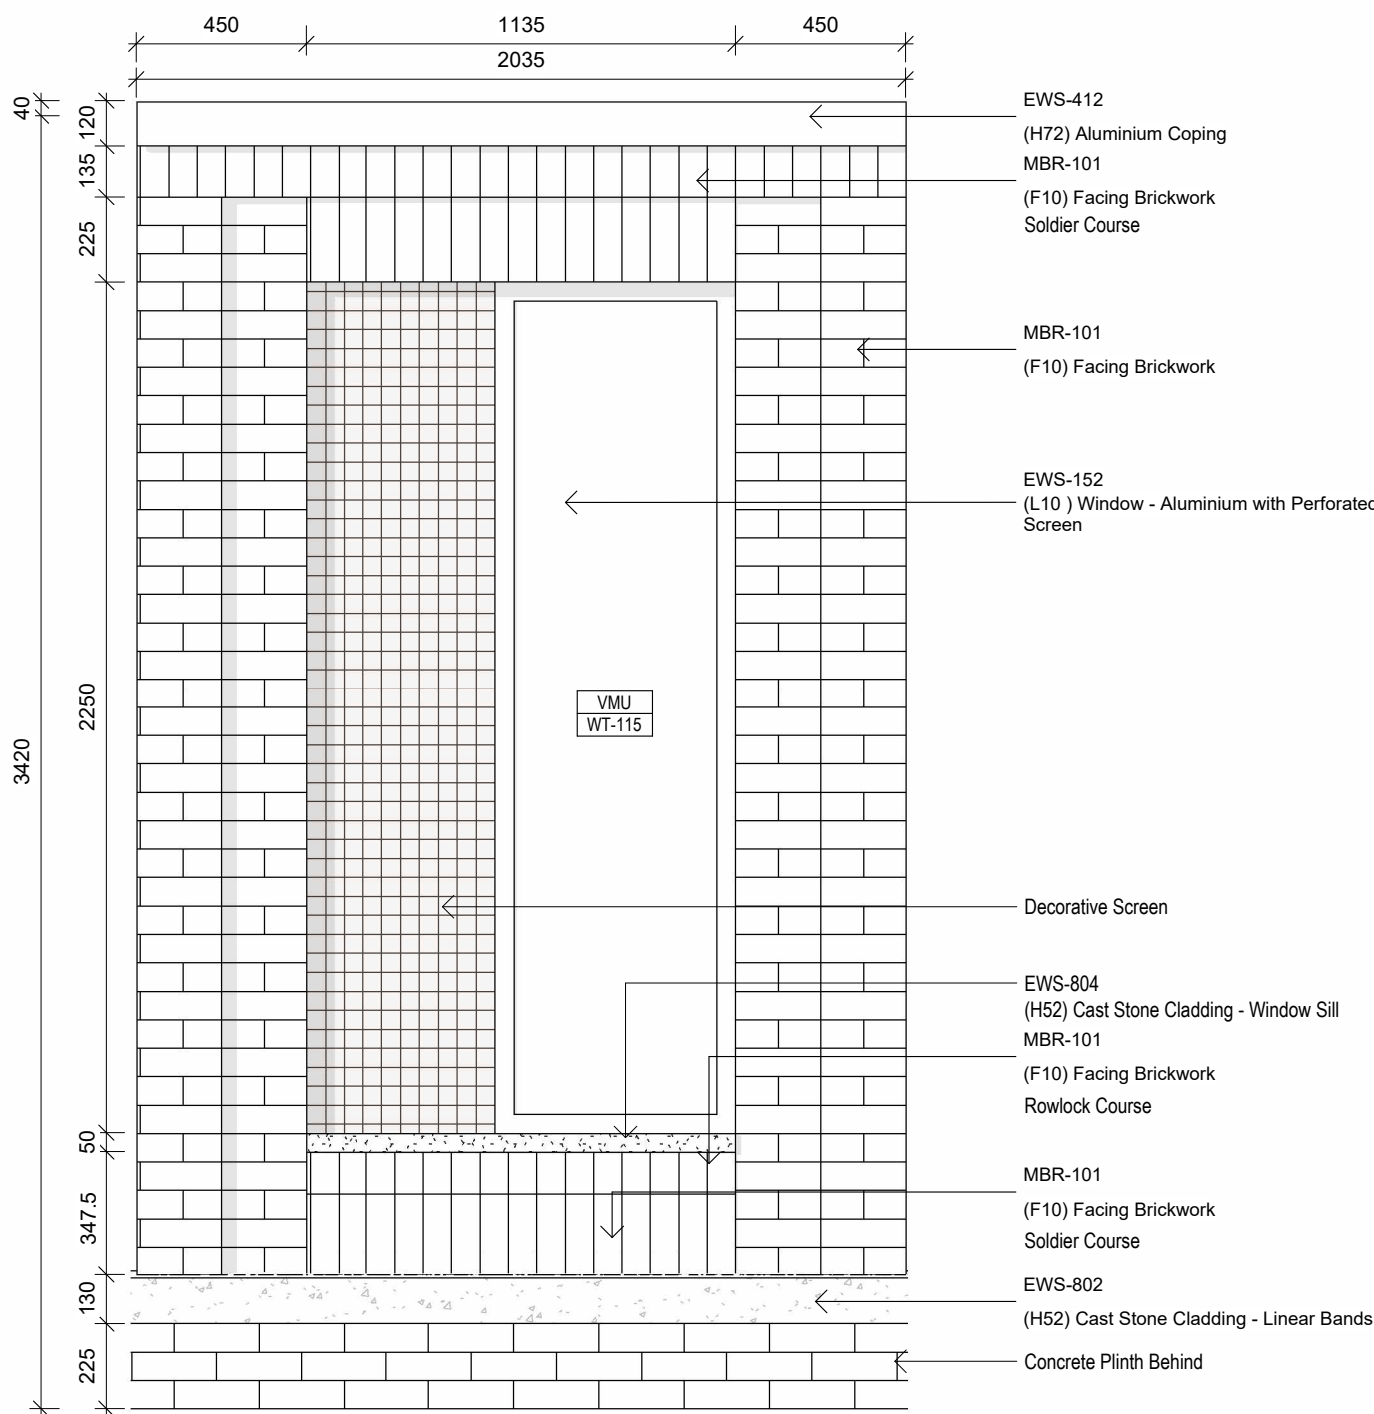

Brick Visual Mock Up Panel - Elevation
1 : 20

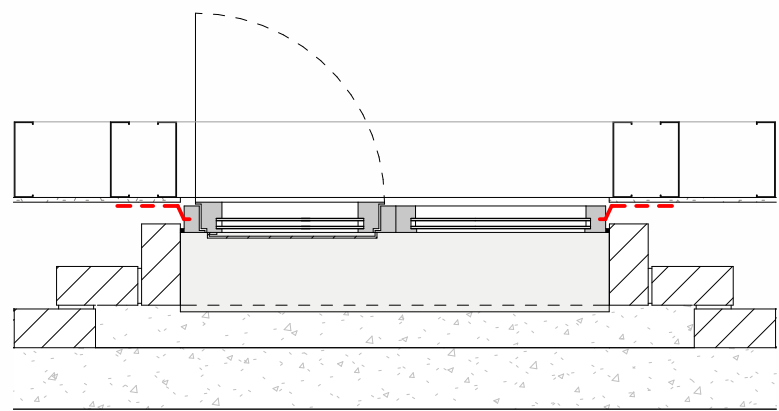


Brick Visual Mock Up Panel - Plan
1 : 20

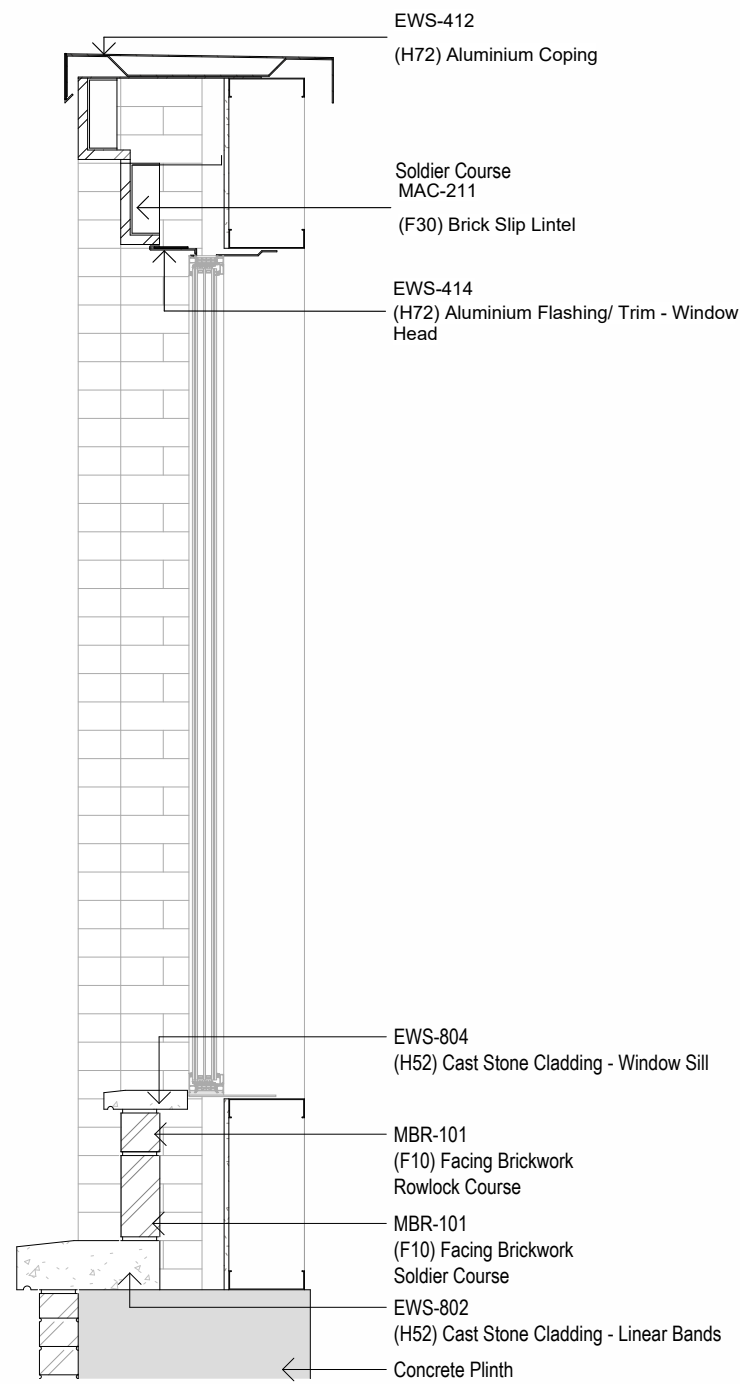


Brick Visual Mock Up Panel - Section
1 : 20


Decorative Brickwork - Sample Panel 02

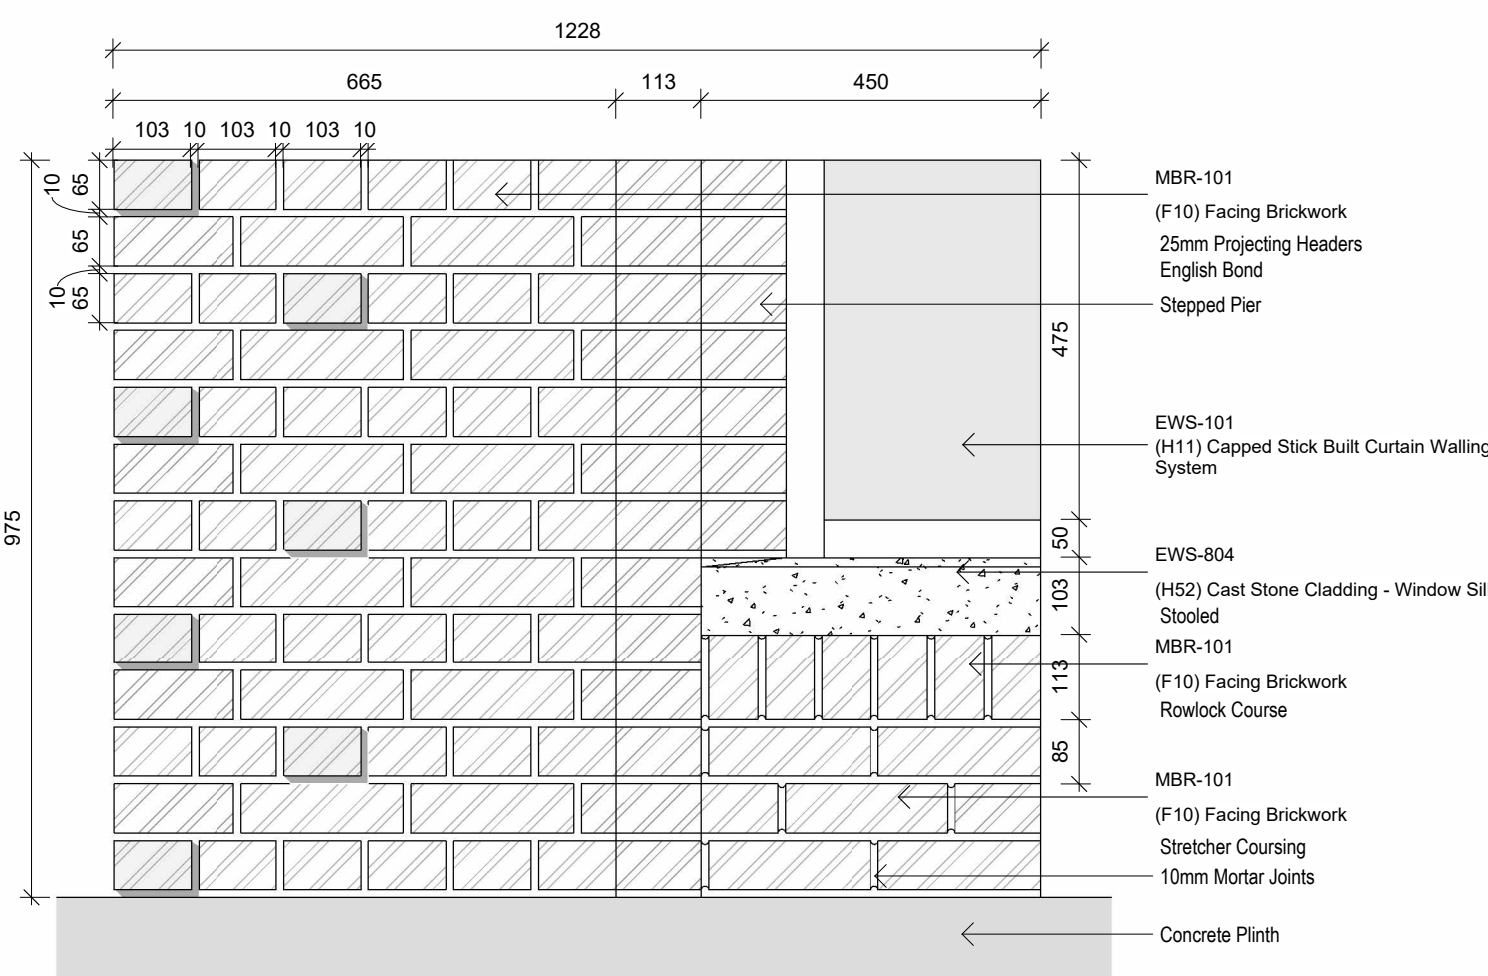

Brickwork Sample Panel - Curtain Wall & Projecting Headers Elevation
1 : 10

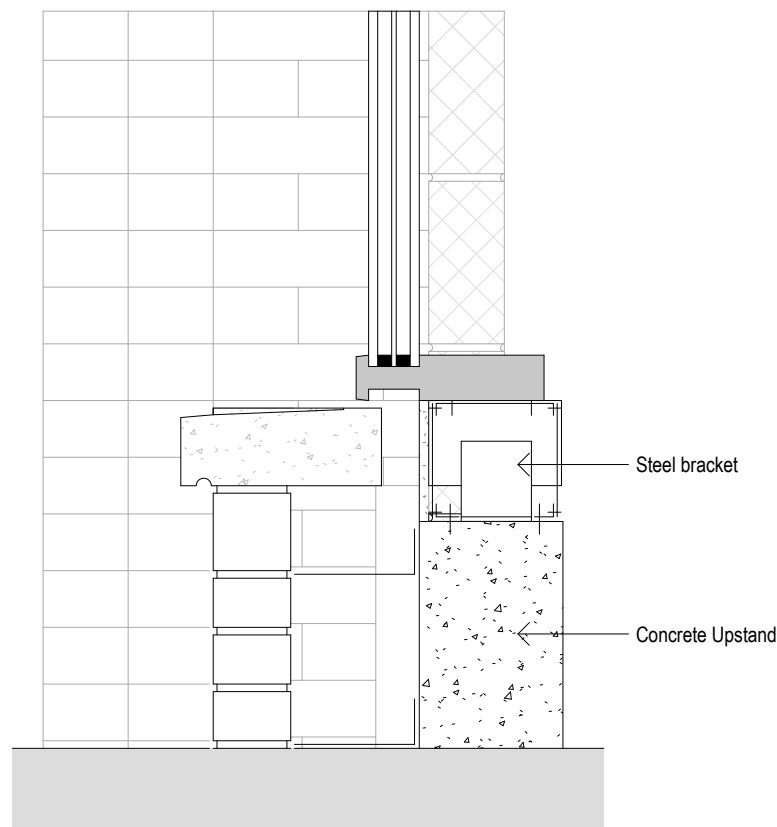

Brickwork Sample Panel - Curtain Wall & Projecting Headers Section
1 : 10

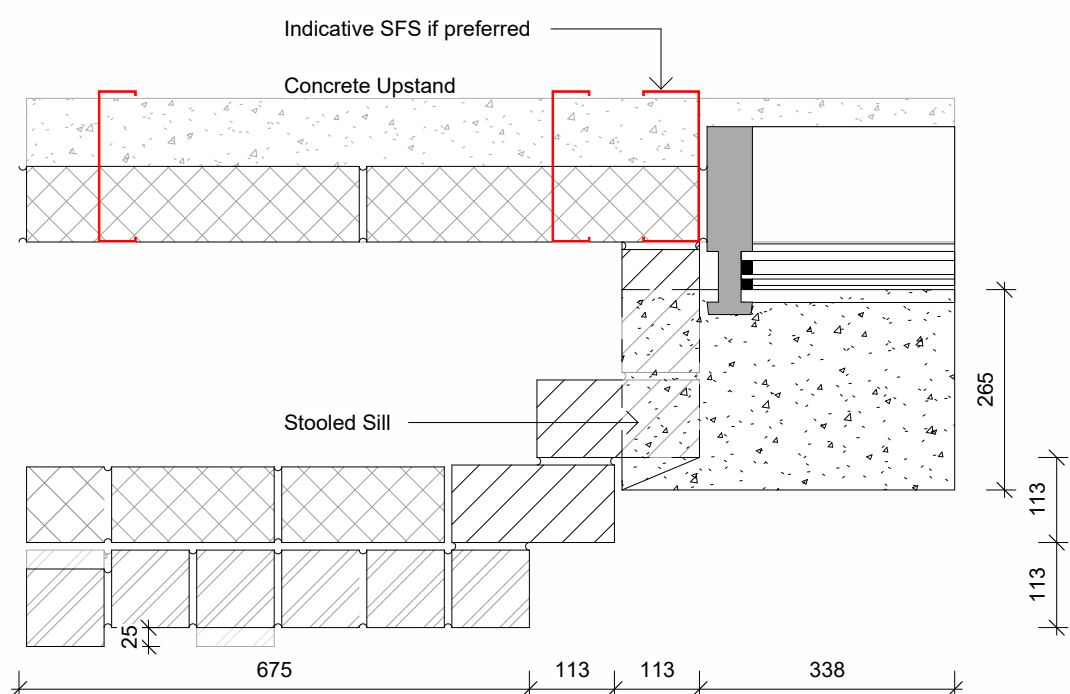

Brickwork Sample Panel - Curtain Wall & Projecting Headers Plan
1 : 10

General Notes

Use figured dimensions only. Do not scale off this drawing. All dimensions must be set out and checked by the contractor on site prior to commencement of construction. Any variations between drawings and site must be reported to TGA before work proceeds.

Drawings to be read in conjunction with Architectural Specification, Structural Engineer's Drawings and Specifications, Mechanical & Electrical Engineer's Drawings and Specifications, all Supplemental Information, including but not limited to, Detailed Fire Strategy, Acoustic Report, Thermal Report & Overheating Report.

No portion of the Works to commence without acceptance of the required submittals by the Employer.

Main Contractor to submit relevant documents to building regulation and legislation approval authorities as required to comply with the Specification.

Rev	Description	Date	By
P01	First Issue	07.08.25	LS

Title
Visual Mock Up Panel - Elevation and Section

Drawing No.
VS9B-TGA-G251-DE-XX-21050

Revision
P01

Status
Stage 04

Scale
As indicated@A1

Project
Plot 9B_First Street

Client
VITA

TIM GROOM ARCHITECTS

Eastgate, 2 Castle Street, Manchester, M3 4LZ

0161 870 1152

Copyright © Tim Groom Architects Ltd (TGA). All rights reserved. No part of these drawings or designs may be copied, reproduced or stored in any form without written consent. No works of construction relying on these drawings or designs are permitted without the express written consent of TGA.