



White UPVC windows




Windows profile




Concrete flat roof with bituminous felt covering



Concrete coping stone over wall to match existing

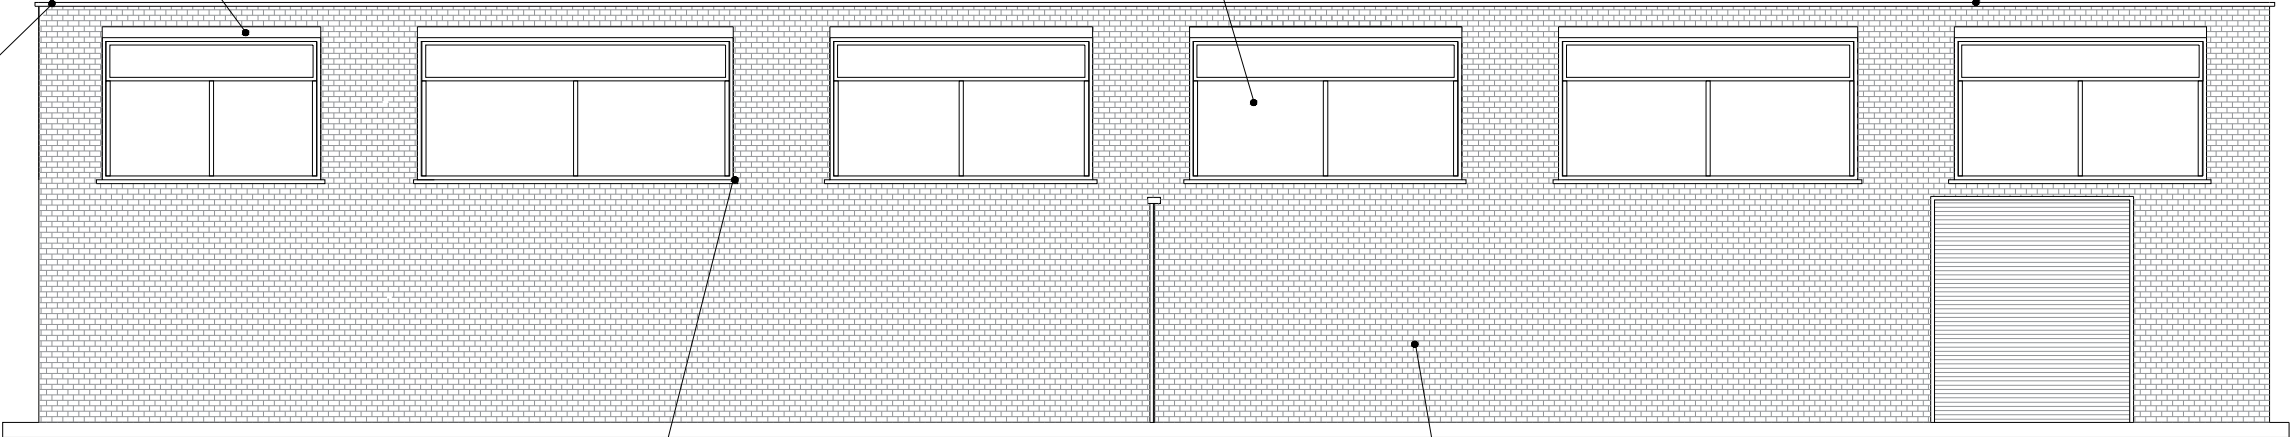


PROPOSED REAR ELEVATION

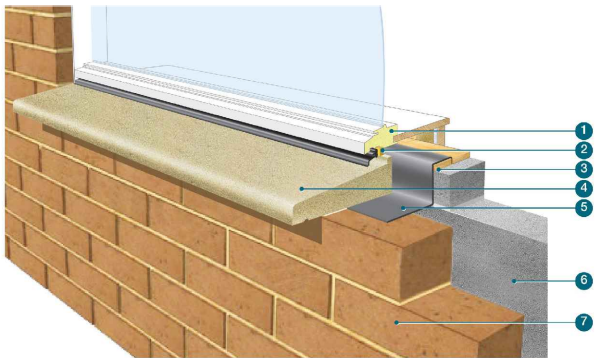

- 1 Window frame
- 2 Mastic/Silicone pointing
- 3 10mm timber packing
- 4 External Cast Stone Window Sill
- 5 Damp Proof Course
- 6 Inner blockwork
- 7 Outer brickwork

Dry cast stone window sill

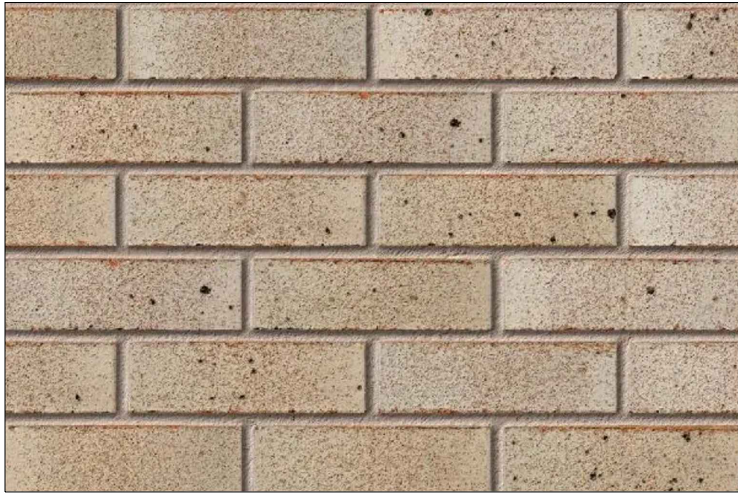

Facing bricks: ibstock 65mm tradesman light to match existing brick