DESIGN CONTINGENCY

FOR COST PURPOSES THE CONTRACTOR IS TO INCLUDE THE FOLLOWING CONTINGENCY (% OF PRIMARY CIVILS DESIGN COST) AT THE RELEVANT PROJECT STATUS INDICATED ON THE DRAWING.

S2 - CONCEPT DESIGN - 25%
S3 - SPATIAL COORDINATION - 15%
S4 - TECHNICAL DESIGN - 10%
A5 - PRODUCTION INFORMATION - 5%

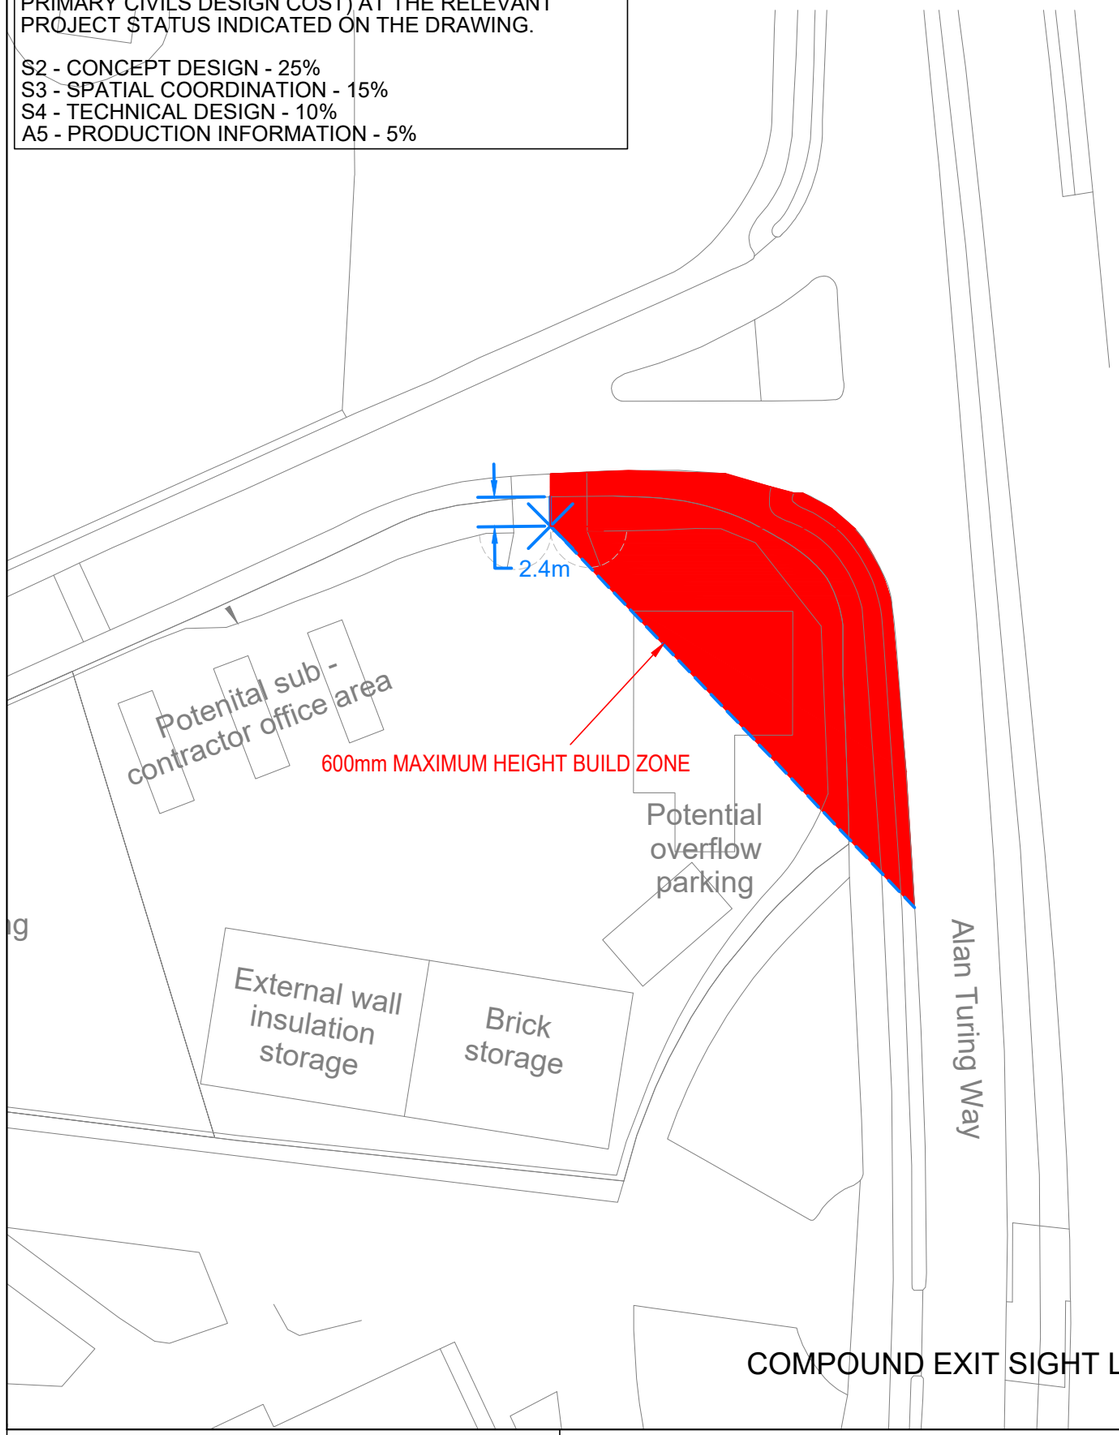

COMPOUND EXIT SIGHT LINES

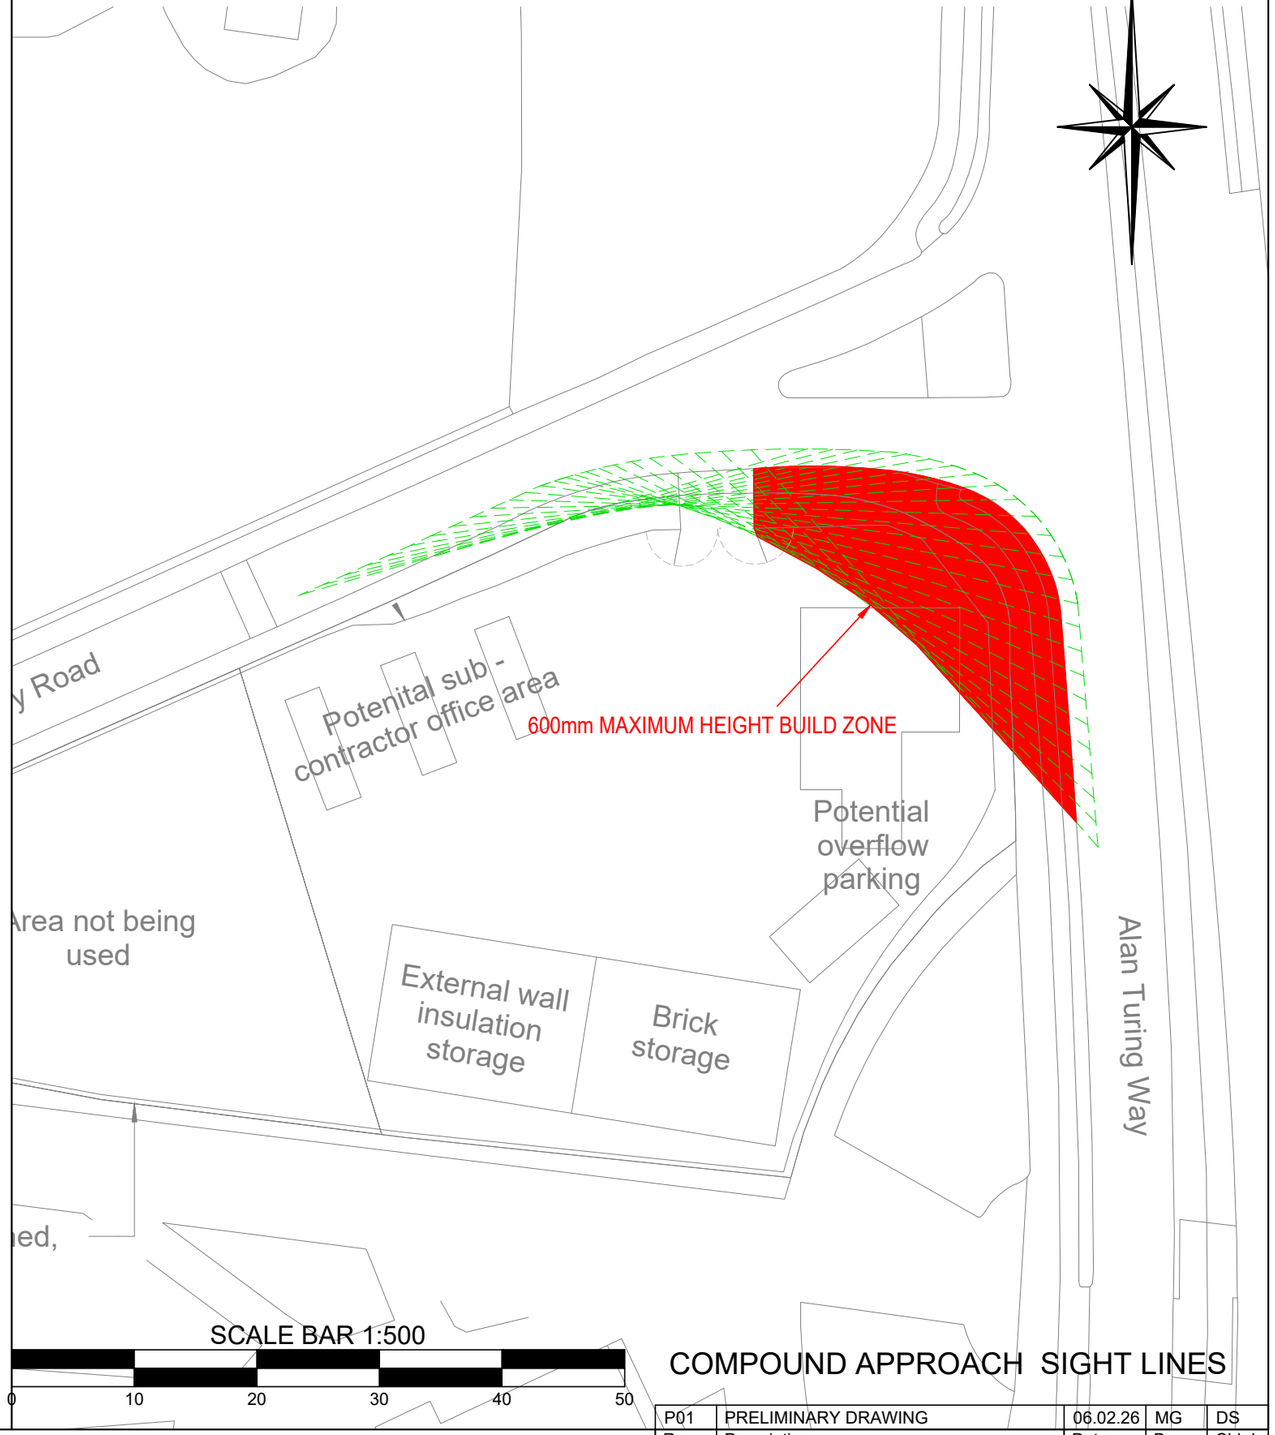

COMPOUND APPROACH SIGHT LINES

Sutcliffe
Structural & Civil Engineering
Geotechnical & Environmental Investigations
Building Surveying
Pre Planning Services
Liverpool Head Office: 0151 227 3155
Manchester Office: 0161 817 5180
North Wales Office: 01978 664 071
London Office: 020 8016 4320
www.sutcliffe.co.uk

Drawing Status
PRELIMINARY DRAWING

Client
GREAT PLACES

Project
GREY MARE
MANCHESTER M11 3DQ

Drawing Title
COMPOUND EXIT & APPROACH SIGHT LINES

Rev	Description	Date	By	Chkd
P01	PRELIMINARY DRAWING	06.02.26	MG	DS

Date	Drawn By	Checked By
FB '26	MG	DS

Scale at A3	Project Number	Status	Revision
1:500	34338		P01

Sheet Number
34338-SUT-ZZ-XX-DR-C-6910