



EXISTING GROUND FLOOR PLAN

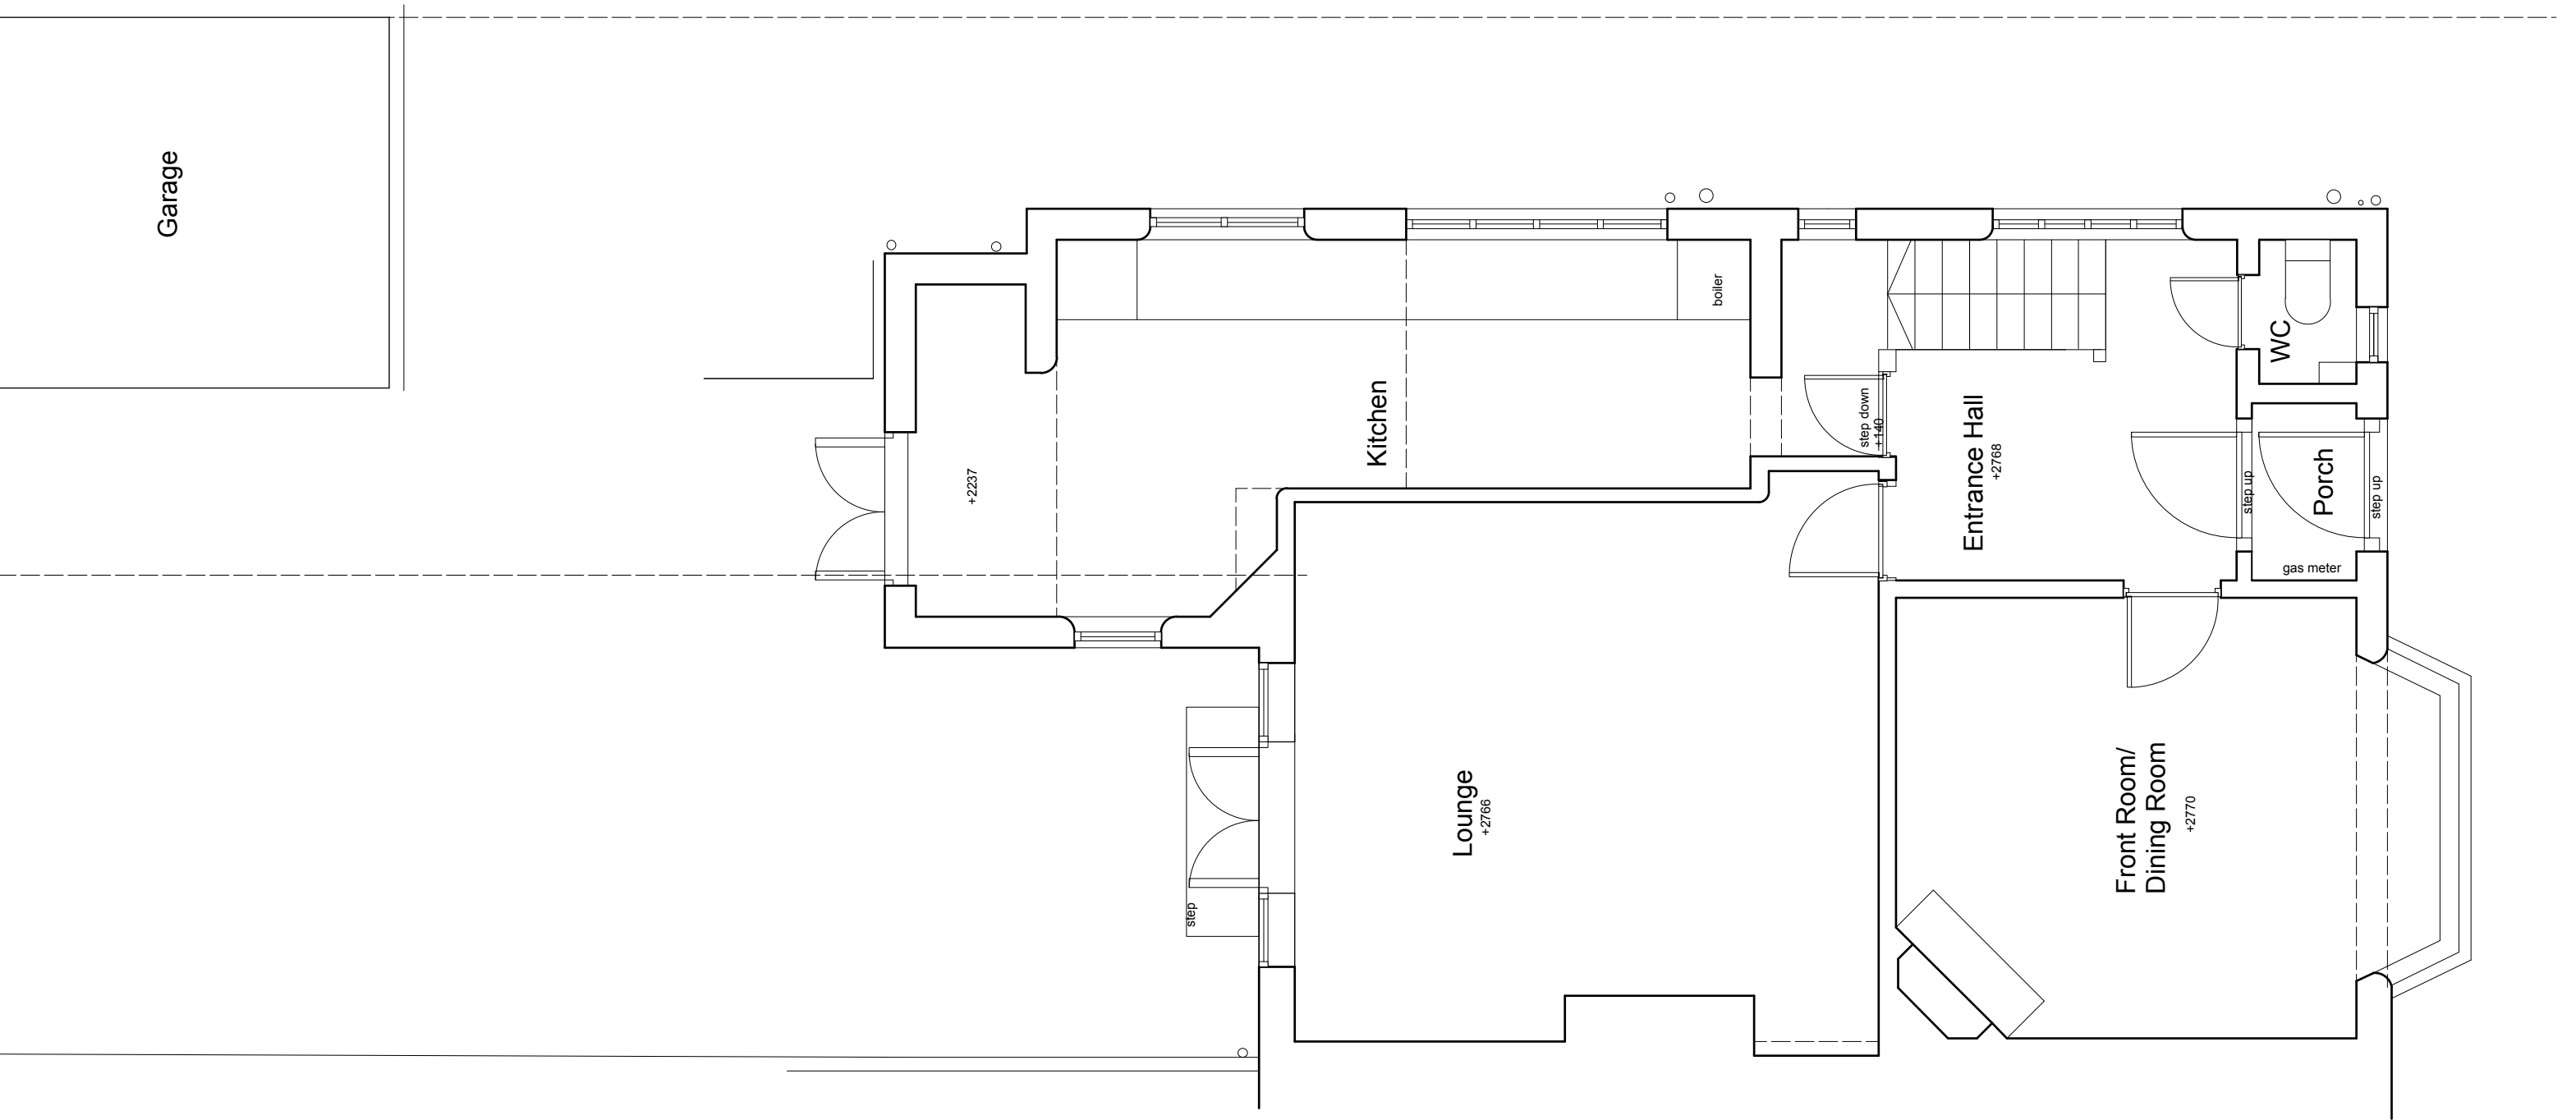

©COPYRIGHT This drawing is protected by copyright, it may not be reproduced in any form or by any means for any purpose, without gaining written permission from Paula Architecture Design. NOTES This drawing is to be read in conjunction with all relevant Paula Architecture Design, Structural Engineer's, Service Engineer's, and Subcontractor drawings. Review all drawings and report any discrepancies to Paula Architecture Design prior to consulting. All structural walls to be confirmed by SE / Contractor on site. Do not scale from this drawing except for the purposes of determining planning application. All dimensions and levels including any abutment to existing structures to be checked on site prior to commencement. All dimensions in millimetres unless stated otherwise. Work from figured dimensions only. No deviation from details shown on this drawing is allowed without Paula Architecture Design's prior permission in writing. All work is to be carried out in accordance with British Standard Codes of Practice, Statutory requirements and the Contract Documents.	paula architecture design reimagining spaces W \ WWW.PAULAARCHITECTUREDESIGN.CO.UK E \ PAULA@PAULAARCHITECTUREDESIGN.CO.UK M \ +44 (0)7779302856 102 ROSENEATH ROAD, URMSTON, MANCHESTER, M41 5AZ	CLIENT	Charlie Harle and Gina Longman	NOTES			TITLE	EXISTING GROUND FLOOR PLAN
		ADDRESS	57 South Drive, Chorltonville, M21 8DZ	Rev	Date	Description	DWG.NO.	2316 - EX - 100
		PROJECT DESCRIPTION	Proposed internal remodeling and ground floor extension, garage demolition, partial first floor extension.				SCALE	1:50 @ A3
		PROJECT ADDRESS	As Above				ISSUE	PLANNING
							DATE	13/01/26
							REVISION A	JOB NO. 2316

EXISTING FIRST FLOOR PLAN

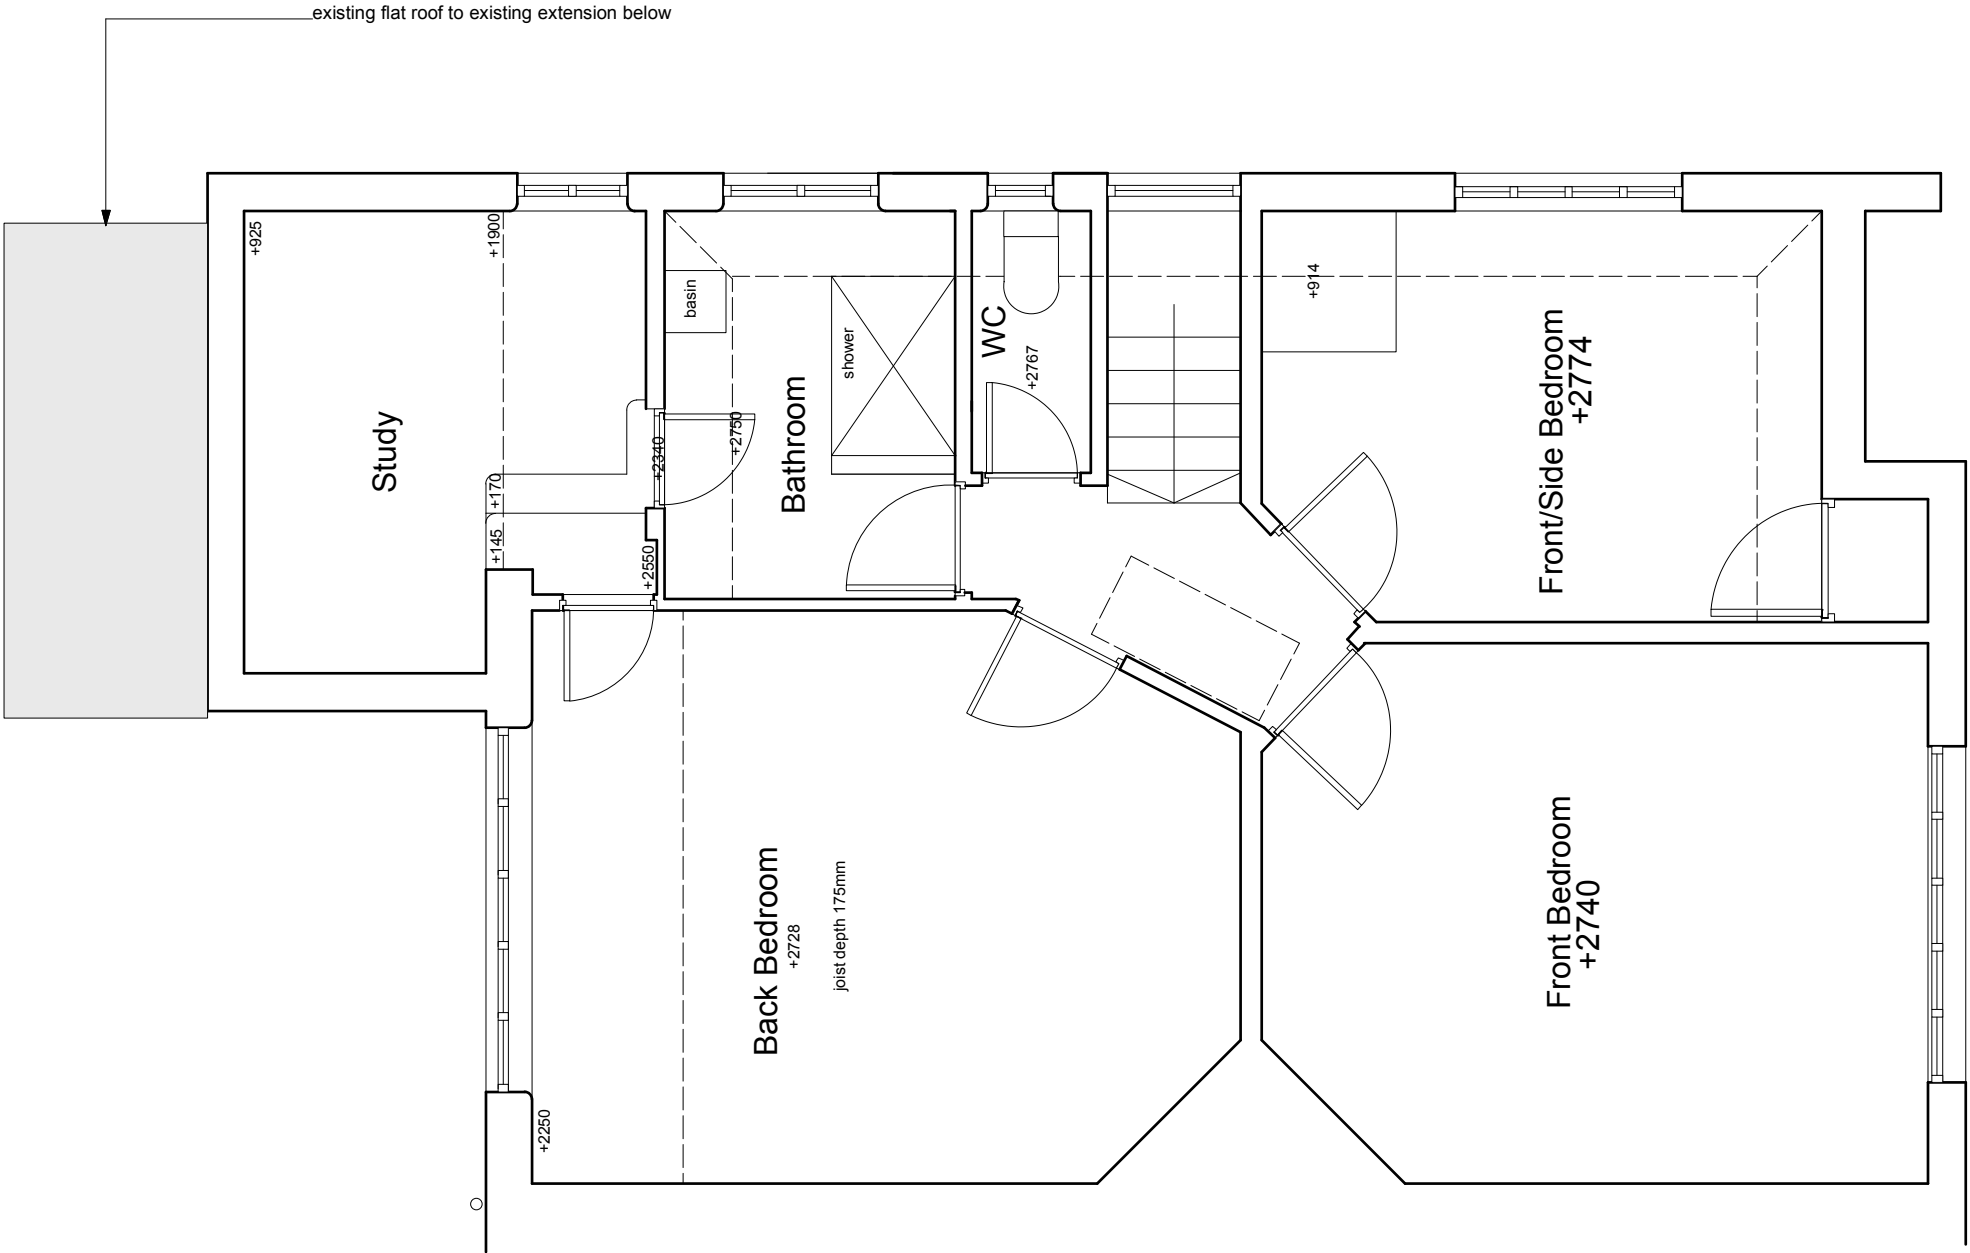

©COPYRIGHT This drawing is protected by copyright, it may not be reproduced in any form or by any means for any purpose, without gaining written permission from Paula Architecture Design.
NOTES This drawing is to be read in conjunction with all relevant Paula Architecture Design, Structural Engineer's, Service Engineer's, and Subcontractor drawings. Review all drawings and report any discrepancies to Paula Architecture Design prior to consulting. All structural walls to be confirmed by SE / Contractor on site. Do not scale from this drawing except for the purposes of determining planning application. All dimensions and levels including any abutment to existing structures to be checked on site prior to commencement. All dimensions in millimetres unless stated otherwise. Work from figured dimensions only. No deviation from details shown on this drawing is allowed without Paula Architecture Design's prior permission in writing. All work is to be carried out in accordance with British Standard Codes of Practice, Statutory requirements and the Contract Documents.


paula architecture design
 reimagining spaces

W \ WWW.PAULAARCHITECTUREDESIGN.CO.UK
 E \ PAULA@PAULAARCHITECTUREDESIGN.CO.UK
 M \ +44 (0)7779302856
 102 ROSENEATH ROAD, URMSTON, MANCHESTER, M41 5AZ

CLIENT	Charlie Harle and Gina Longman
ADDRESS	57 South Drive, Chorltonville, M21 8DZ
PROJECT DESCRIPTION	Proposed internal remodeling and ground floor extension, garage demolition, partial first floor extension.
PROJECT ADDRESS	As Above


NOTES			TITLE	EXISTING FIRST FLOOR PLAN
Rev	Date	Description	DWG.NO.	2316 - EX - 101
			SCALE	1:50 @ A3
			ISSUE	PLANNING
			DATE	13/01/26
			REVISION A	JOB NO. 2316

EXISTING ROOF PLAN

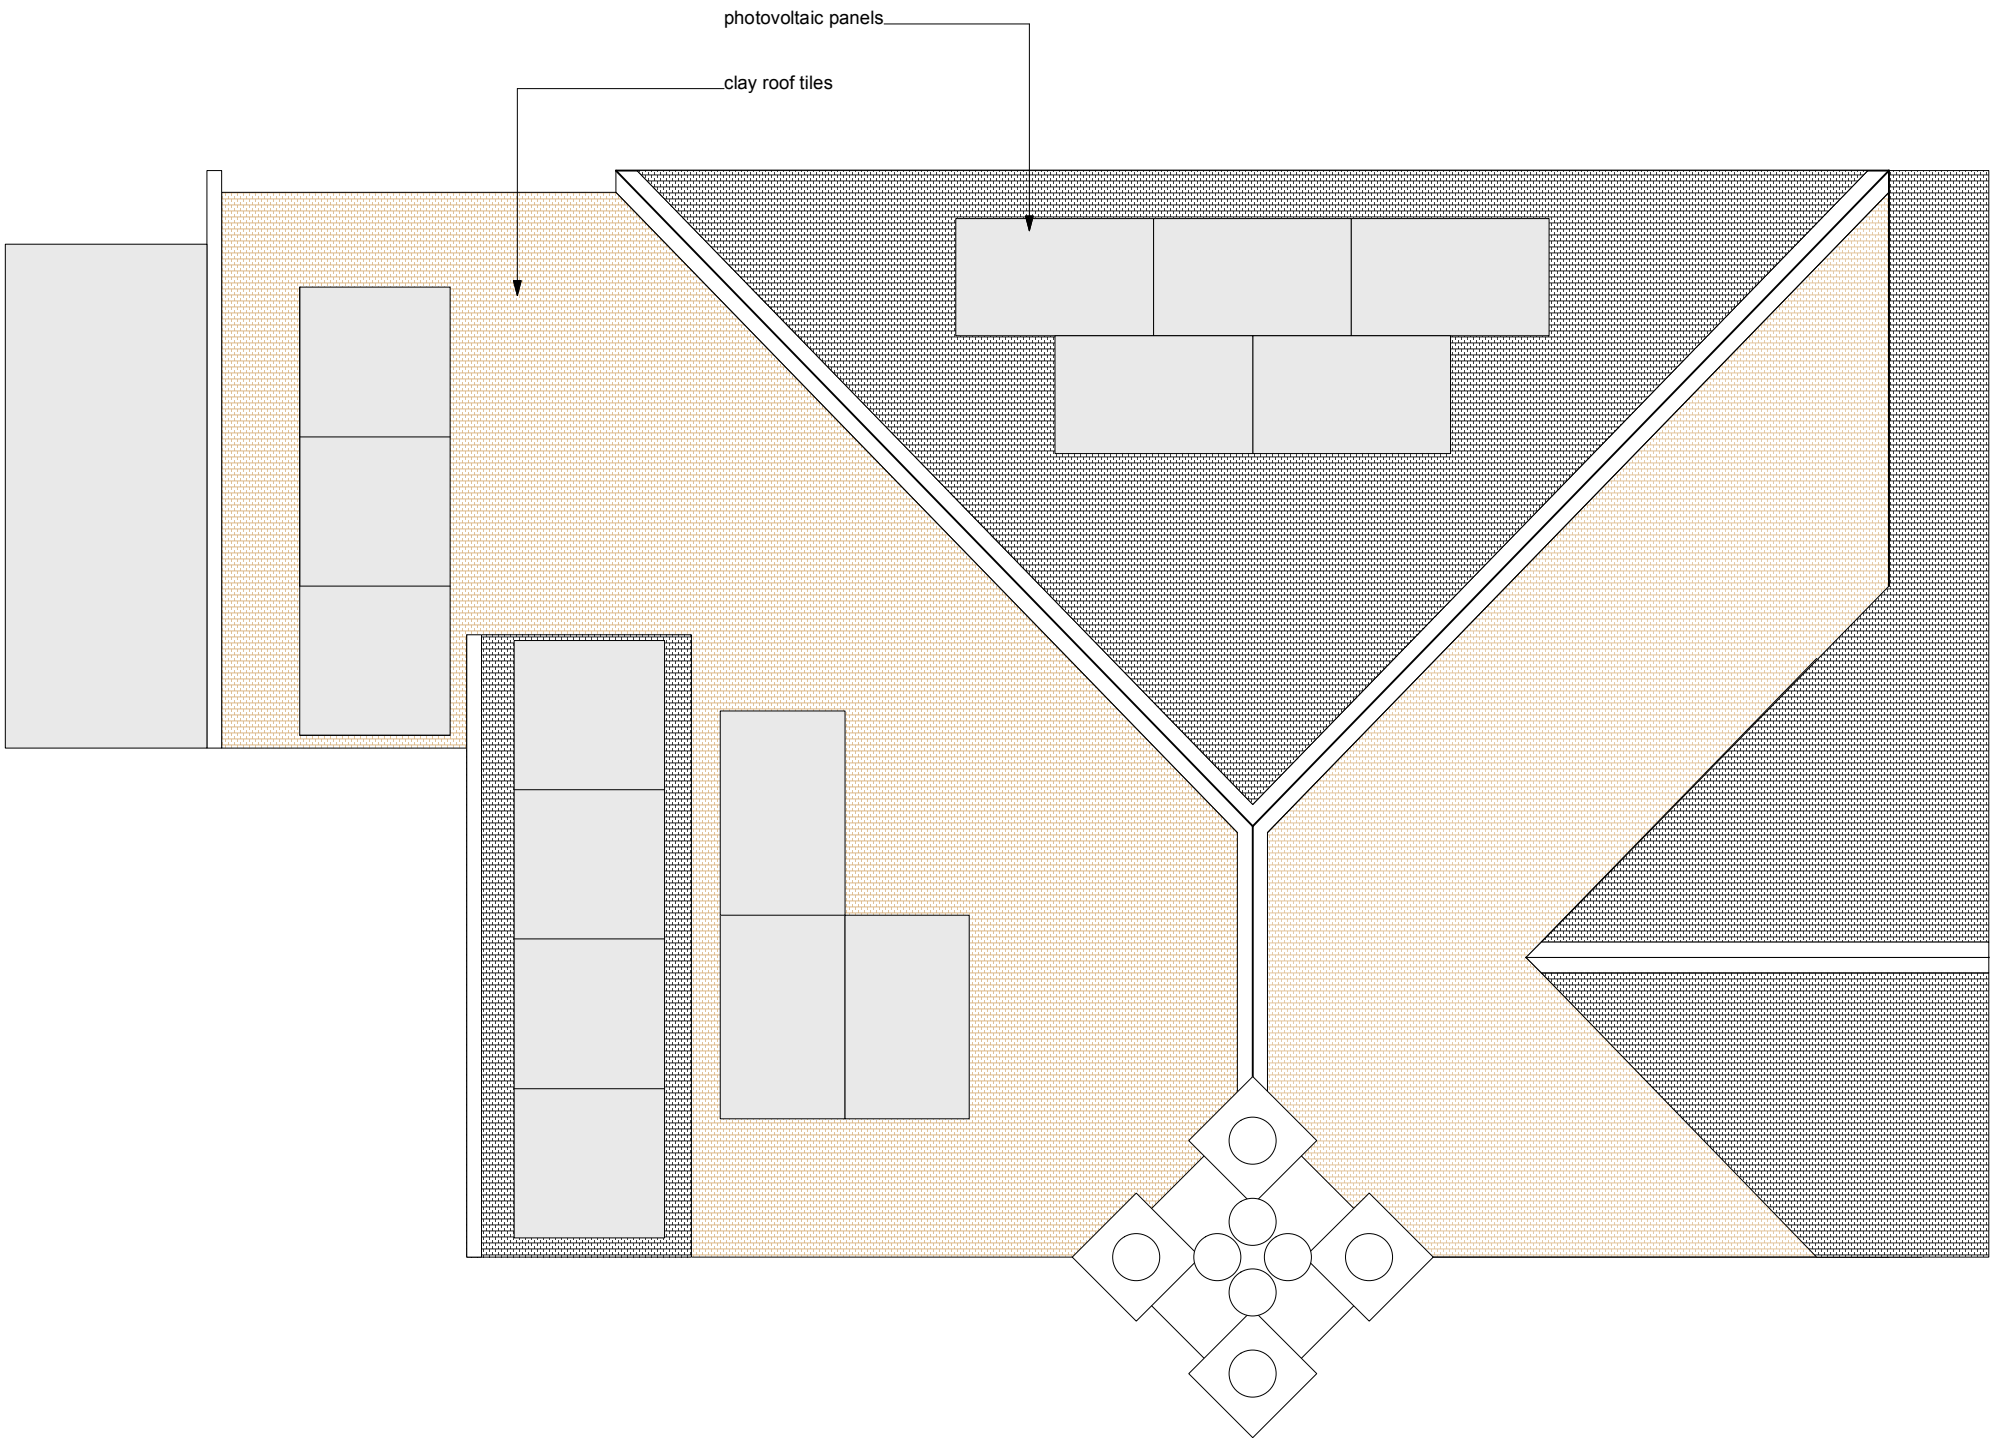

©COPYRIGHT This drawing is protected by copyright, it may not be reproduced in any form or by any means for any purpose, without gaining written permission from Paula Architecture Design. NOTES This drawing is to be read in conjunction with all relevant Paula Architecture Design, Structural Engineer's, Service Engineer's, and Subcontractor drawings. Review all drawings and report any discrepancies to Paula Architecture Design prior to consulting. All structural walls to be confirmed by SE / Contractor on site. Do not scale from this drawing except for the purposes of determining planning application. All dimensions and levels including any abutment to existing structures to be checked on site prior to commencement. All dimensions in millimetres unless stated otherwise. Work from figured dimensions only. No deviation from details shown on this drawing is allowed without Paula Architecture Design's prior permission in writing. All work is to be carried out in accordance with British Standard Codes of Practice, Statutory requirements and the Contract Documents.	paula architecture design reimagining spaces W \ WWW.PAULAARCHITECTUREDESIGN.CO.UK E \ PAULA@PAULAARCHITECTUREDESIGN.CO.UK M \ +44 (0)7779302856 102 ROSENEATH ROAD, URMSTON, MANCHESTER, M41 5AZ	CLIENT	Charlie Harle and Gina Longman	NOTES			TITLE	EXISTING ROOF PLAN
		ADDRESS	57 South Drive, Chorltonville, M21 8DZ	Rev	Date	Description	DWG.NO.	2316 - EX - 102
		PROJECT DESCRIPTION	Proposed internal remodeling and ground floor extension, garage demolition, partial first floor extension.				SCALE	1:50 @ A3
		PROJECT ADDRESS	As Above				ISSUE	PLANNING
							DATE	13/01/26
							REVISION A	JOB NO. 2316

EXISTING REAR ELEVATION

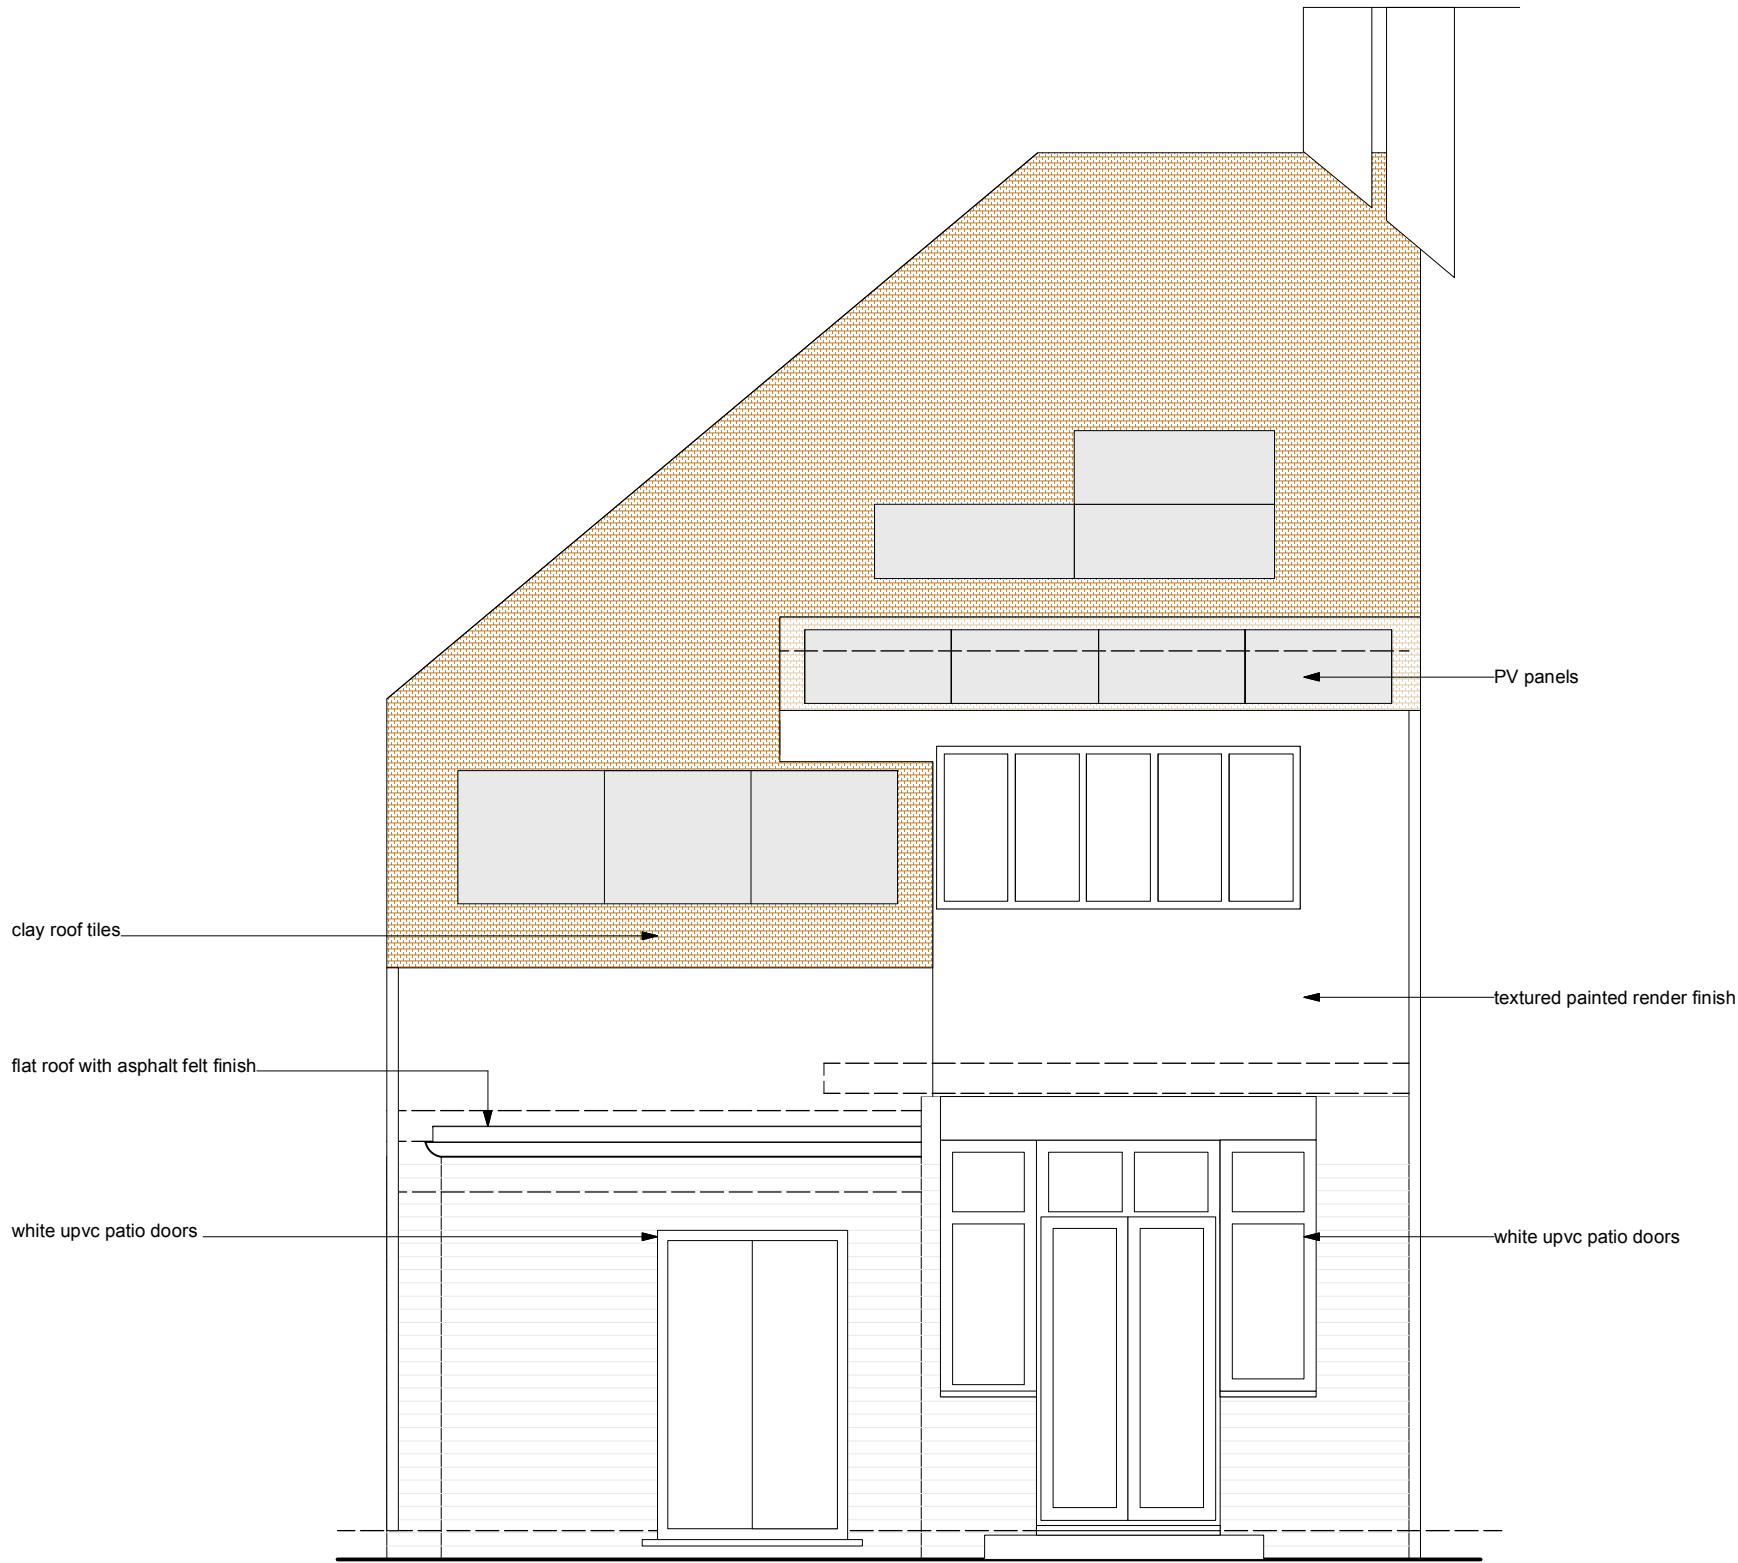

©COPYRIGHT This drawing is protected by copyright, it may not be reproduced in any form or by any means for any purpose, without gaining written permission from Paula Architecture Design.
NOTES This drawing is to be read in conjunction with all relevant Paula Architecture Design, Structural Engineer's, Service Engineer's, and Subcontractor drawings. Review all drawings and report any discrepancies to Paula Architecture Design prior to consulting. All structural walls to be confirmed by SE / Contractor on site. Do not scale from this drawing except for the purposes of determining planning application. All dimensions and levels including any abutment to existing structures to be checked on site prior to commencement. All dimensions in millimetres unless stated otherwise. Work from figured dimensions only. No deviation from details shown on this drawing is allowed without Paula Architecture Design's prior permission in writing. All work is to be carried out in accordance with British Standard Codes of Practice, Statutory requirements and the Contract Documents.

paula architecture design
reimagining spaces

W \ WWW.PAULAARCHITECTUREDESIGN.CO.UK
E \ PAULA@PAULAARCHITECTUREDESIGN.CO.UK
M \ +44 (0)7779302856
102 ROSENEATH ROAD, URMSTON, MANCHESTER, M41 5AZ

CLIENT	Charlie Harle and Gina Longman
ADDRESS	57 South Drive, Chorltonville, M21 8DZ
PROJECT DESCRIPTION	Proposed internal remodeling and ground floor extension, garage demolition, partial first floor extension.
PROJECT ADDRESS	As Above

NOTES			TITLE	EXISTING REAR/PART SIDE ELEVATIONS
Rev	Date	Description	DWG.NO.	2316 - EX - 103
			SCALE	1:50 @ A3
			ISSUE	PLANNING
			DATE	13/01/26
			REVISION A	JOB NO. 2316

EXISTING SIDE ELEVATION



©COPYRIGHT This drawing is protected by copyright, it may not be reproduced in any form or by any means for any purpose, without gaining written permission from Paula Architecture Design.

NOTES This drawing is to be read in conjunction with all relevant Paula Architecture Design, Structural Engineer's, Service Engineer's, and Subcontractor drawings. Review all drawings and report any discrepancies to Paula Architecture Design prior to consulting. All structural walls to be confirmed by SE / Contractor on site. Do not scale from this drawing except for the purposes of determining planning application. All dimensions and levels including any abutment to existing structures to be checked on site prior to commencement. All dimensions in millimetres unless stated otherwise. Work from figured dimensions only. No deviation from details shown on this drawing is allowed without Paula Architecture Design's prior permission in writing. All work is to be carried out in accordance with British Standard Codes of Practice, Statutory requirements and the Contract Documents.


paula architecture design
reimagining spaces

W \ WWW.PAULA ARCHITECTURE DESIGN.CO.UK
E \ PAULA@PAULAARCHITECTUREDESIGN.CO.UK
M \ +44 (0)7779302856
102 ROSENEATH ROAD, URMSTON, MANCHESTER, M41 5AZ

CLIENT	Charlie Harle and Gina Longman
ADDRESS	57 South Drive, Chorltonville, M21 8DZ
PROJECT DESCRIPTION	Proposed internal remodeling and ground floor extension, garage demolition, partial first floor extension.
PROJECT ADDRESS	As Above

NOTES			TITLE	EXISTING SIDE ELEVATION
Rev	Date	Description	DWG.NO.	2316 - EX - 104
			SCALE	1:50 @ A3
			ISSUE	PLANNING
			DATE	13/01/26
			REVISION A	JOB NO. 2316

EXISTING SIDE/
PARTY WALL ELEVATION

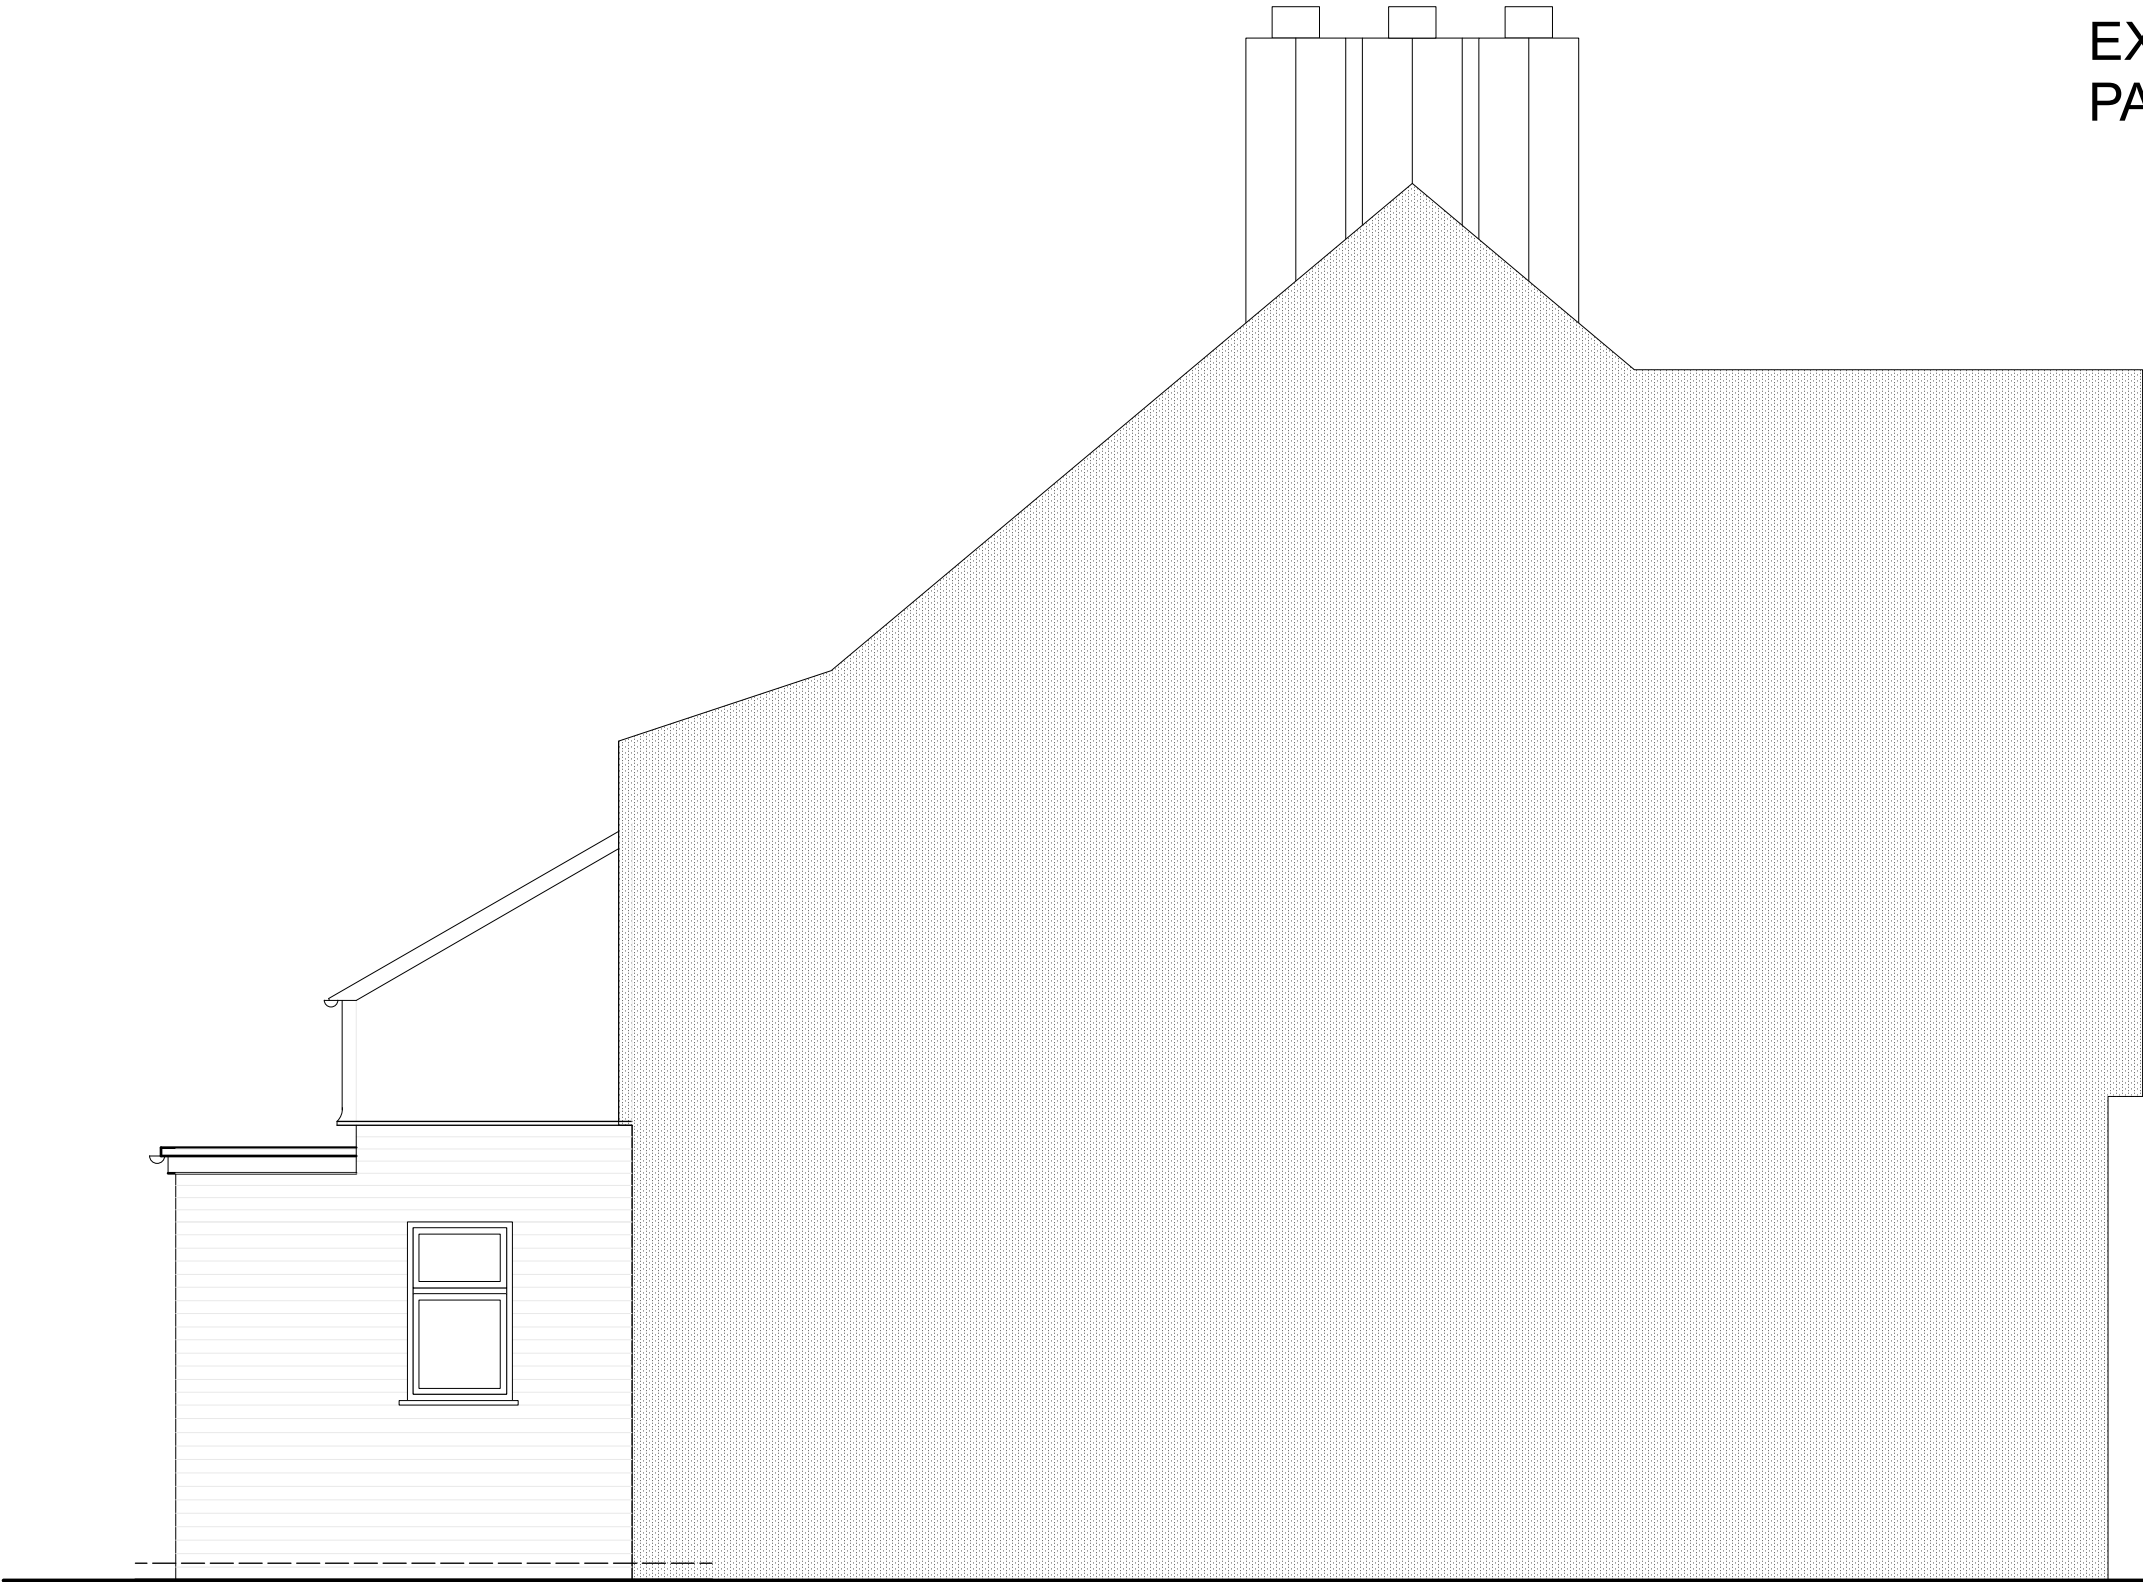

0 1 2 3 4 5m

©COPYRIGHT This drawing is protected by copyright, it may not be reproduced in any form or by any means for any purpose, without gaining written permission from Paula Architecture Design.
NOTES This drawing is to be read in conjunction with all relevant Paula Architecture Design, Structural Engineer's, Service Engineer's, and Subcontractor drawings. Review all drawings and report any discrepancies to Paula Architecture Design prior to consulting. All structural walls to be confirmed by SE / Contractor on site. Do not scale from this drawing except for the purposes of determining planning application. All dimensions and levels including any abutment to existing structures to be checked on site prior to commencement. All dimensions in millimetres unless stated otherwise. Work from figured dimensions only. No deviation from details shown on this drawing is allowed without Paula Architecture Design's prior permission in writing. All work is to be carried out in accordance with British Standard Codes of Practice, Statutory requirements and the Contract Documents.

paula architecture design
 reimagining spaces

W \ WWW.PAULA ARCHITECTURE DESIGN.CO.UK
 E \ PAULA@PAULAARCHITECTUREDESIGN.CO.UK
 M \ +44 (0)7779302856
 102 ROSENEATH ROAD, URMSTON, MANCHESTER, M41 5AZ

CLIENT	Charlie Harle and Gina Longman
ADDRESS	57 South Drive, Chorltonville, M21 8DZ
PROJECT DESCRIPTION	Proposed internal remodeling and ground floor extension, garage demolition, partial first floor extension.
PROJECT ADDRESS	As Above

NOTES			TITLE	EXISTING PARTY ELEVATION
Rev	Date	Description	DWG.NO.	2316 - EX - 105
			SCALE	1:50 @ A3
			ISSUE	PLANNING
			DATE	13/01/26
			REVISION A	JOB NO. 2316