
The builder must check the site and the approved drawings before commencing the works and must take any working measurements as neccessary.Any discrepancy in the drawing must be reported to the client .

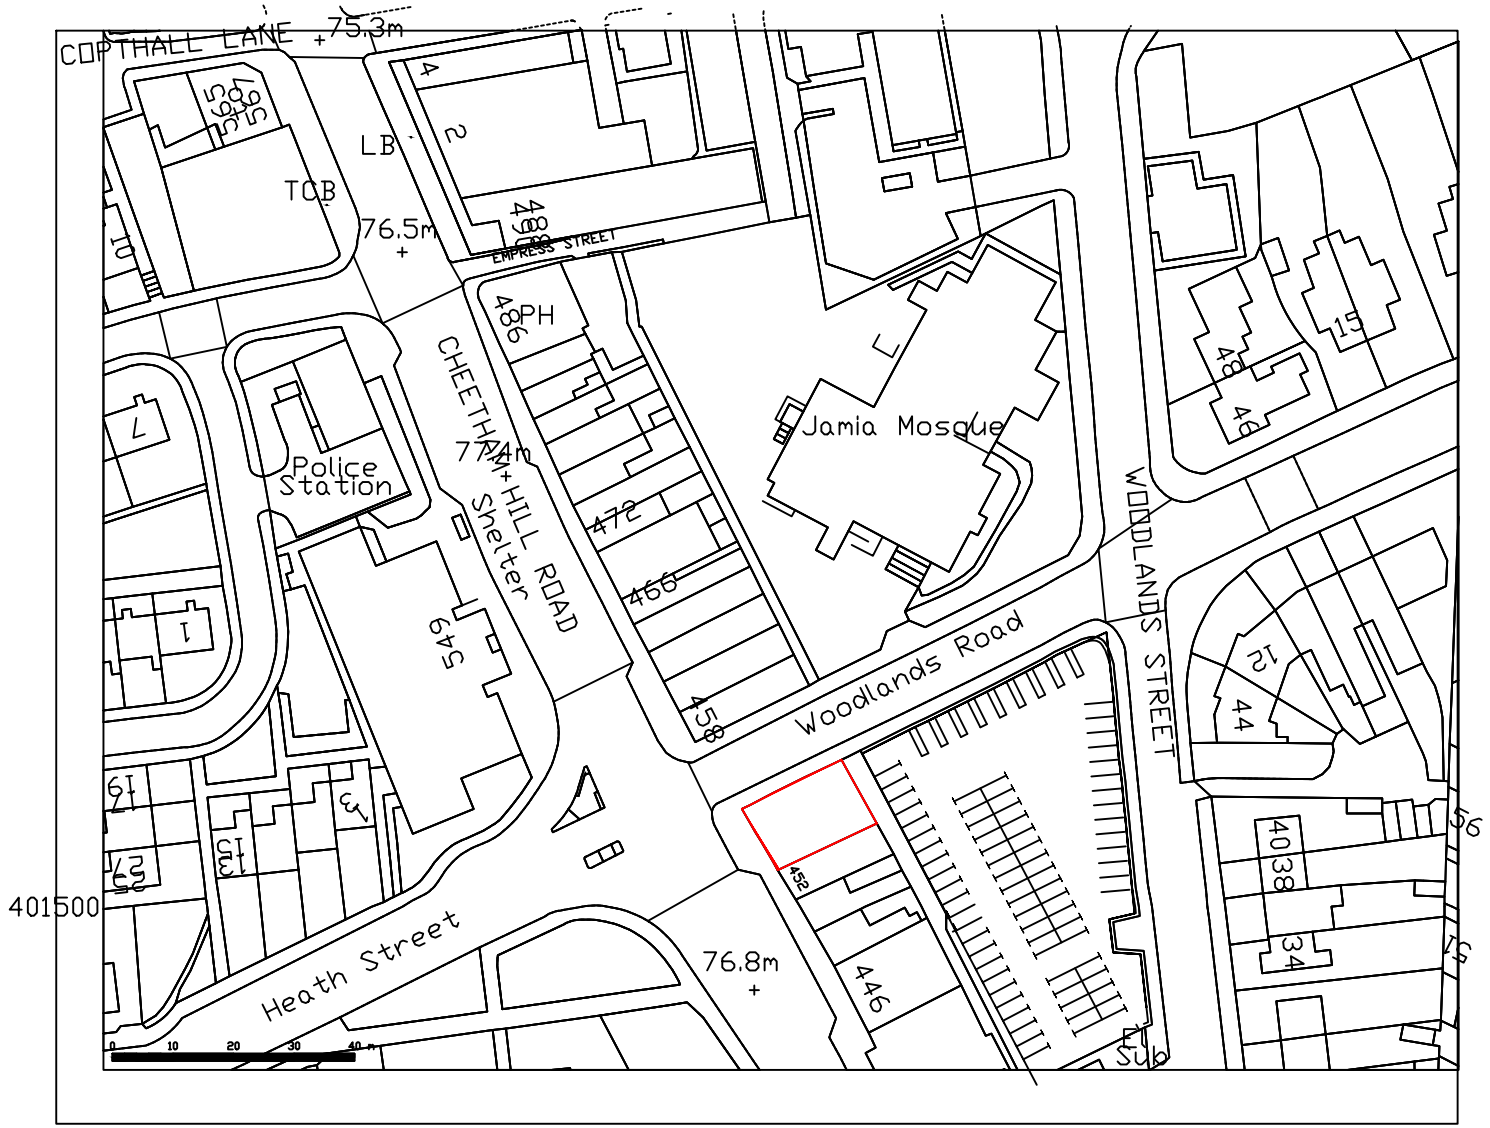



H S H
Engineering Design Services Ltd
428 Cheetham Hill Road Cheetham Manchester
M8 9LE. UK 01617956385,07940197 333


| | |
|---|---|
| project title | Proposed retention of existing two storey, detached portable building to form a cafe (Class E) with outdoor seating area. |
| client | Mr Shoaib Ahmad |
| dwg. title | Location Plan |

| dwg.no. | sheet no. | scale. | job no. |
|---|---|---|---|
| | | 1:1250 @ A4 | |

2 Woodlands Rd, M/c M8 9LJ

| drawn by. | checked by. | approved by. | date |
|---|---|---|---|
| TZ | | - | May 2022 |