

This drawing is for indicative representation only and should not be used for any purposes other than planning. Do not scale from, or use this drawing for construction.

The contractor is to complete the detailed design for the purpose of construction and building regulations approval.


The Structural Engineer to carry out full assessment of scheme and provide all calculations for building control approval prior to starting construction.

CDM REGULATIONS 2015. All current drawings and specifications for the project must be read in conjunction with the Designer's Hazard and Environment Assessment Record.

All intellectual property rights reserved.



Site Boundary

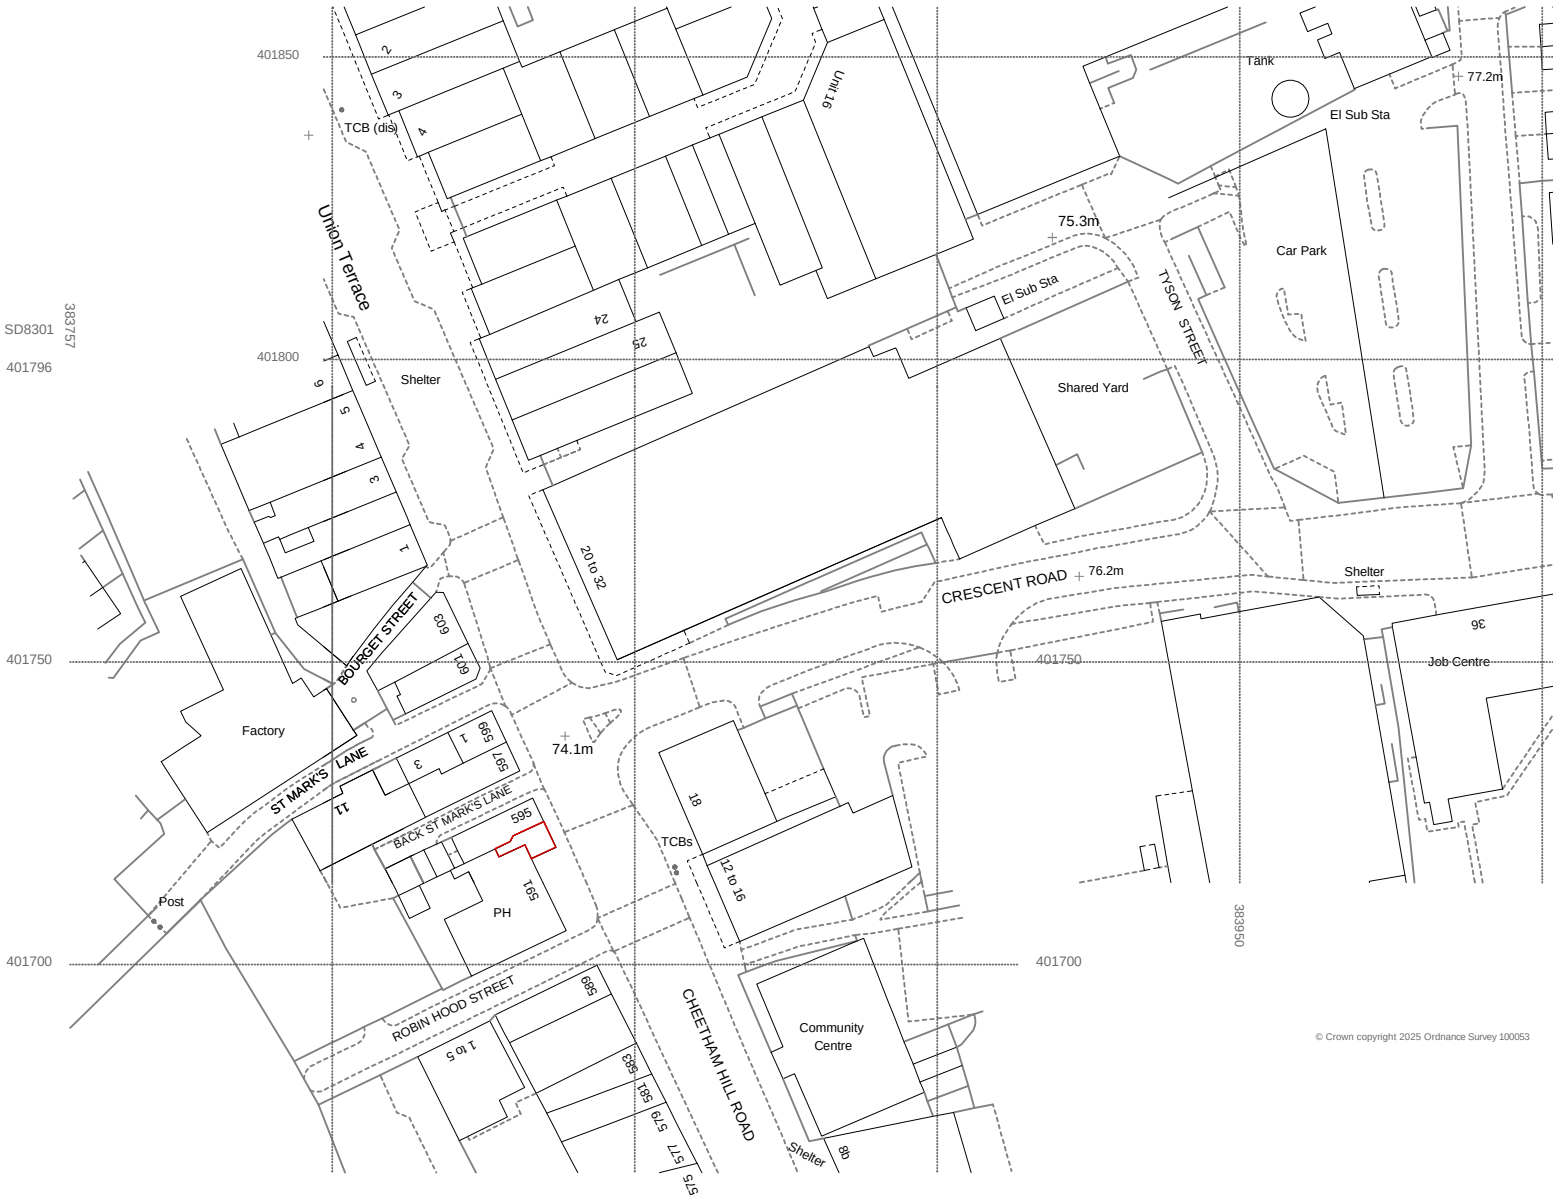

XX/XX/XX Date	First Issue For Comment Comment	- Revision
------------------	------------------------------------	---------------

Project Title
**PROPOSED CHANGE OF USE GF AND
FF TO RESTAURANT (CLASS E (B)),
INSTALLATION OF FLUE AND
REPLACEMENT OF SIGNAGE.**

Drawing
**593 CHEETHAM HILL ROAD,
MANCHESTER, M8 5EJ**

Drawing
SITE LOCATION PLAN

Scale	Date	Drawing no.	Rev.
1:1250 @ A4	03th OCT 2025	041_01	-

TM
07902 677778
tanveer@tma-co.uk
46A Greenpark Road, Manchester, M22 4DR

COPYRIGHT © 2025 TMA