


POLLARD STREET

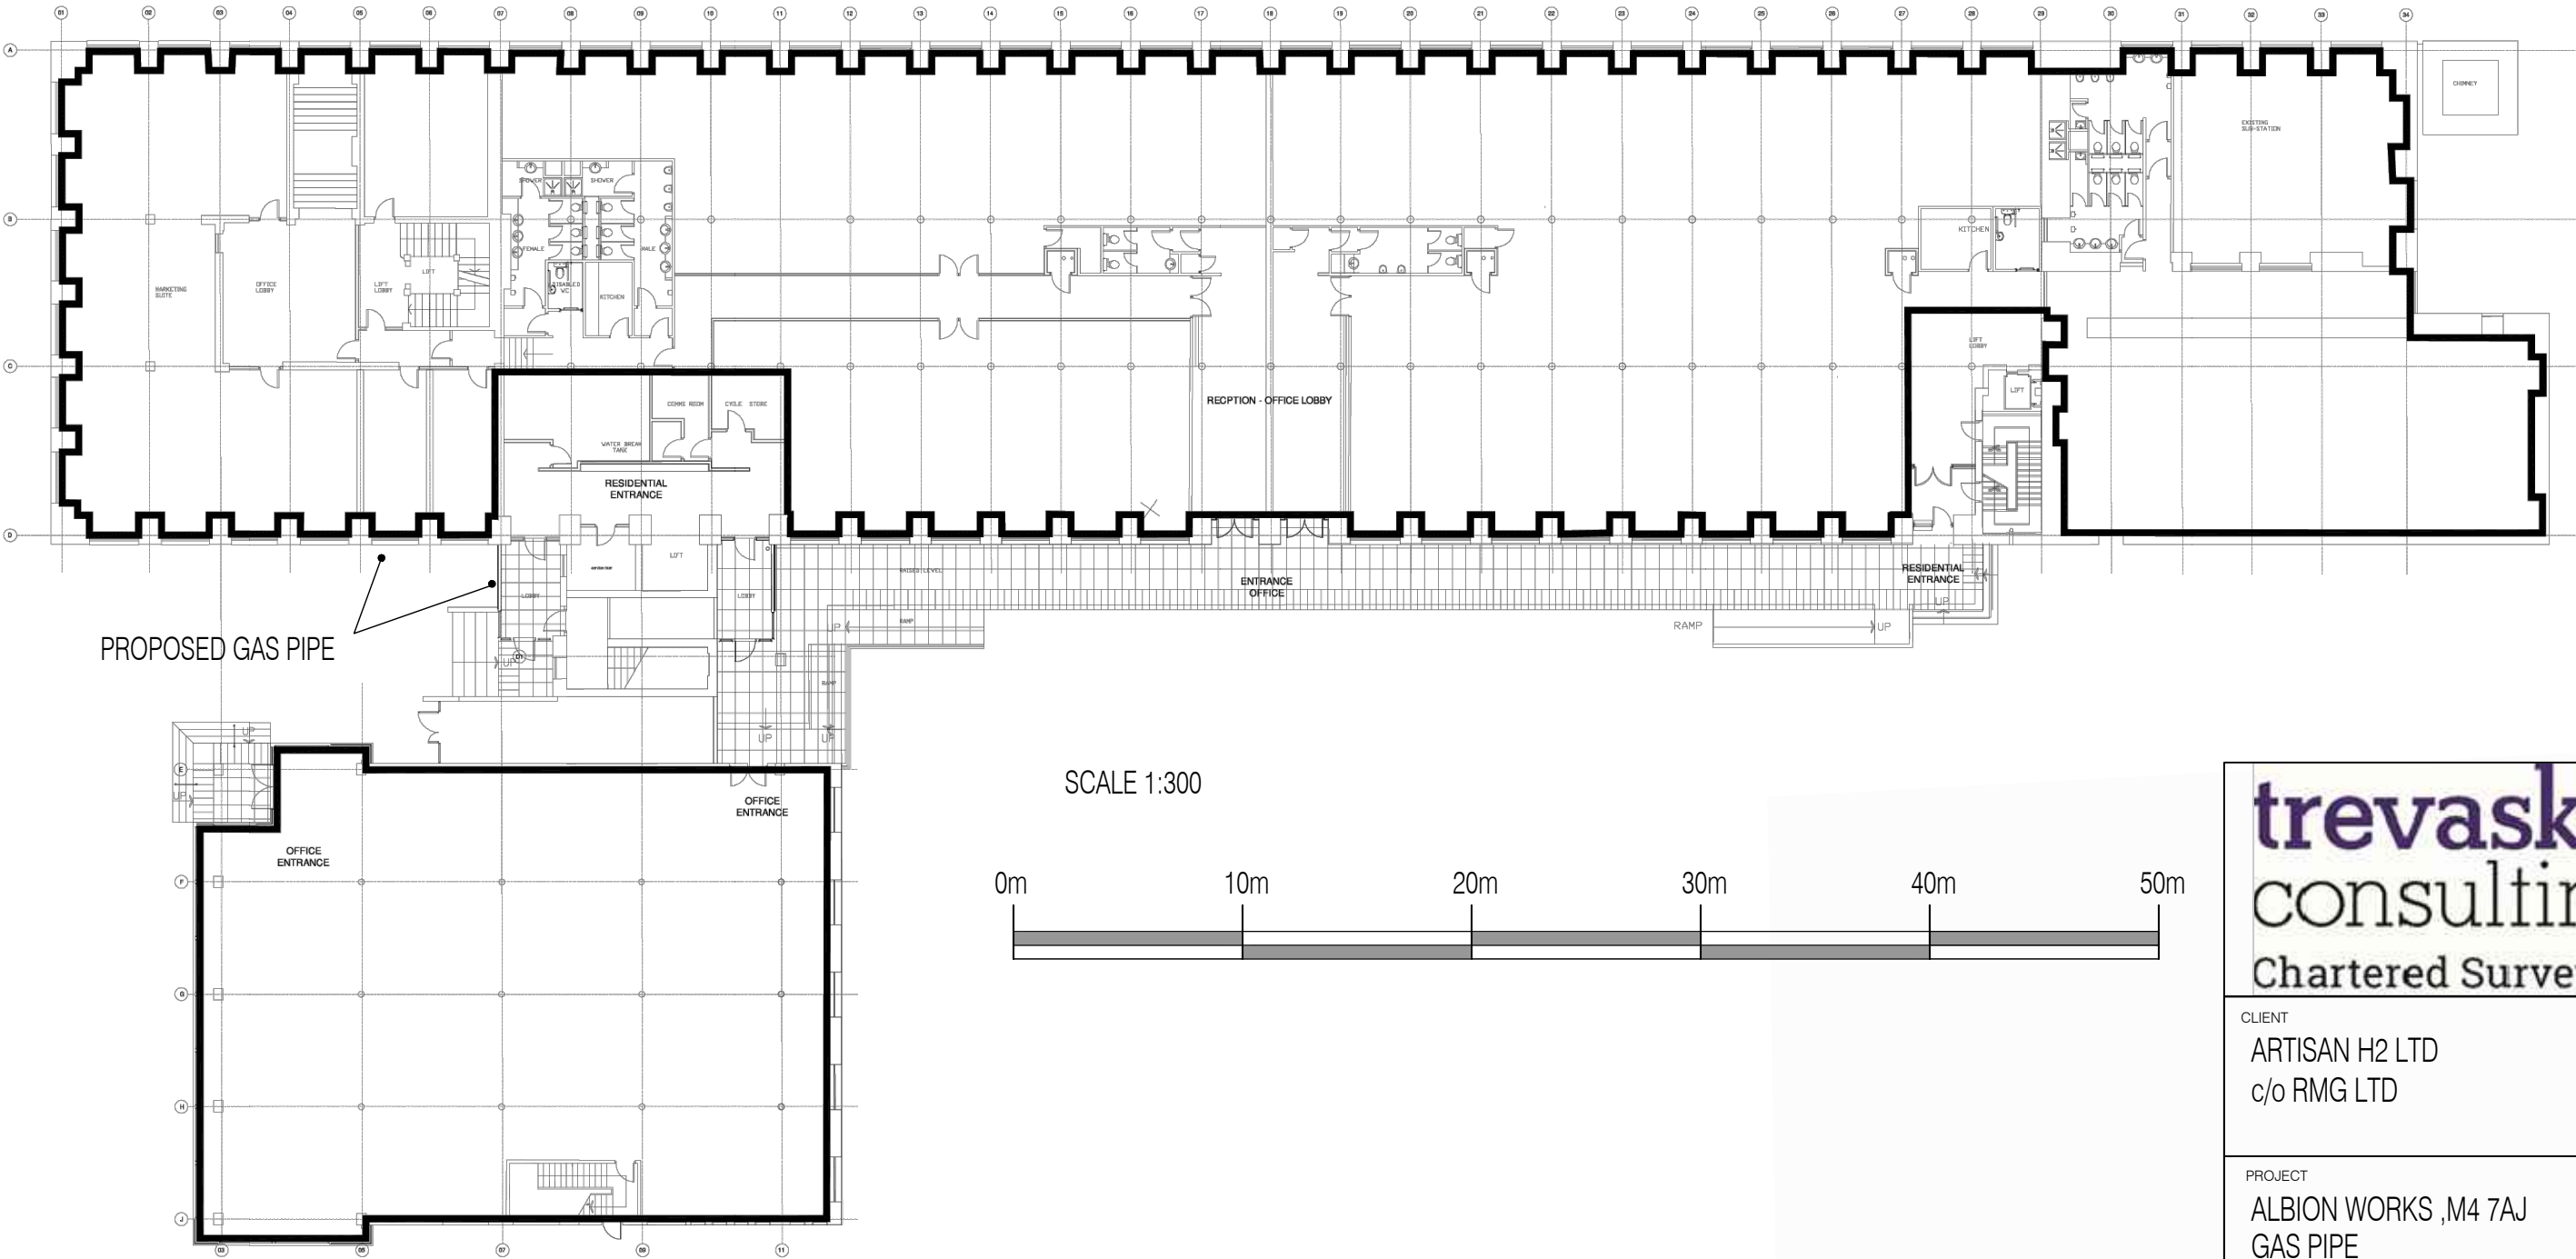

trevaskis
consulting
Chartered Surveyors

CLIENT
ARTISAN H2 LTD
c/o RMG LTD

PROJECT
ALBION WORKS ,M4 7AJ
GAS PIPE

DRAWING TITLE
BLOCK PLAN

SCALE 1/300	DRAWN sdm	CHKED	DATE DEC 2025
JOB NUMBER AW-G	DRAWING NUMBER 11	REVISION	

NB Drawing produced for planning and tendering . All existing dimensions, building arrangements and details to be checked on site prior to manufacture and building work.