




New Wheelie Bin Enclosure

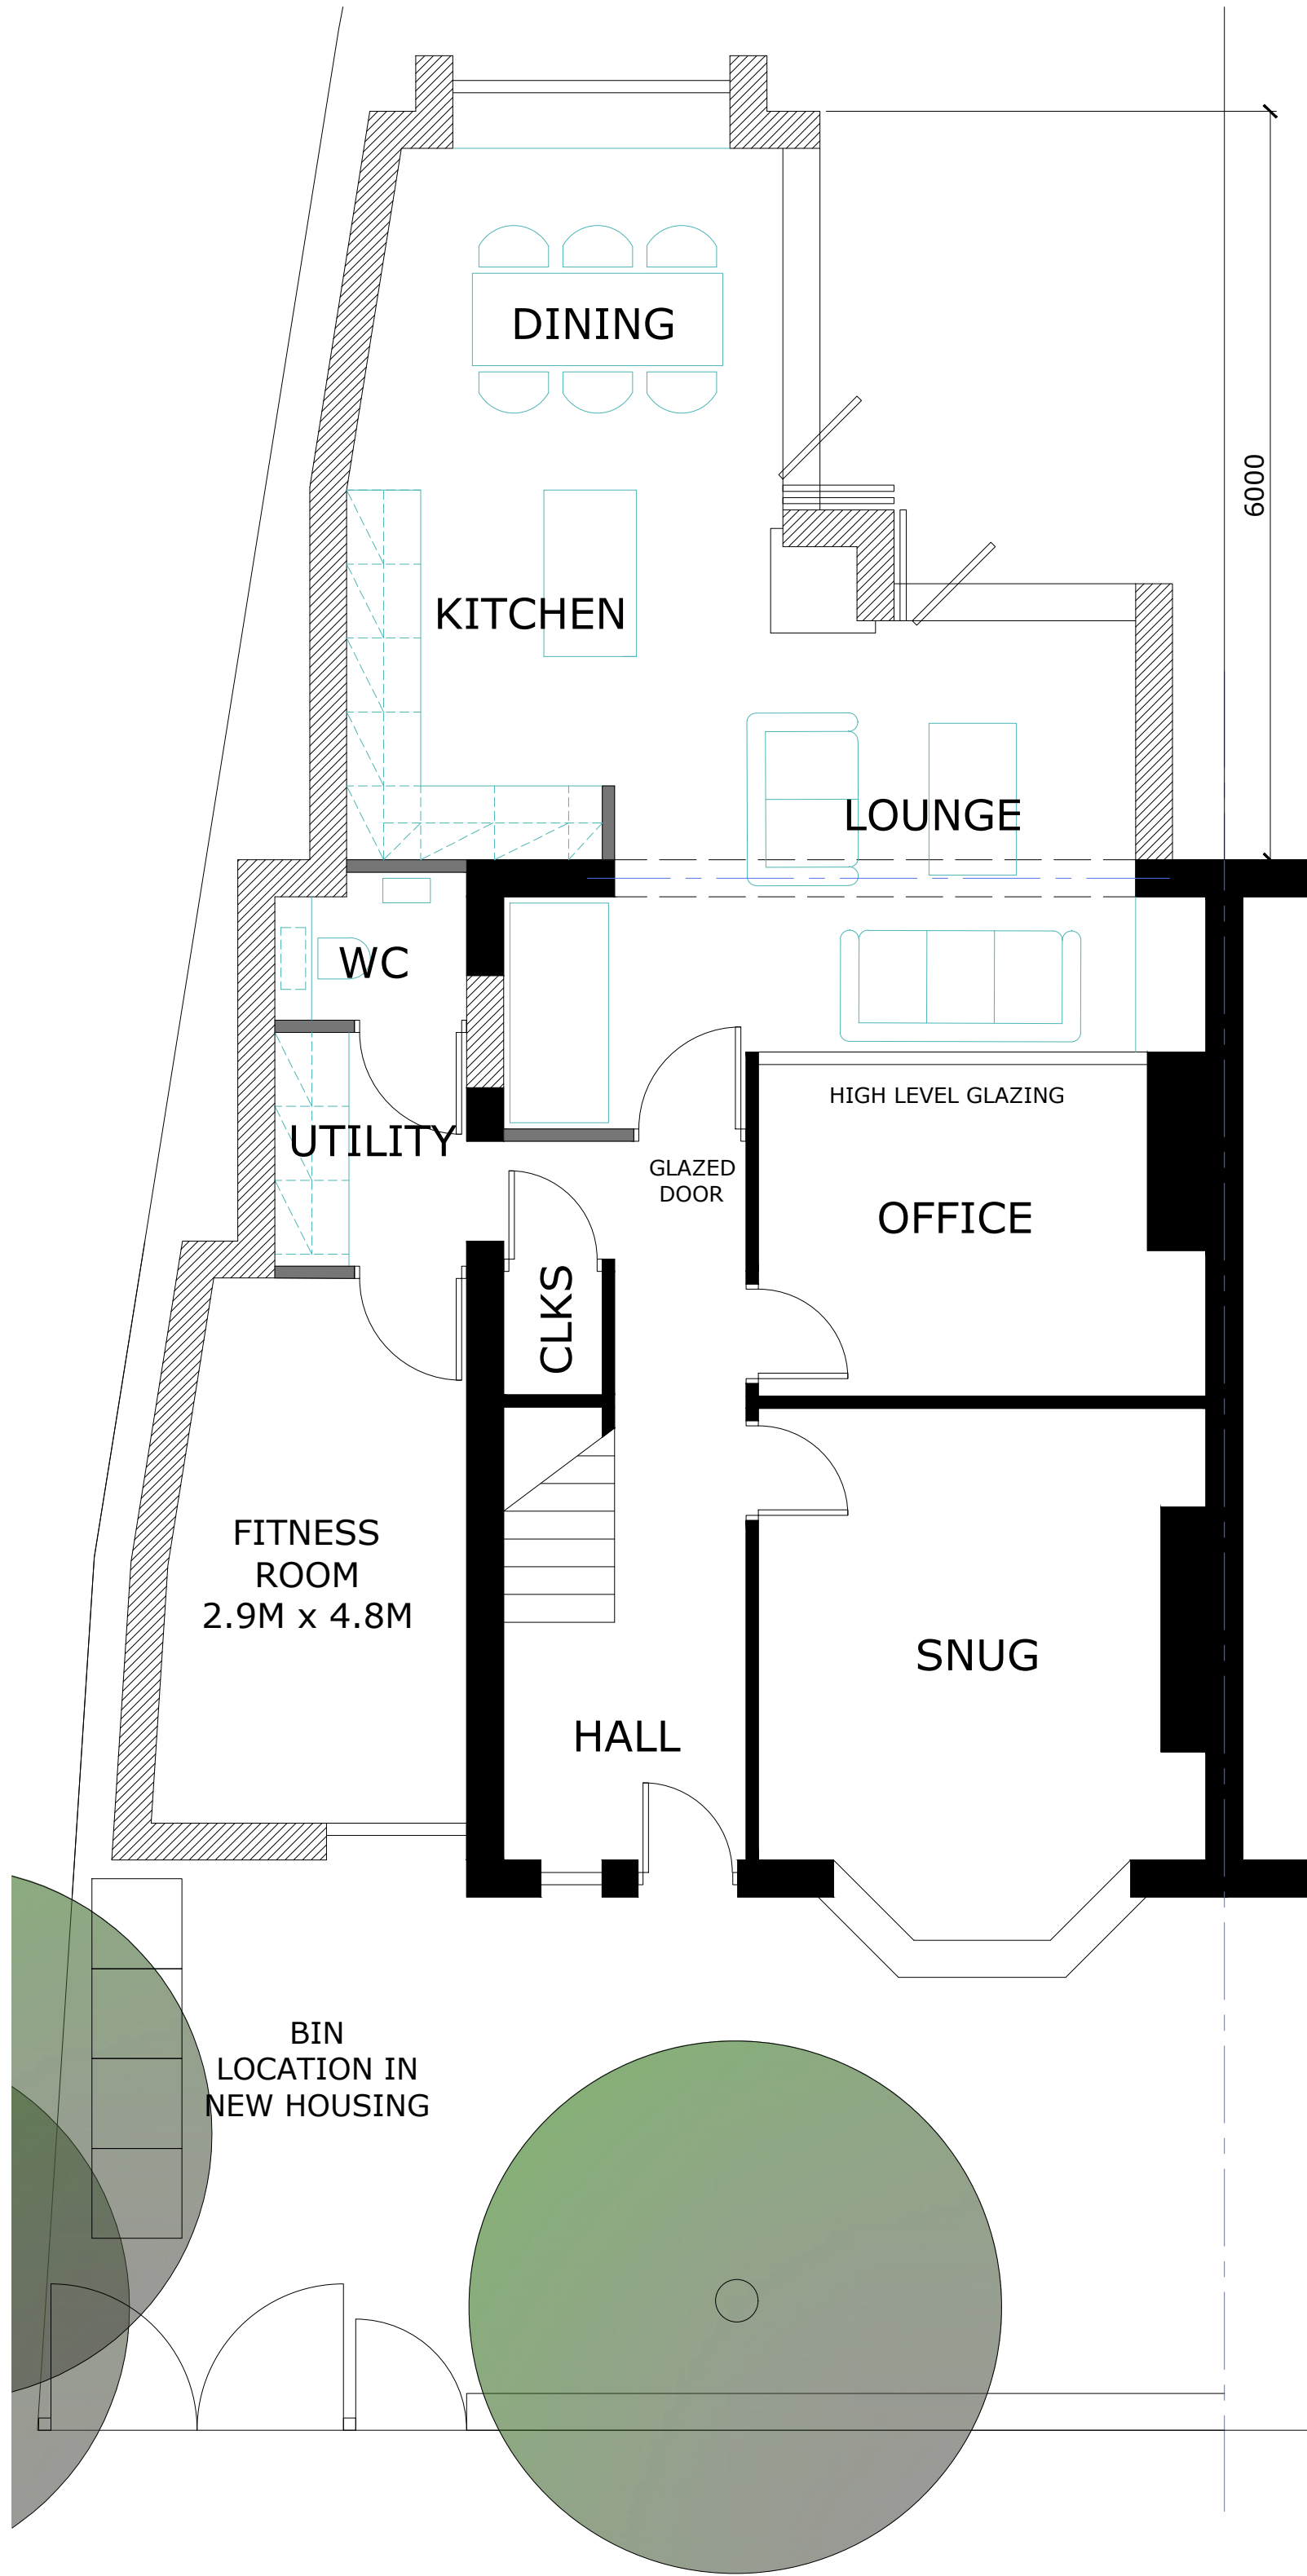

GF Ground Floor Plan
1:50 @ A1




FE Front Elevation
1:50 @ A1


RE Rear Elevation
1:50 @ A1

Key to materials
subject to approval


- 1 Red brickwork
- 2 Black aluminium coping
- 3 Aluminium windows in black
- 4 Aluminium projecting box bay window coloured black
- 5 Single ply membrane roofing coloured dark grey

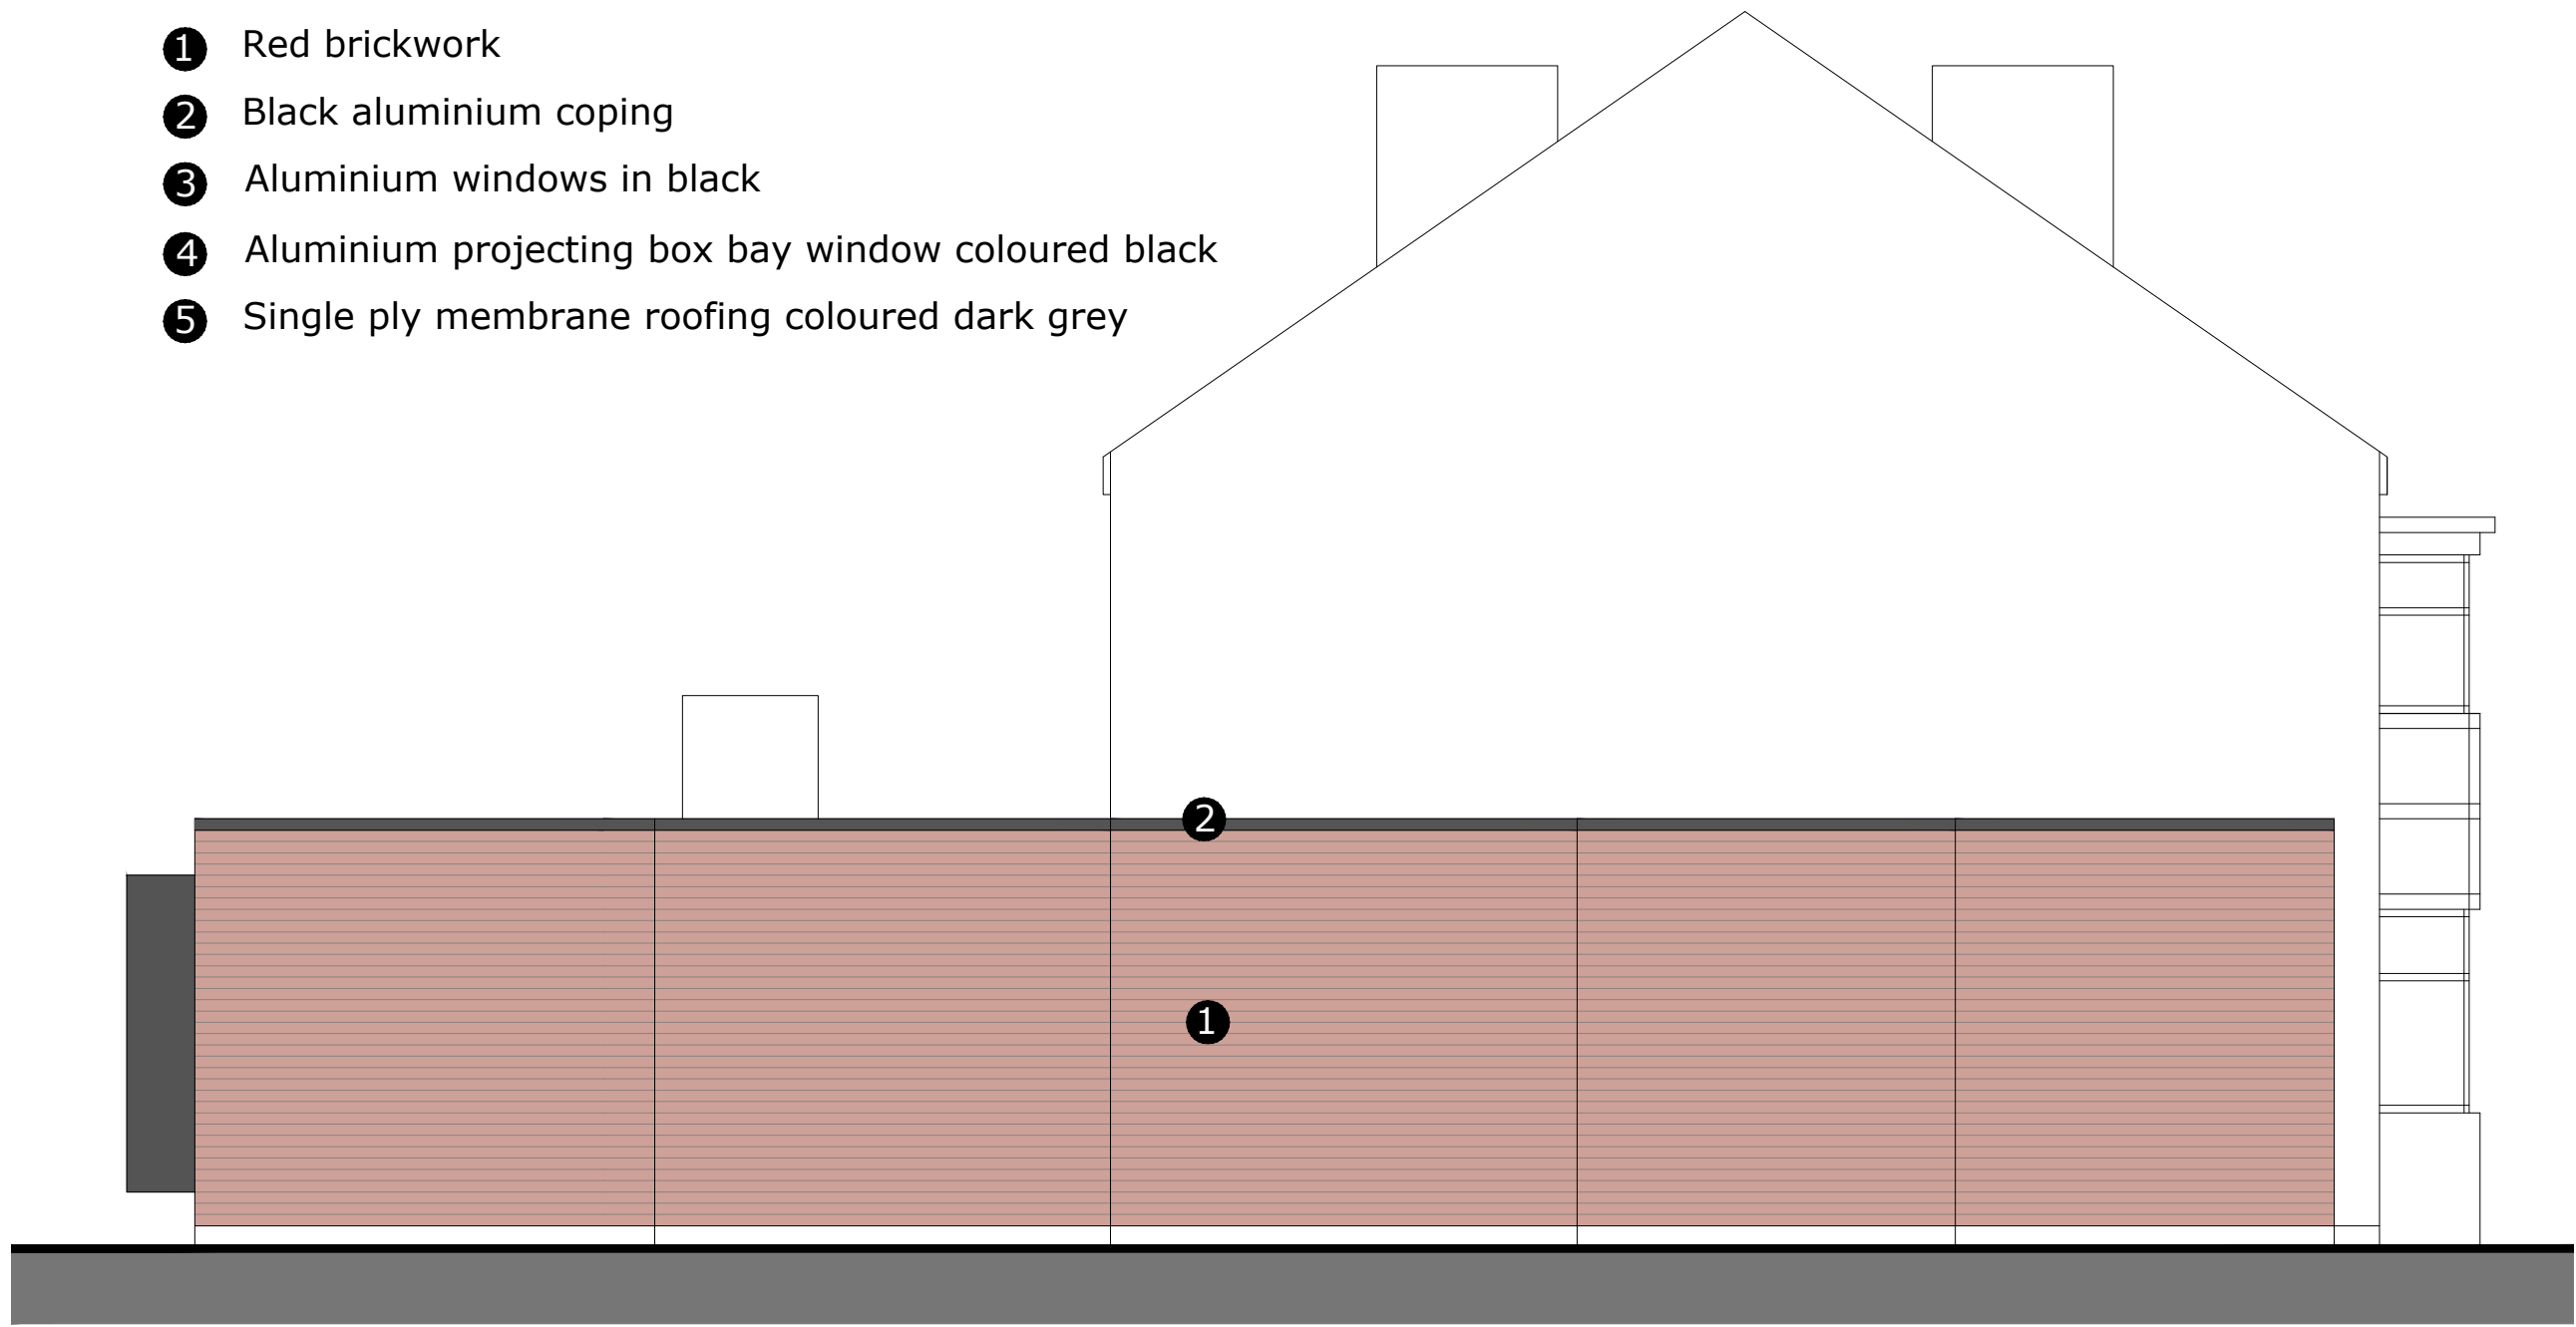

SE Side Elevation 1
1:50 @ A1

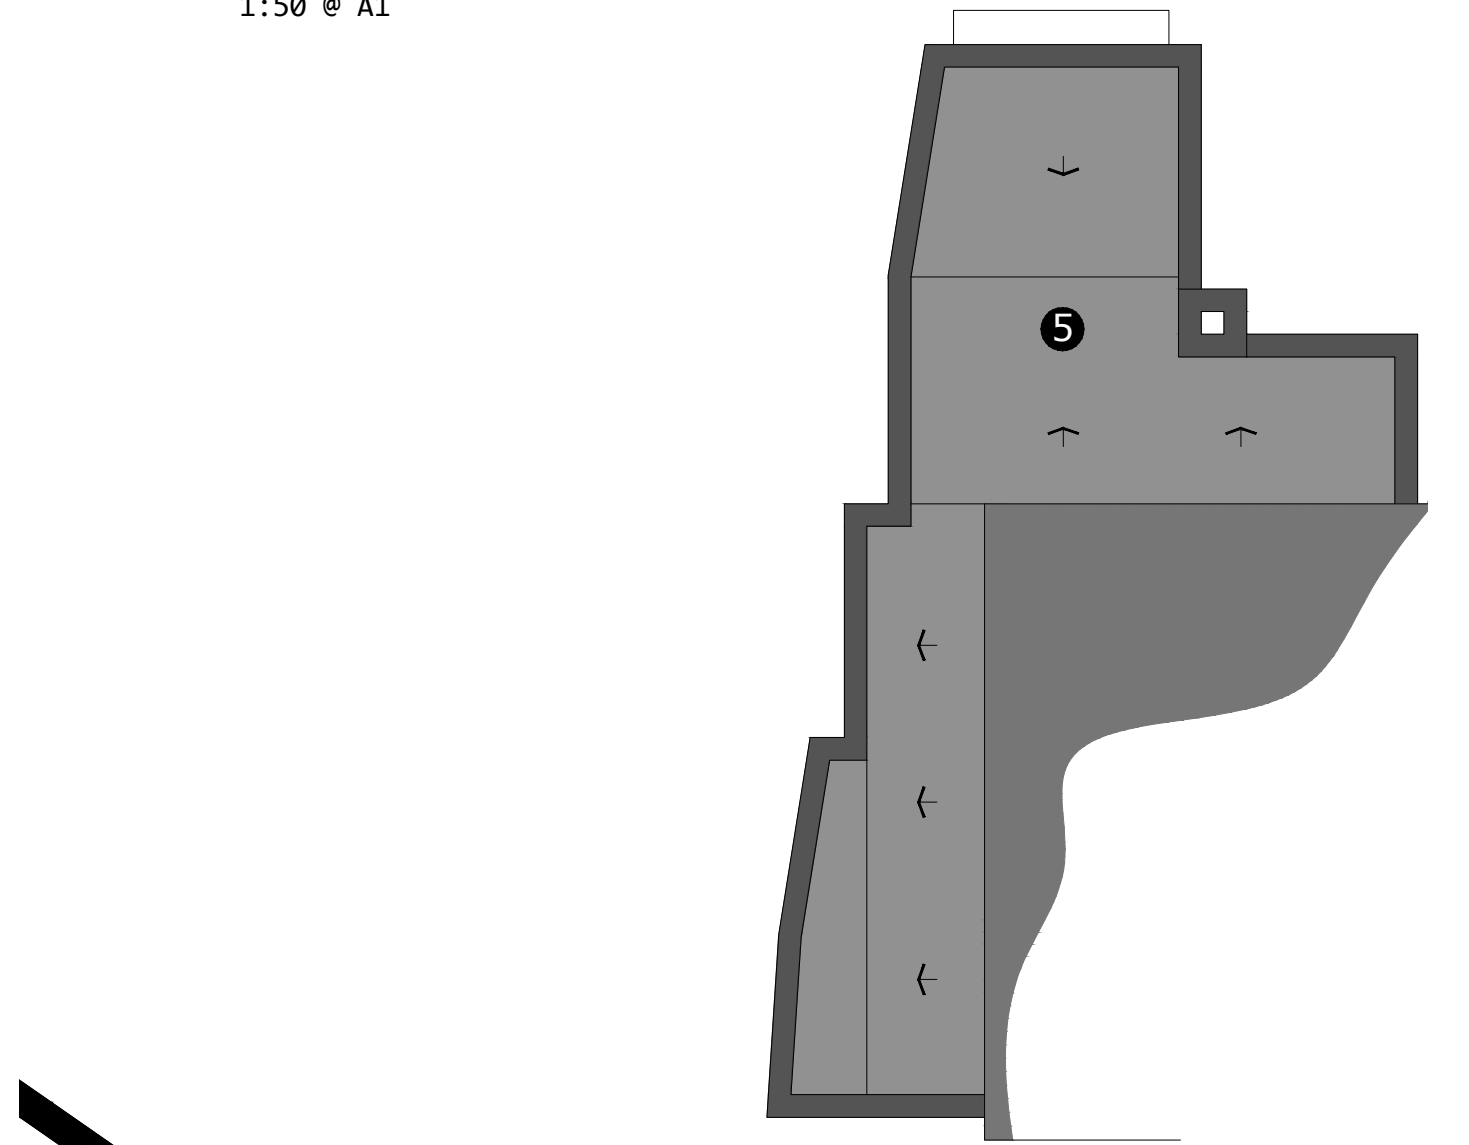

RP Roof Plan
1:100 @ A1

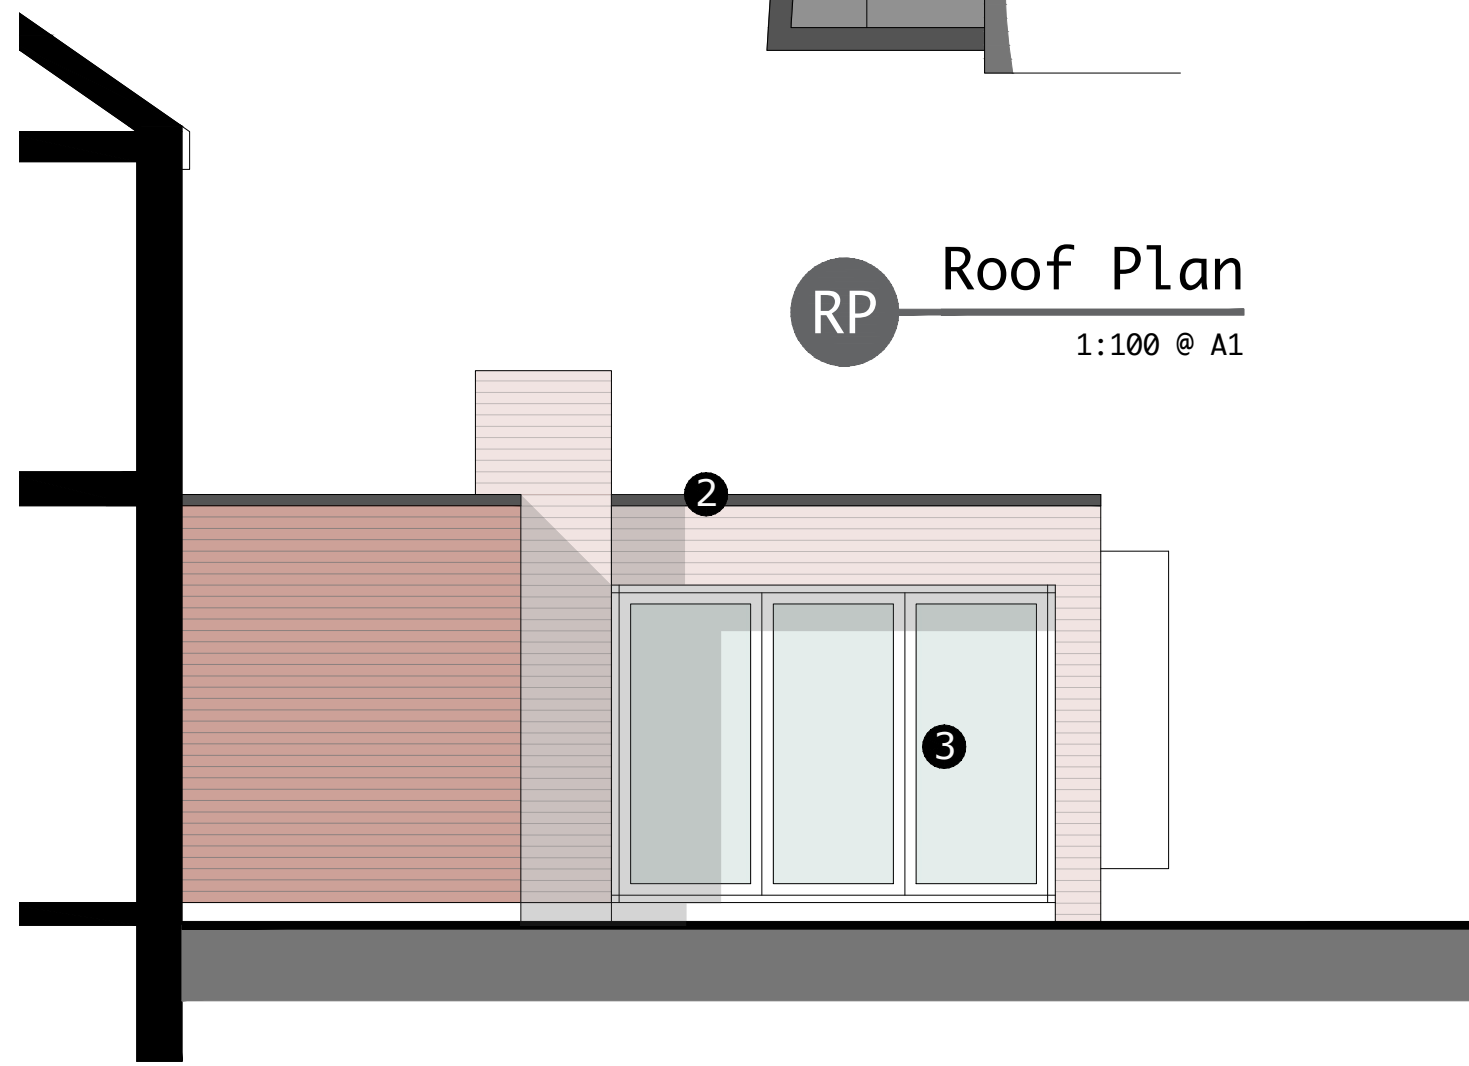

SE Side Elevation 2
1:50 @ A1