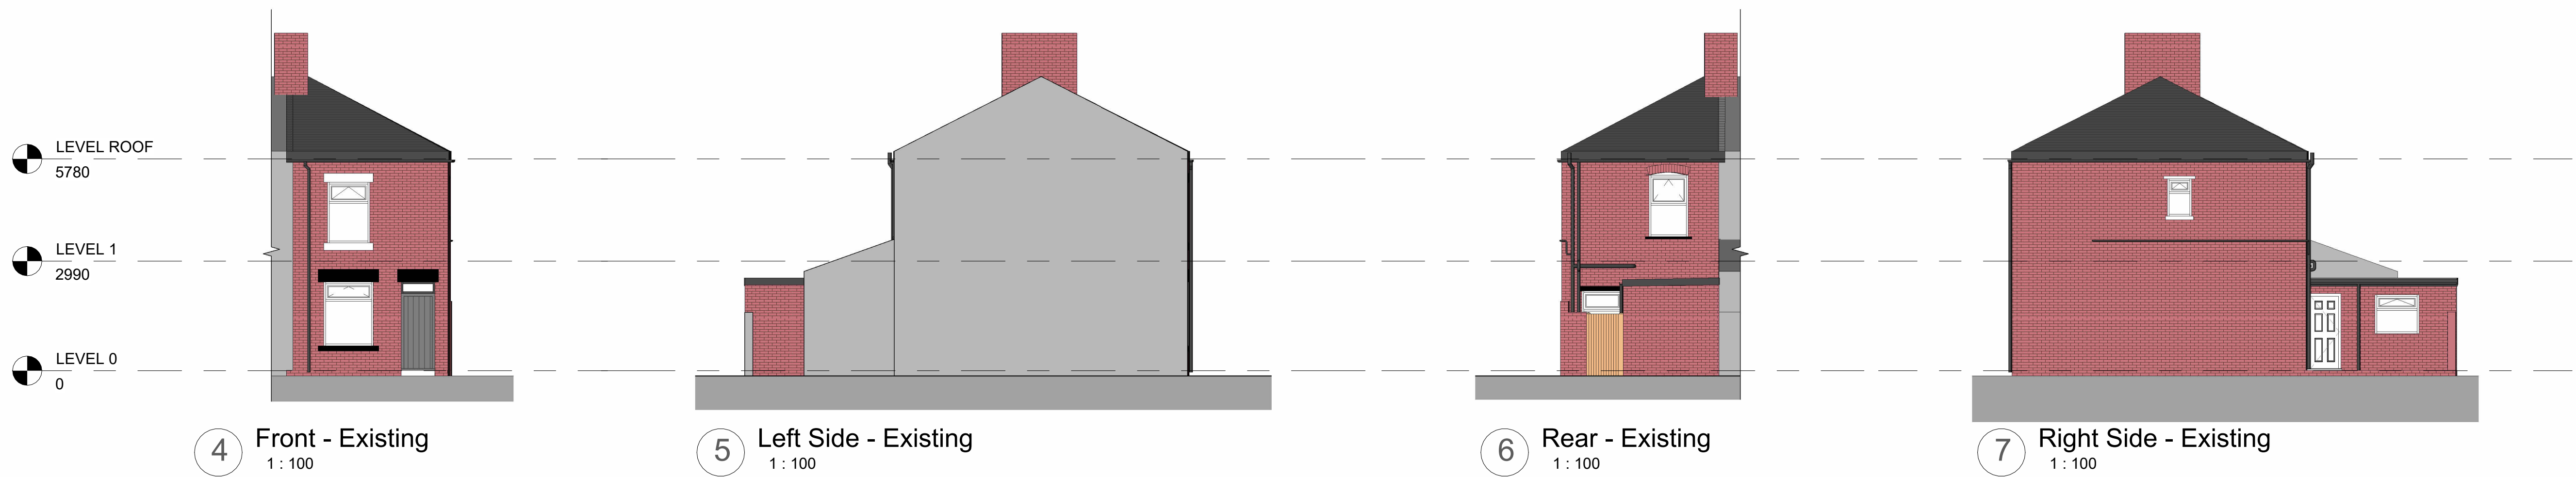
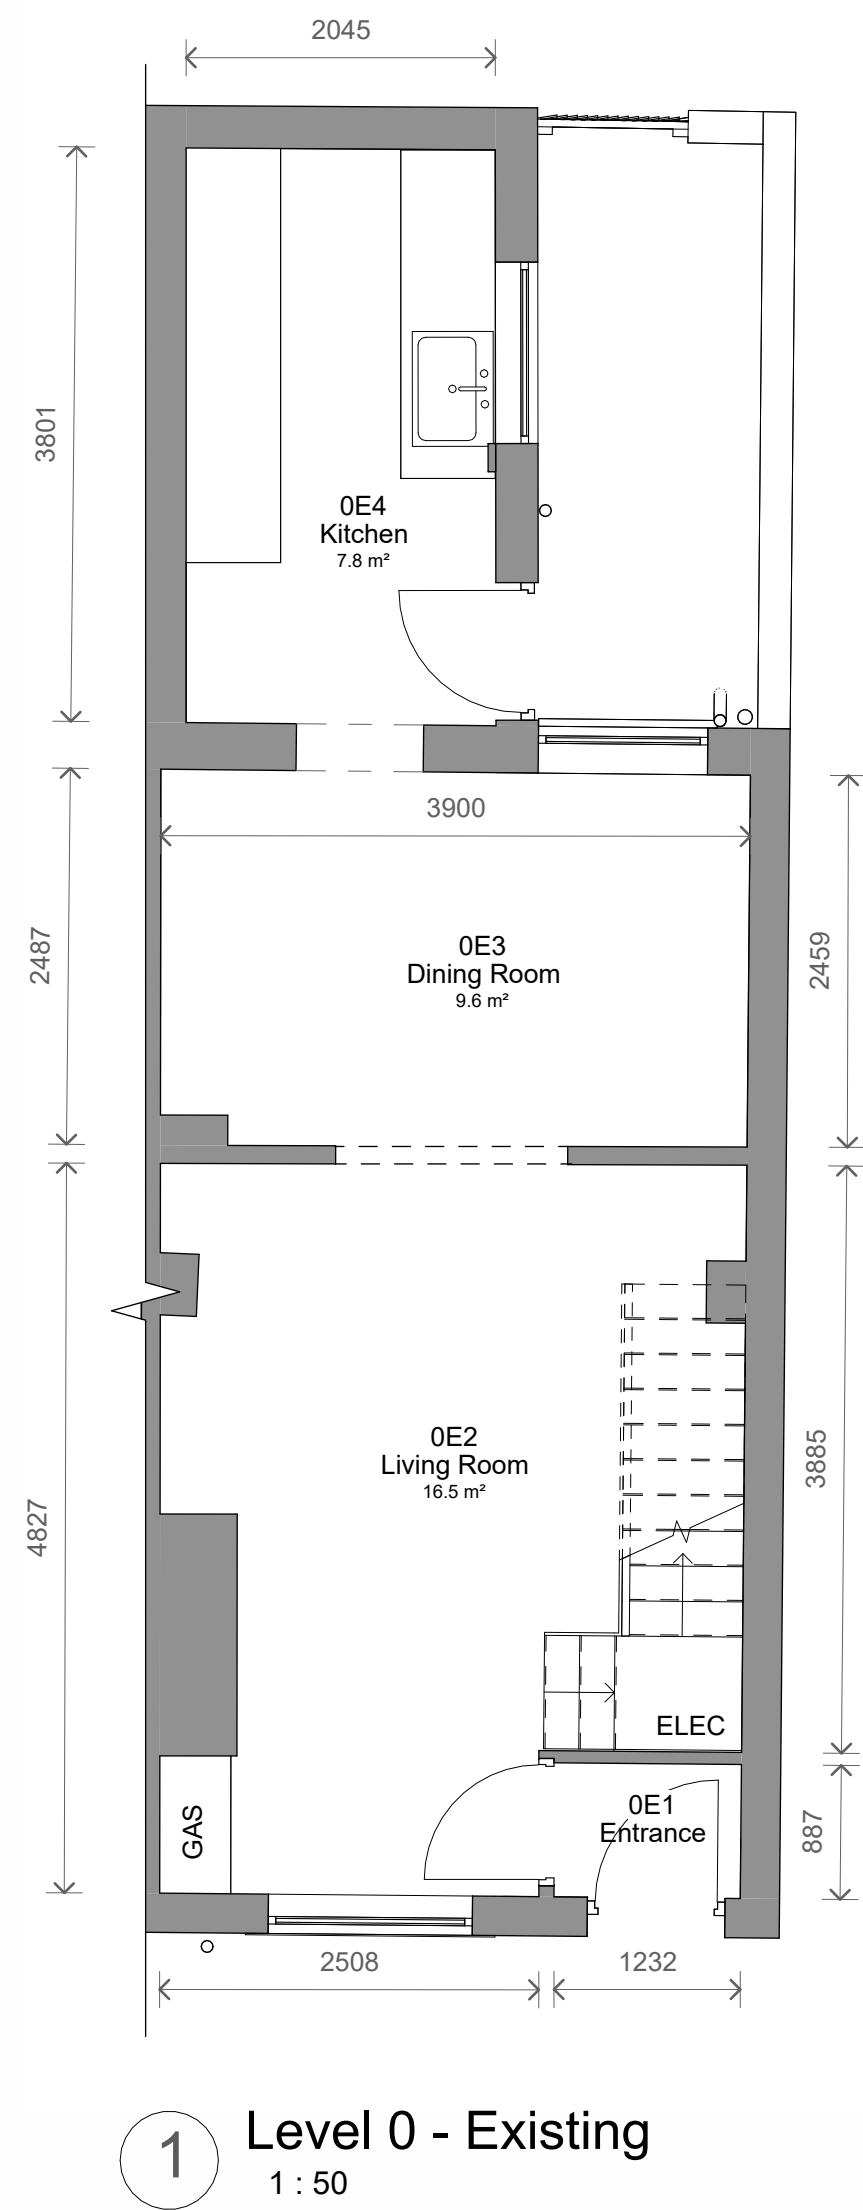
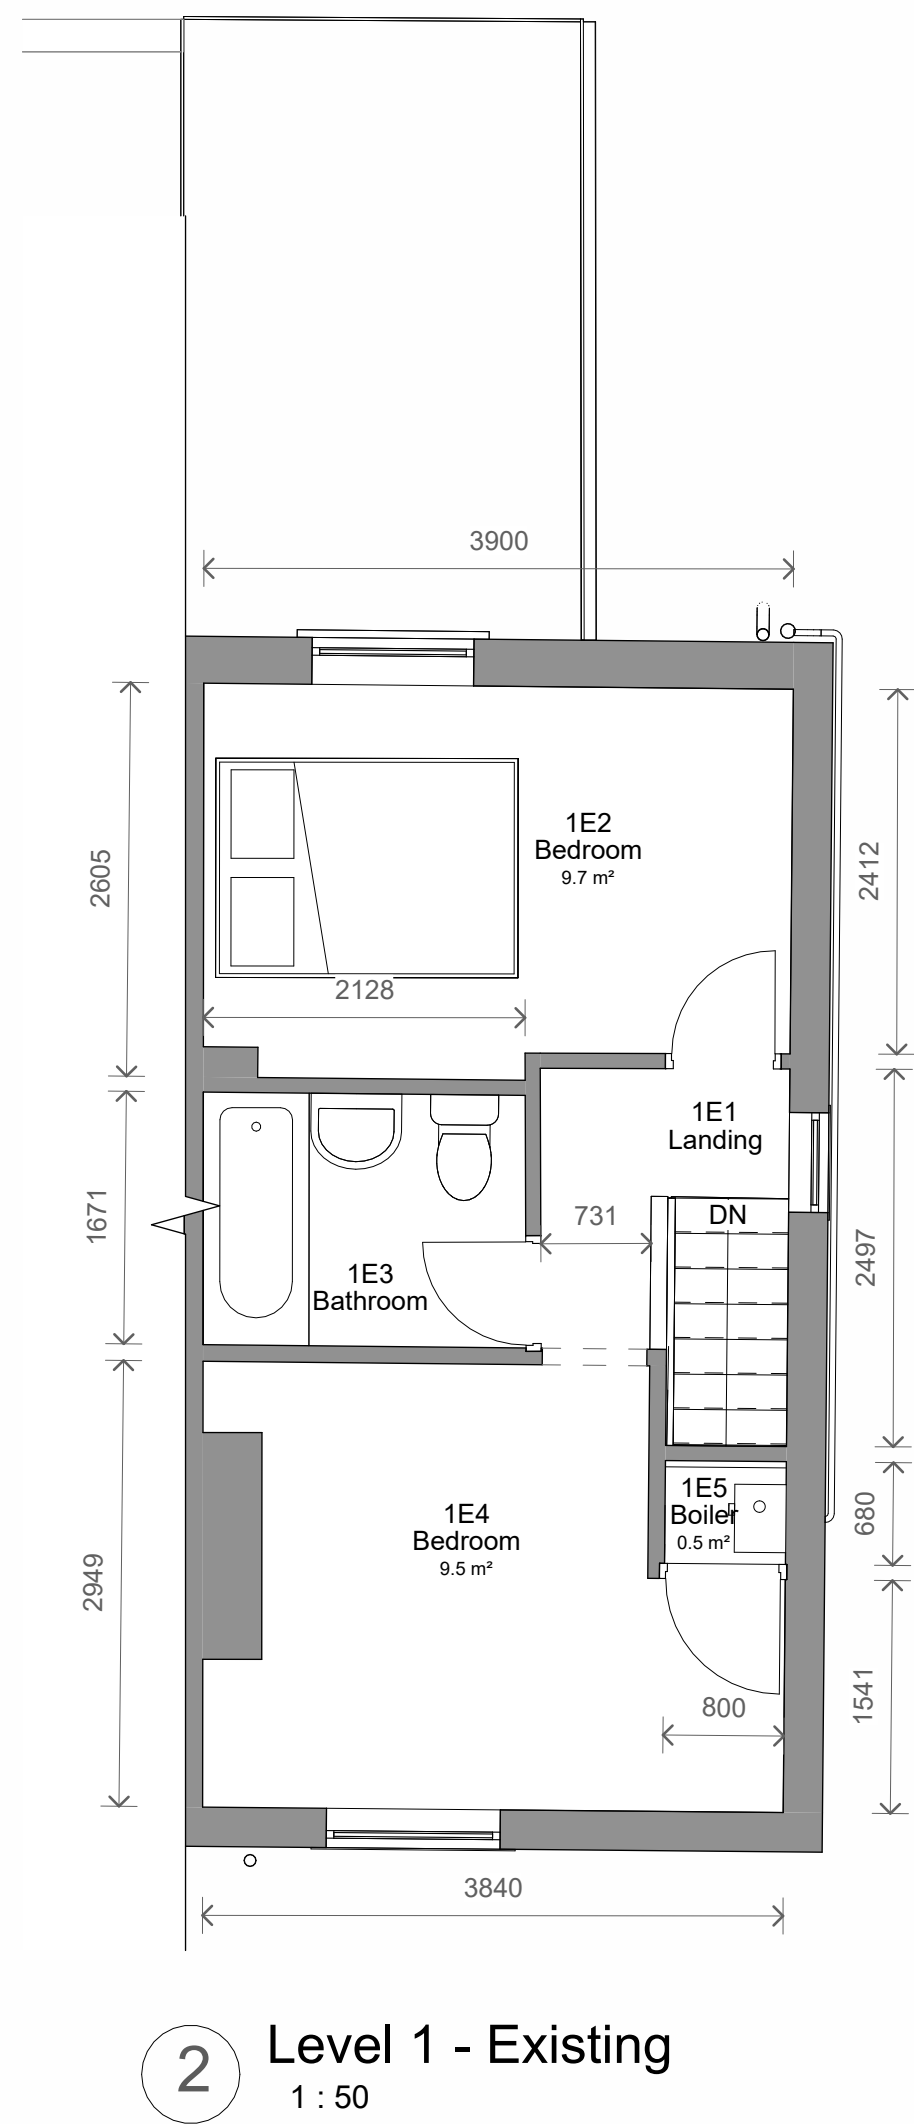
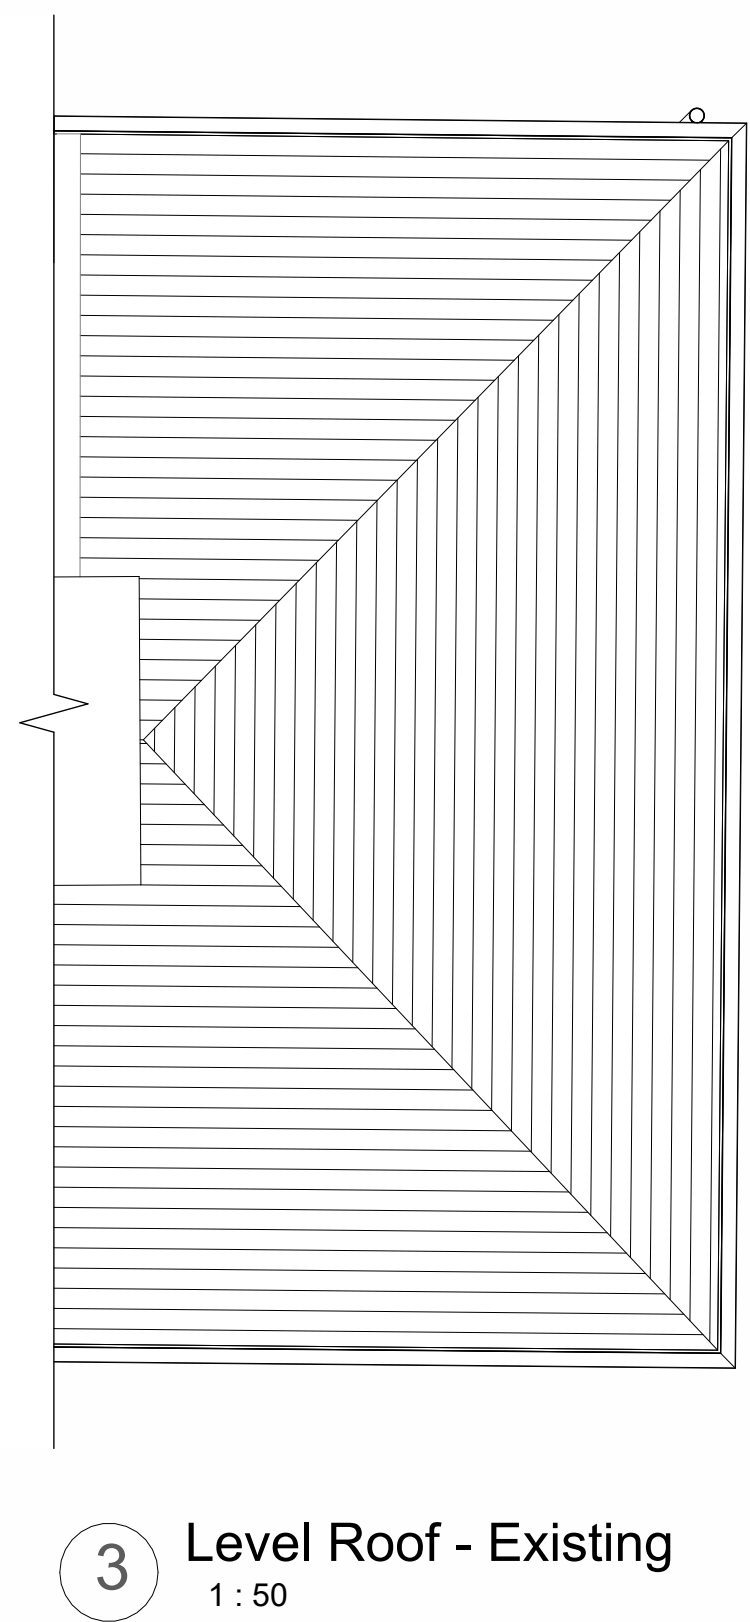


No.		Description	Date	Initial
PROJECT 43 Lakin Street, Manchester				
TITLE Existing Plans and Elevations				
STATUS DESIGN				
DRAWN BY JQ		DATE 09/12/2025	SCALE (@ A1) As indicated	
PROJECT NUMBER GSS25188		DRAWING NUMBER 0E1		REV
GOLD SKETCH S T U D I O S www.goldsketch.co.uk info@goldsketch.co.uk 0161 792 9595				
NOTES © COPYRIGHT - ALL RIGHTS RESERVED THIS DRAWING SHALL NOT BE REPRODUCED WITHOUT PRIOR WRITTEN CONSENT. DRAWING TO BE USED FOR THE STATUS INDICATED ONLY. ALL DIMENSIONS AND SETTING OUT SHALL BE CHECKED AND CONFIRMED ON SITE. ANY DISCREPANCIES TO BE REPORTED TO THE ARCHITECT PRIOR TO THE COMMENCEMENT OF ANY WORK. ALL WORK AND MATERIALS TO BE IN ACCORDANCE WITH CURRENT BUILDING LEGISLATION, RELEVANT CODES OF PRACTICE AND BRITISH STANDARDS. ALL DIMENSIONS ON THIS DRAWING ARE IN MILLIMETRES UNLESS OTHERWISE STATED.				