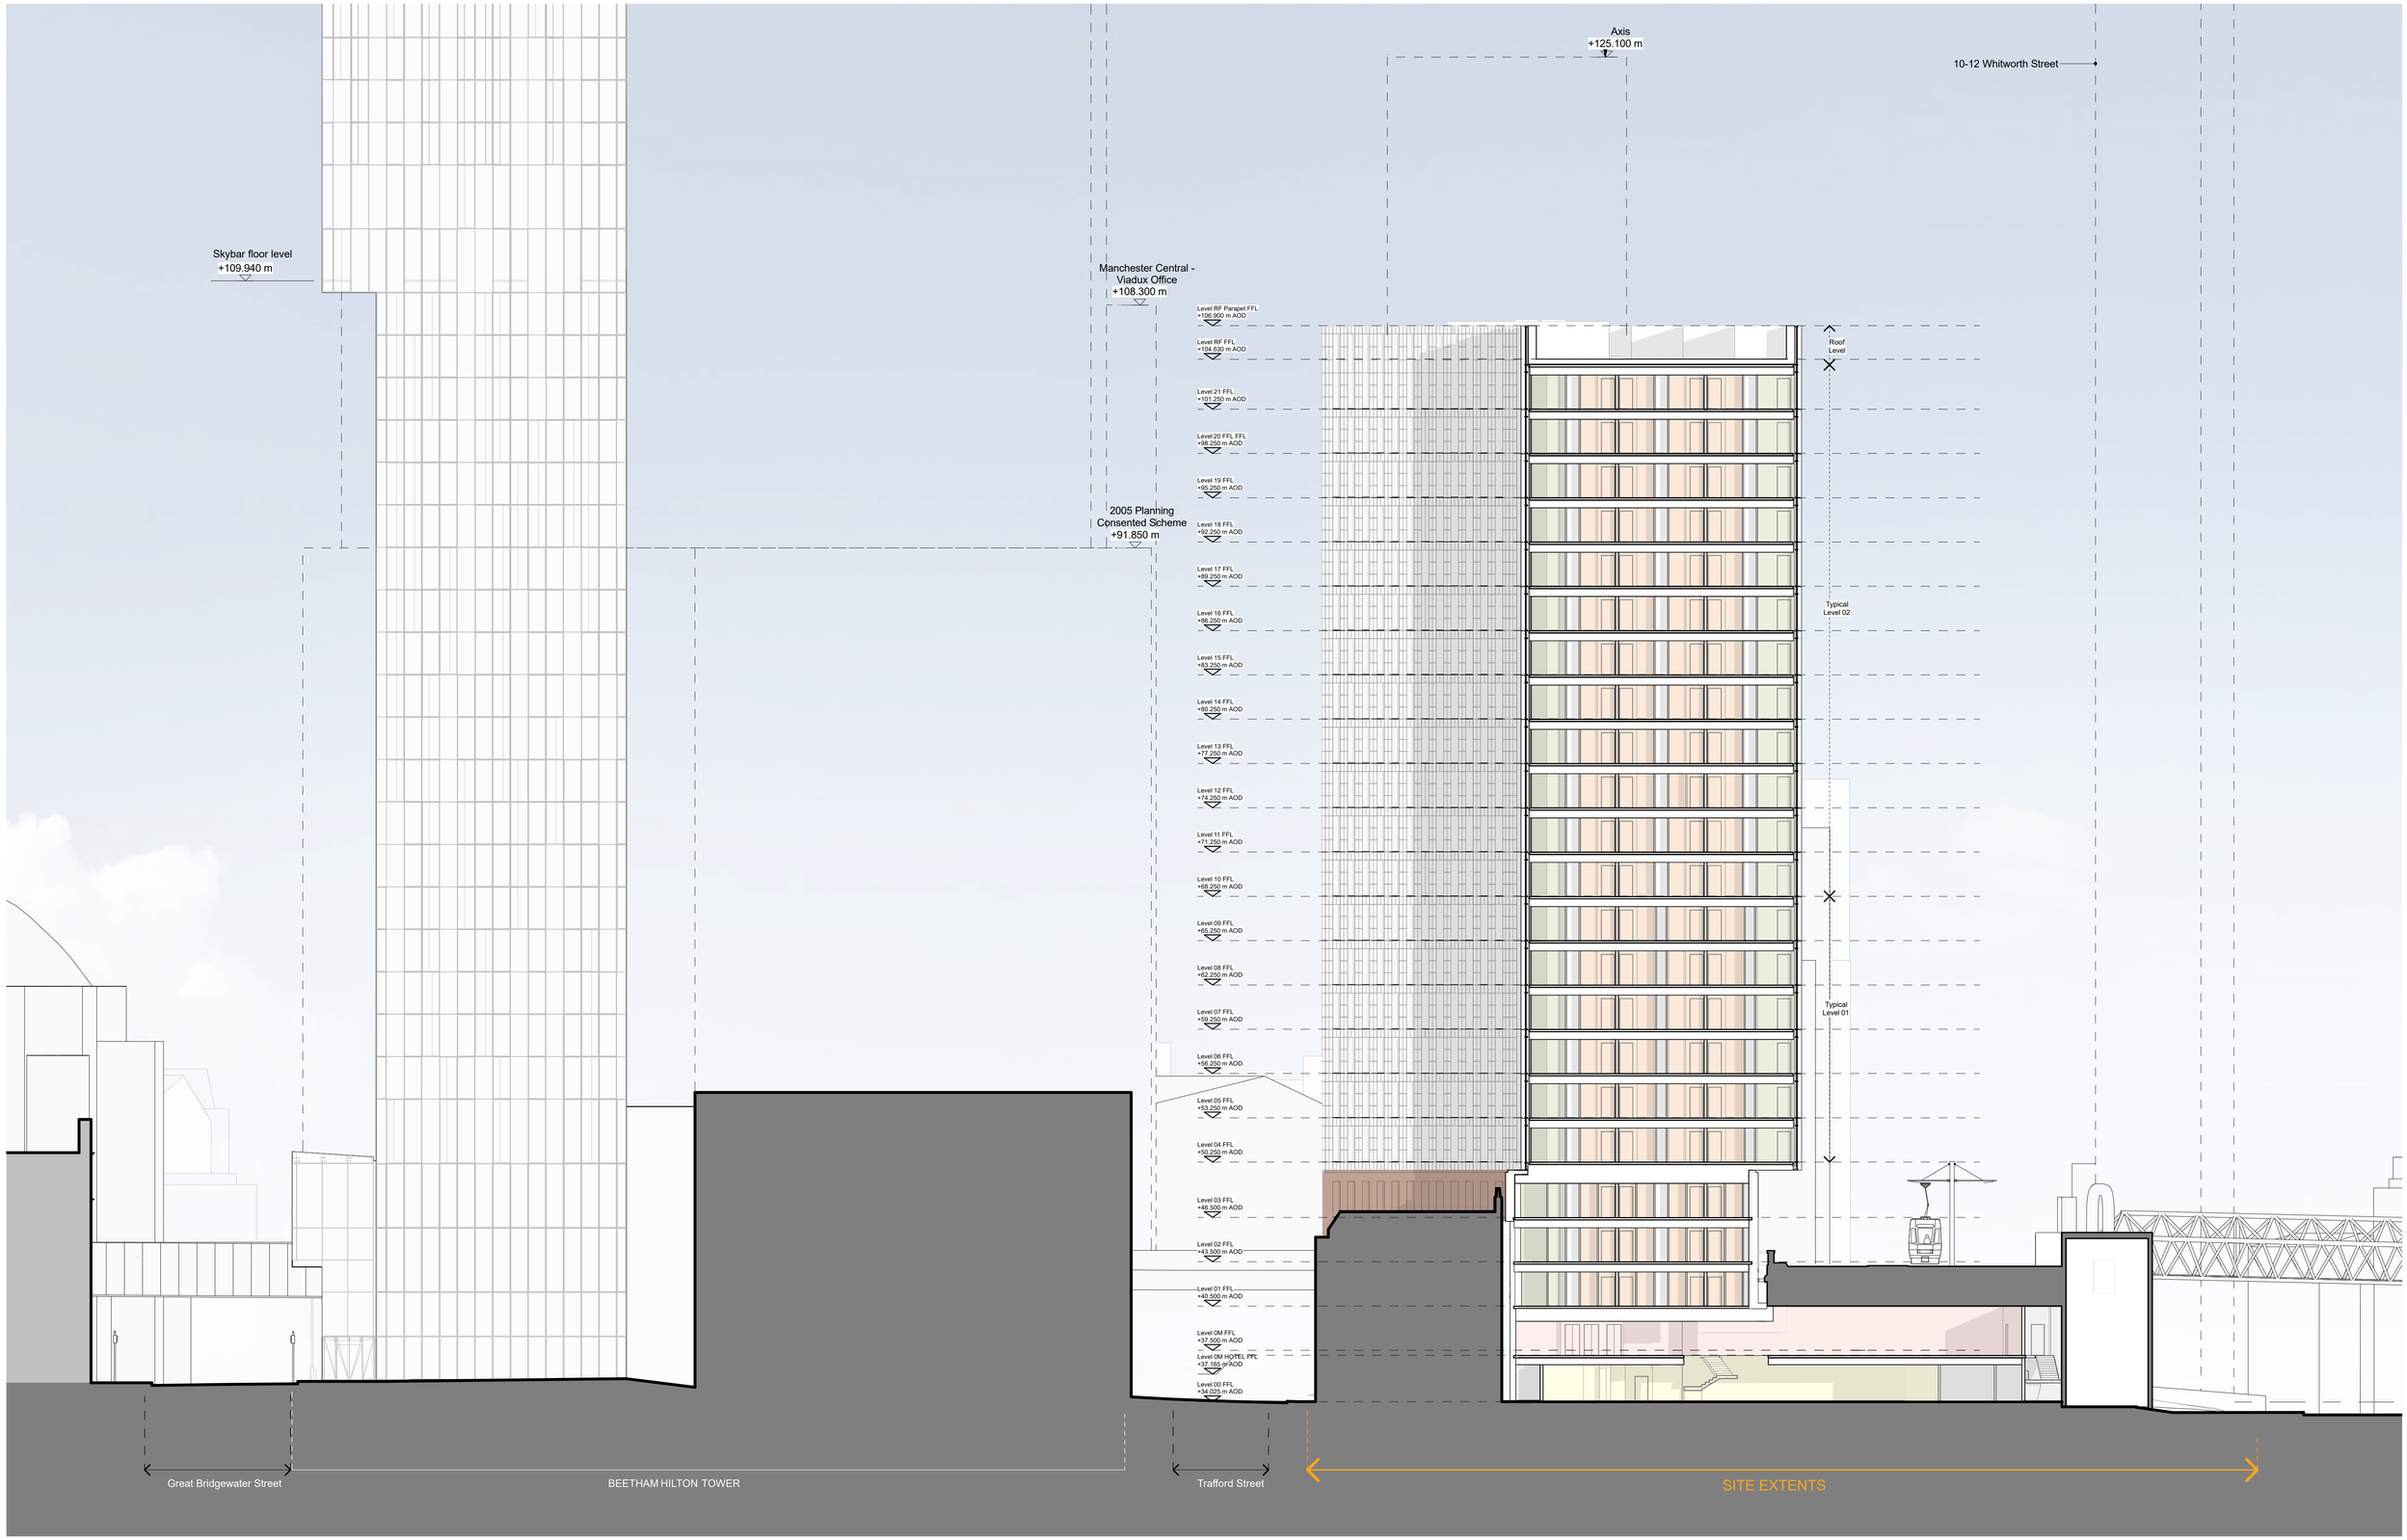

This drawing is copyright
Do not scale off dimensions.

All dimensions to be checked on site by contractor.

Contractor to report any dimensional discrepancies, errors or omissions prior to commencing on site.

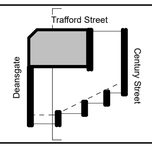

NORTH

Rev	Date	Description
00	2018-11-09	First Issue - Planning Submission
01	2020-02-26	Planning Update - Additional 500mm height
02	2022-08-23	Updated Planning Submission
03	2023-12-08	Section 73 Application
04	2025-12-16	Section 73 Application

Project Title
325 Deansgate
Manchester

Status
PLANNING

Drawing Title
General Arrangement Section
BB

Project No
10185

Scale
1:400 @ A3
1 : 200@ A1

10185-SHP-Z1-BB-SE-A-B5D8-G200-0001
PROJ - ORIG - ZONE - ROLE - CLASS - TYPE - LOC - SEQ

Revision
04

simpsonhaugh

Manchester
+44 (0)161 835 2345
London
+44 (0)20 7549 4000
Birmingham
+44 (0)121 233 1874

© SimpsonHaugh and Partners 04