
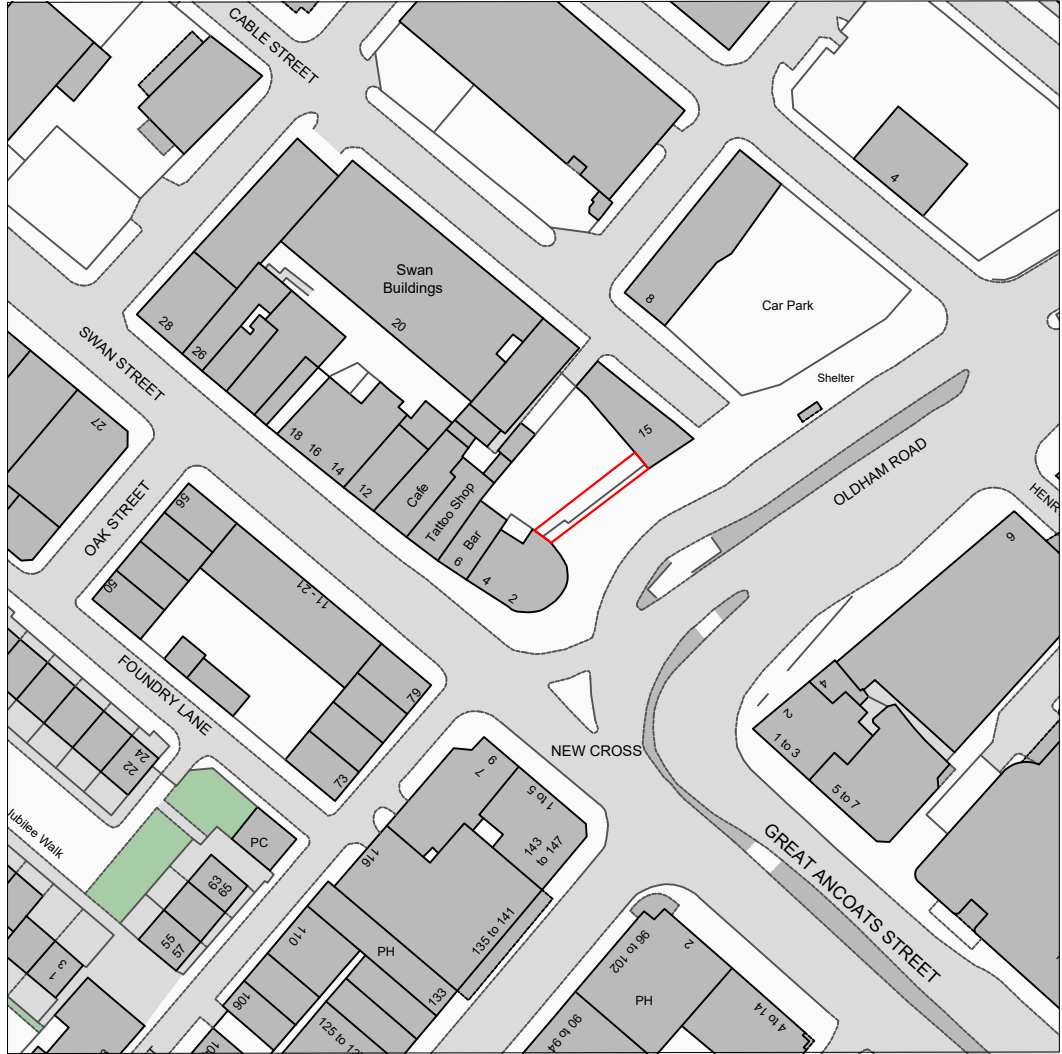


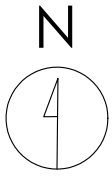

Crown copyright and database rights (2025) OS (100063368)

Title
Site Location Plan

Address
Oldham Road, Manchester,
Manchester, M4 5EQ

Client

Job No.
10854



Issued
15/01/26

Scale
1:1250 @ A3


Key
1. Site Boundary

All information is to be checked on site for accuracy and fit. Only drawings with WD status with the most recent revision are to be used for construction.

0 20m 40m 100m

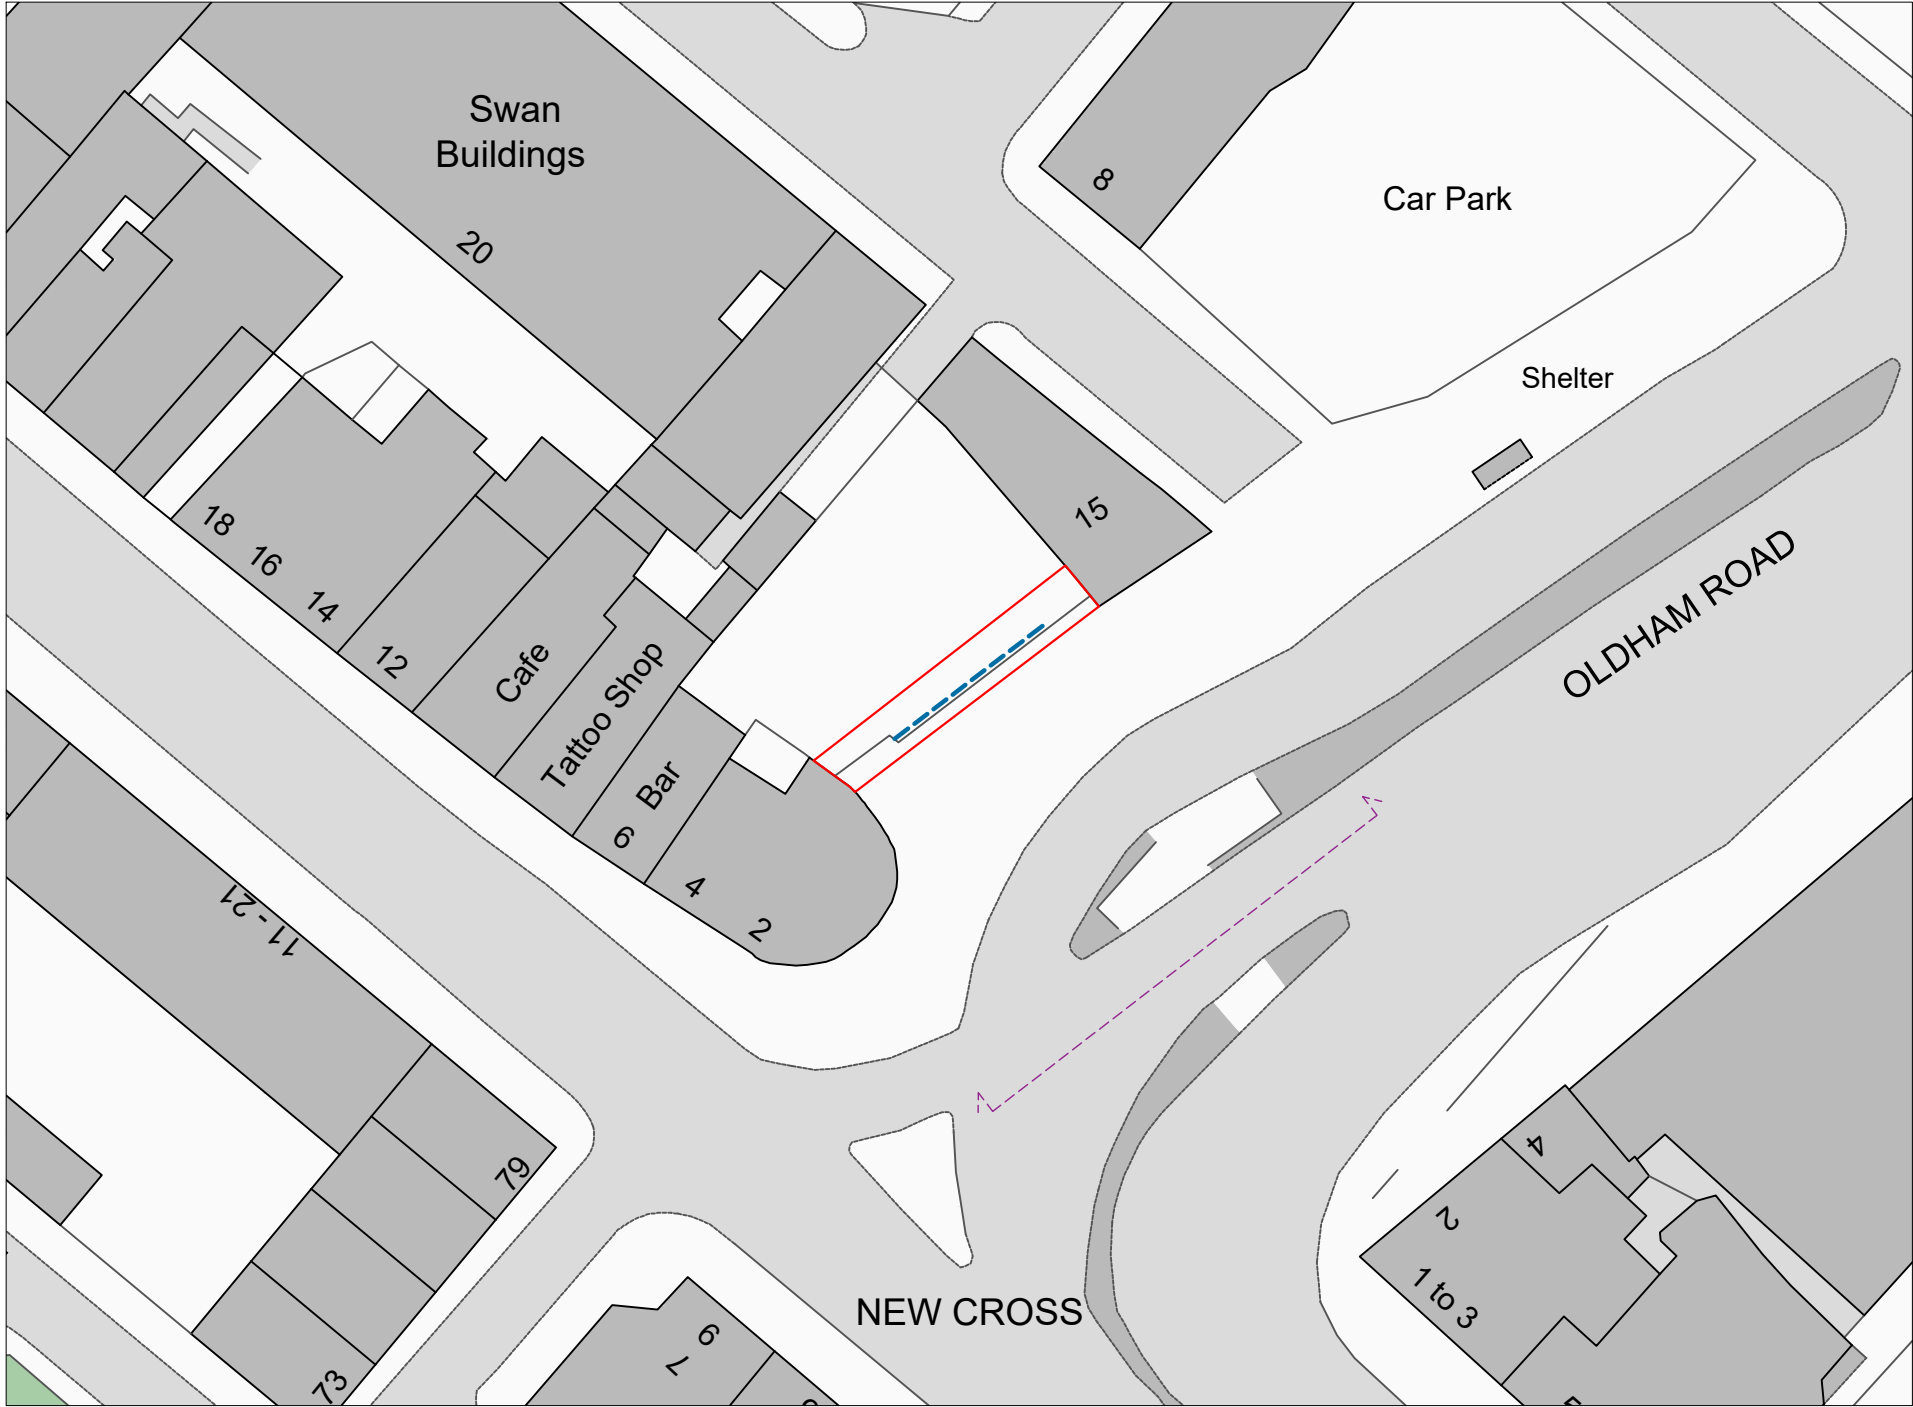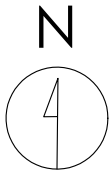

Crown copyright and database rights (2025) OS (100063368)

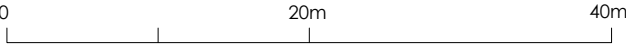

Title
Existing Site Plan

Address
Oldham Road, Manchester,
Manchester, M4 5EQ

Client



Job No. 10854
Issued 15/01/26

Scale
1:500 @ A3


Key

- 1. Site Boundary
- 2. Existing Digital Display
- 3. Elevation Line

All information is to be checked on site for accuracy and fit. Only drawings with WD status with the most recent revision are to be used for construction.

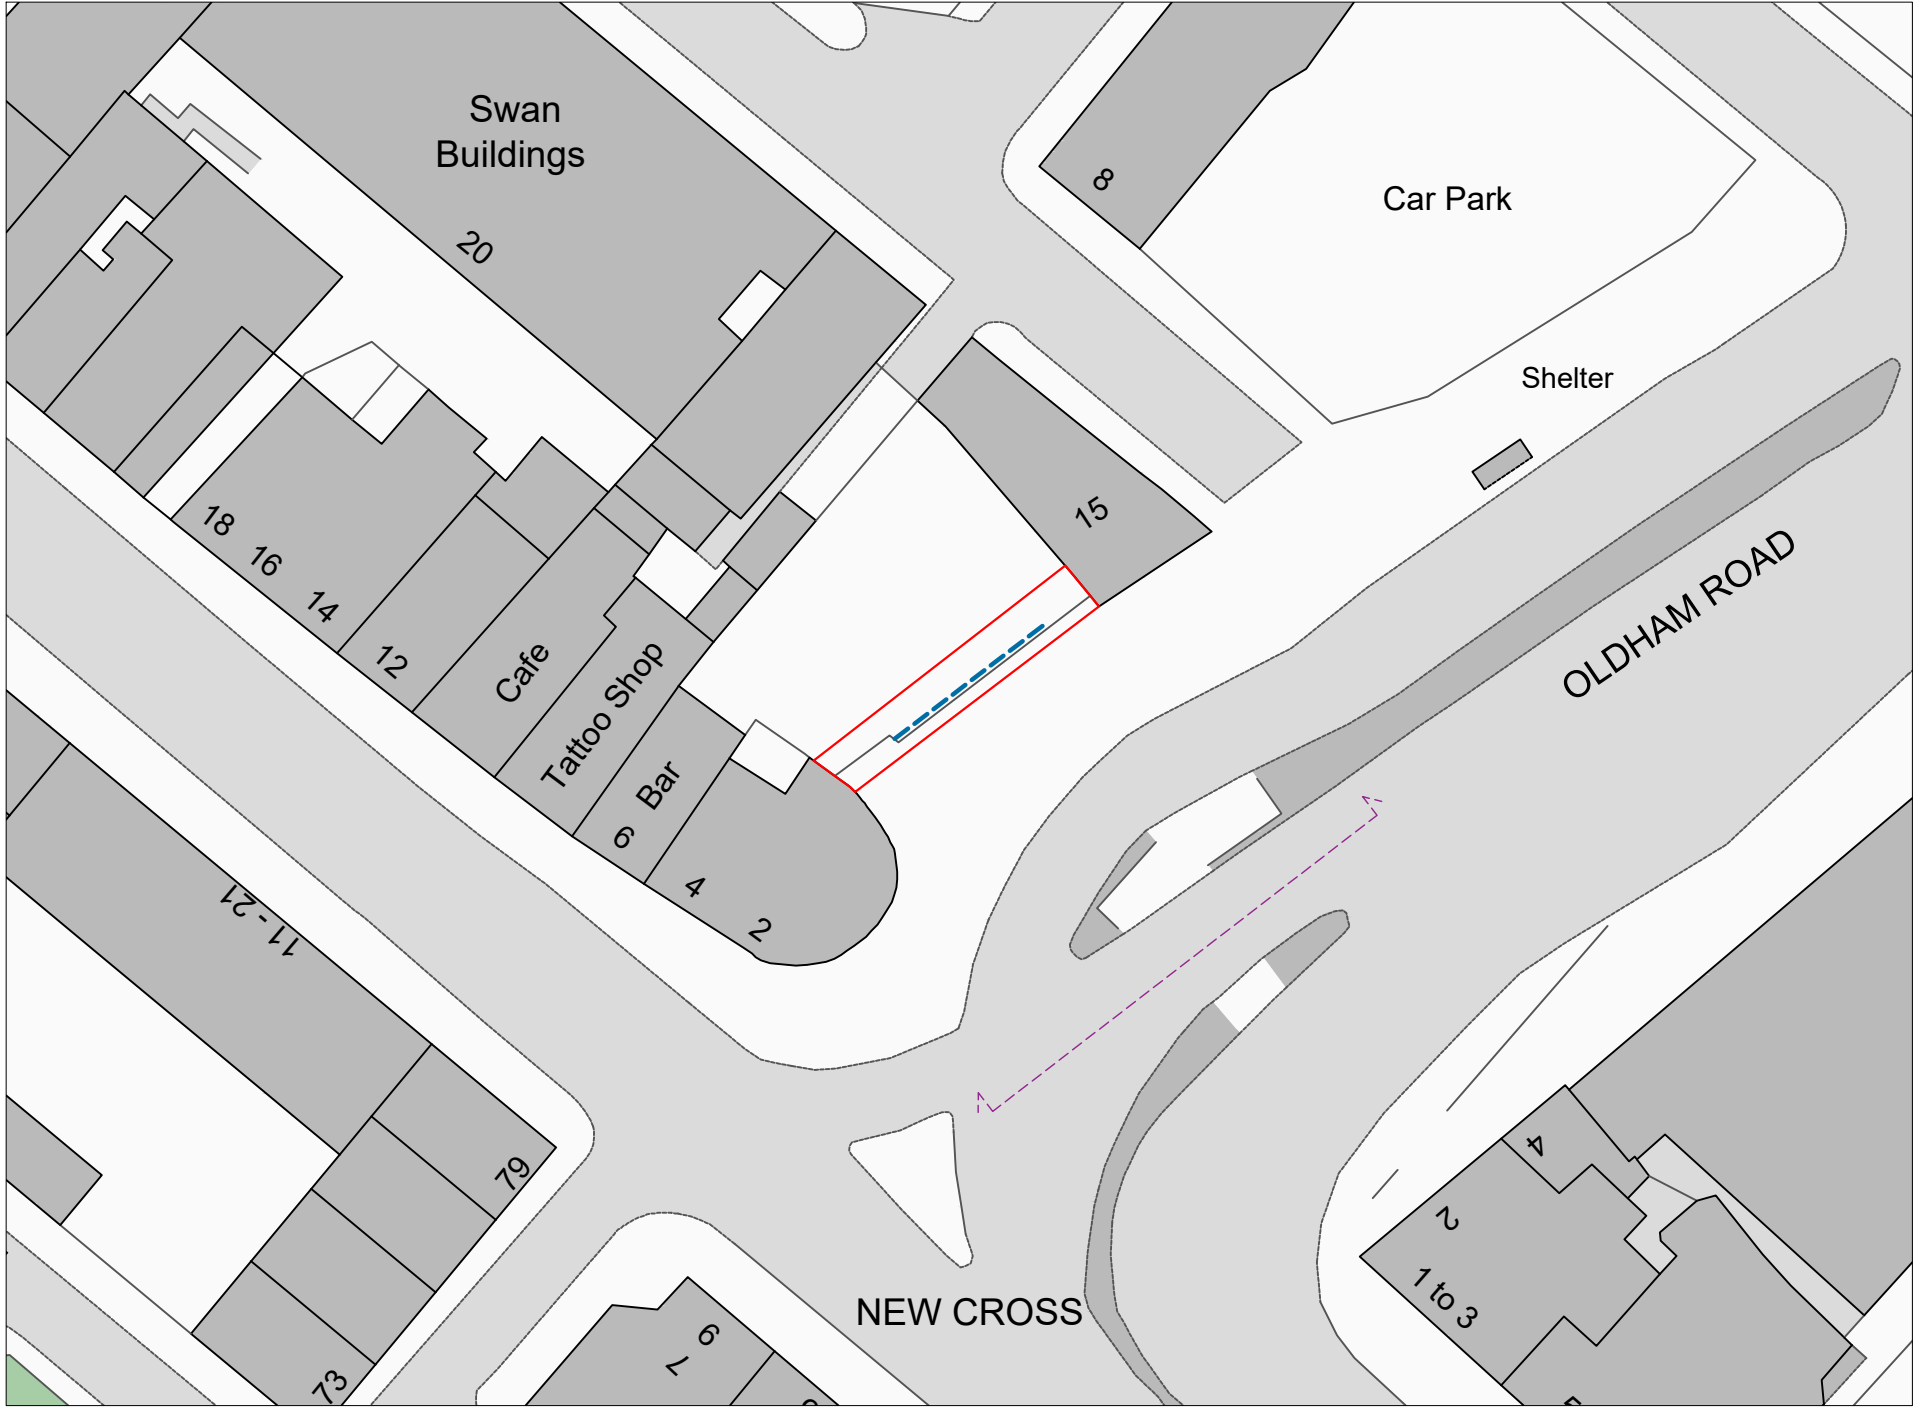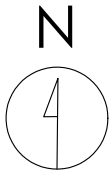

Crown copyright and database rights (2025) OS (100063368)

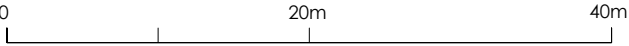

Title
Proposed Site Plan

Address
Oldham Road, Manchester,
Manchester, M4 5EQ

Client


Job No.
10854

Issued
15/01/26


Scale
1:500 @ A3

- Key**
- 1. Site Boundary
 - 2. Proposed Digital Display
 - 3. Elevation Line


All information is to be checked on site for accuracy and fit. Only drawings with WD status with the most recent revision are to be used for construction.

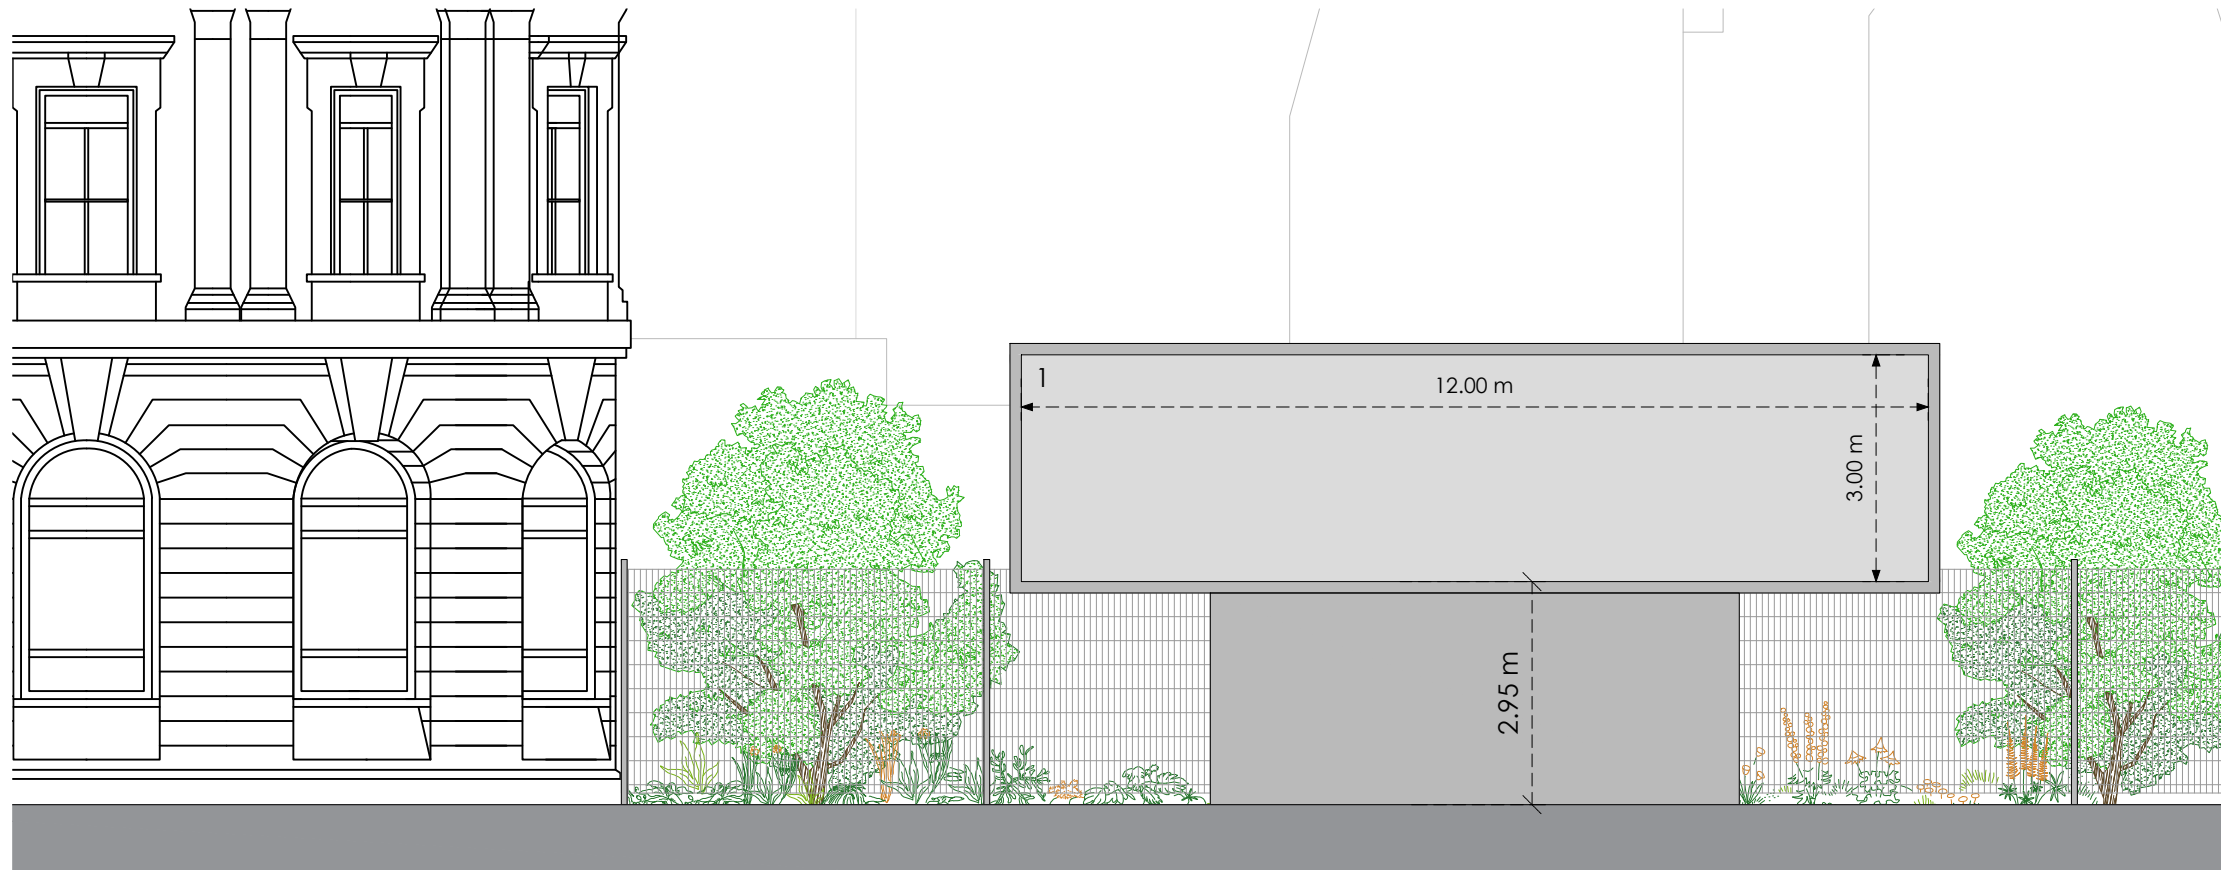


Front

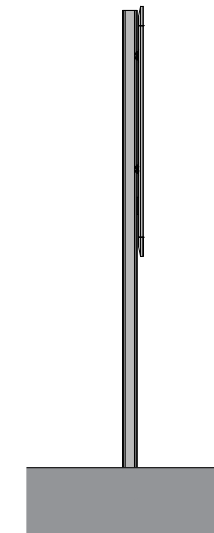

Side
Existing

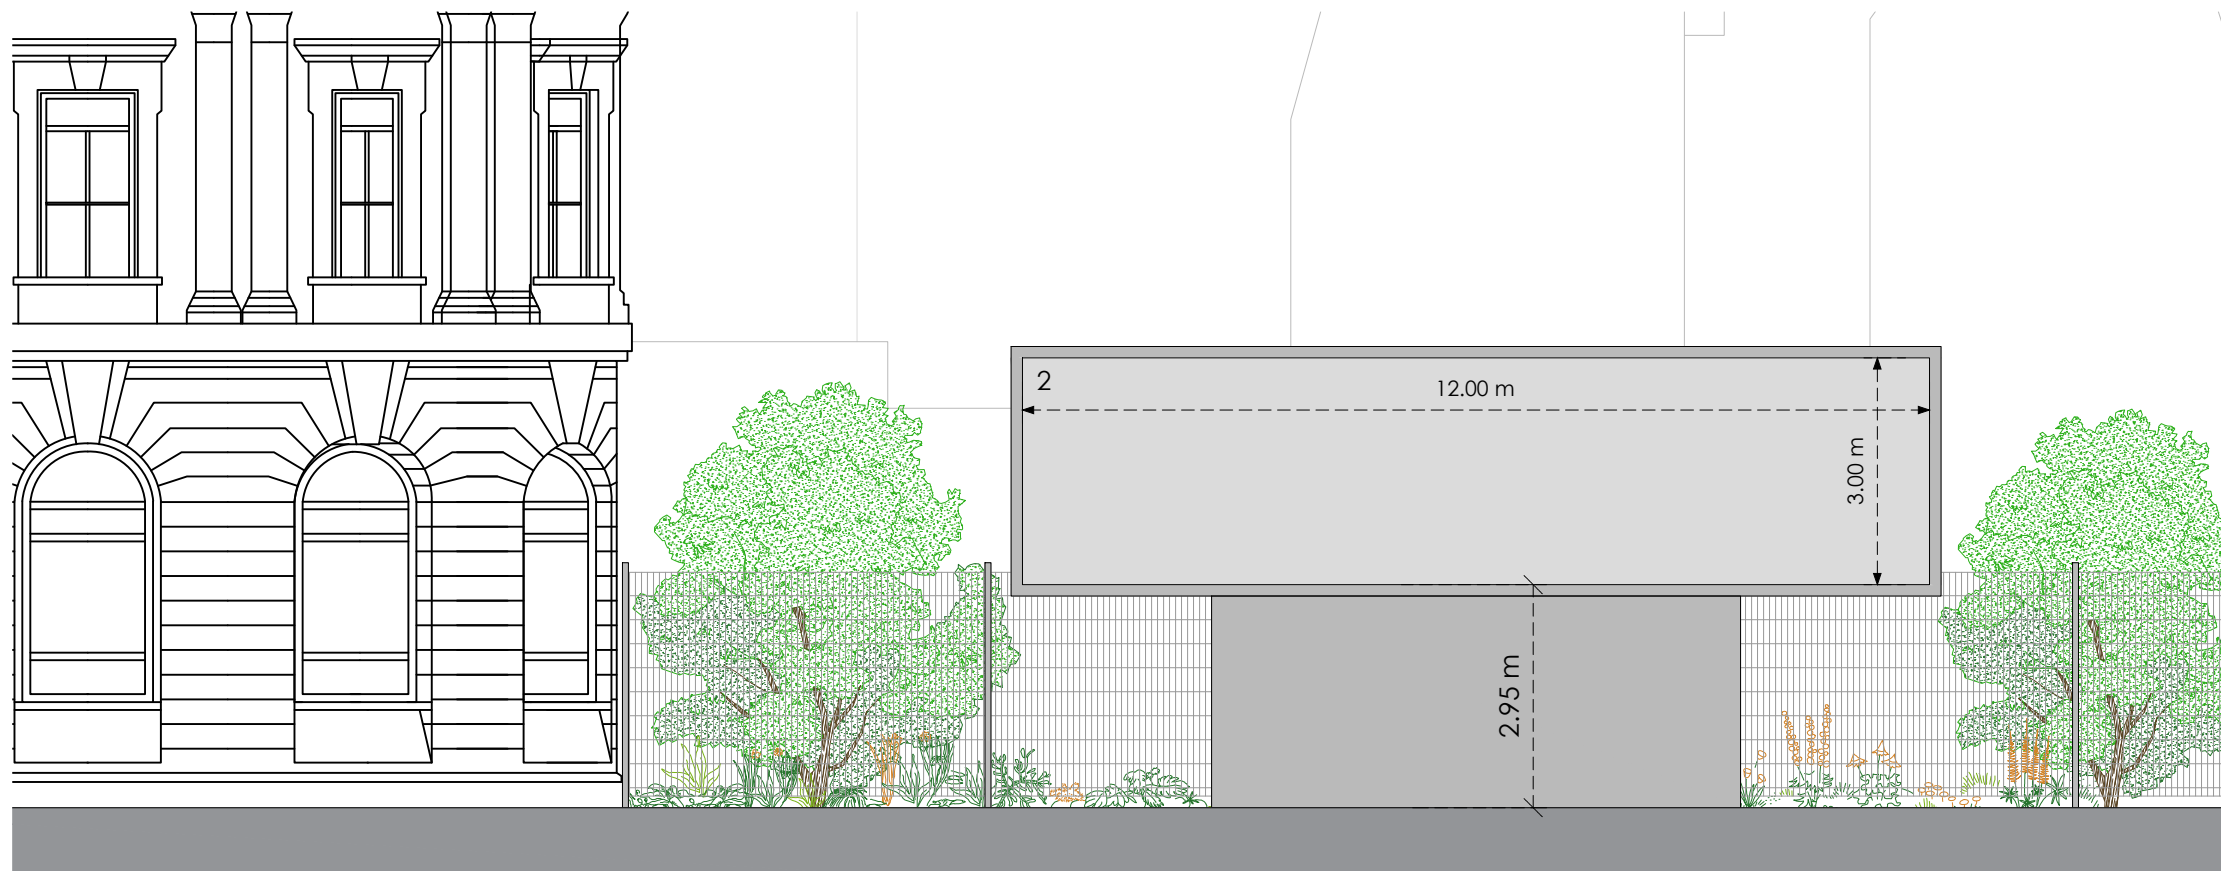

Front

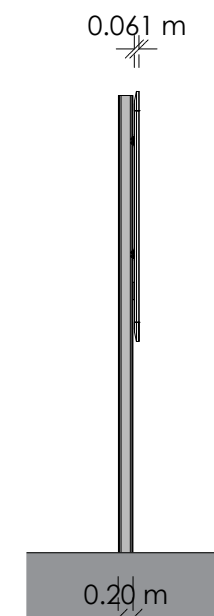

Side
Proposed

0 4m 8m

Title
Existing and Proposed Elevations

Address
Oldham Road, Manchester,
Manchester, M4 5EQ

Client

Job No.
10854

Issued
15/01/26

Scale
1:100 @ A3

Key
1. Existing Digital Display
2. Proposed Digital Display

All information is to be checked on site for accuracy and fit. Only drawings with WD status with the most recent revision are to be used for construction.