



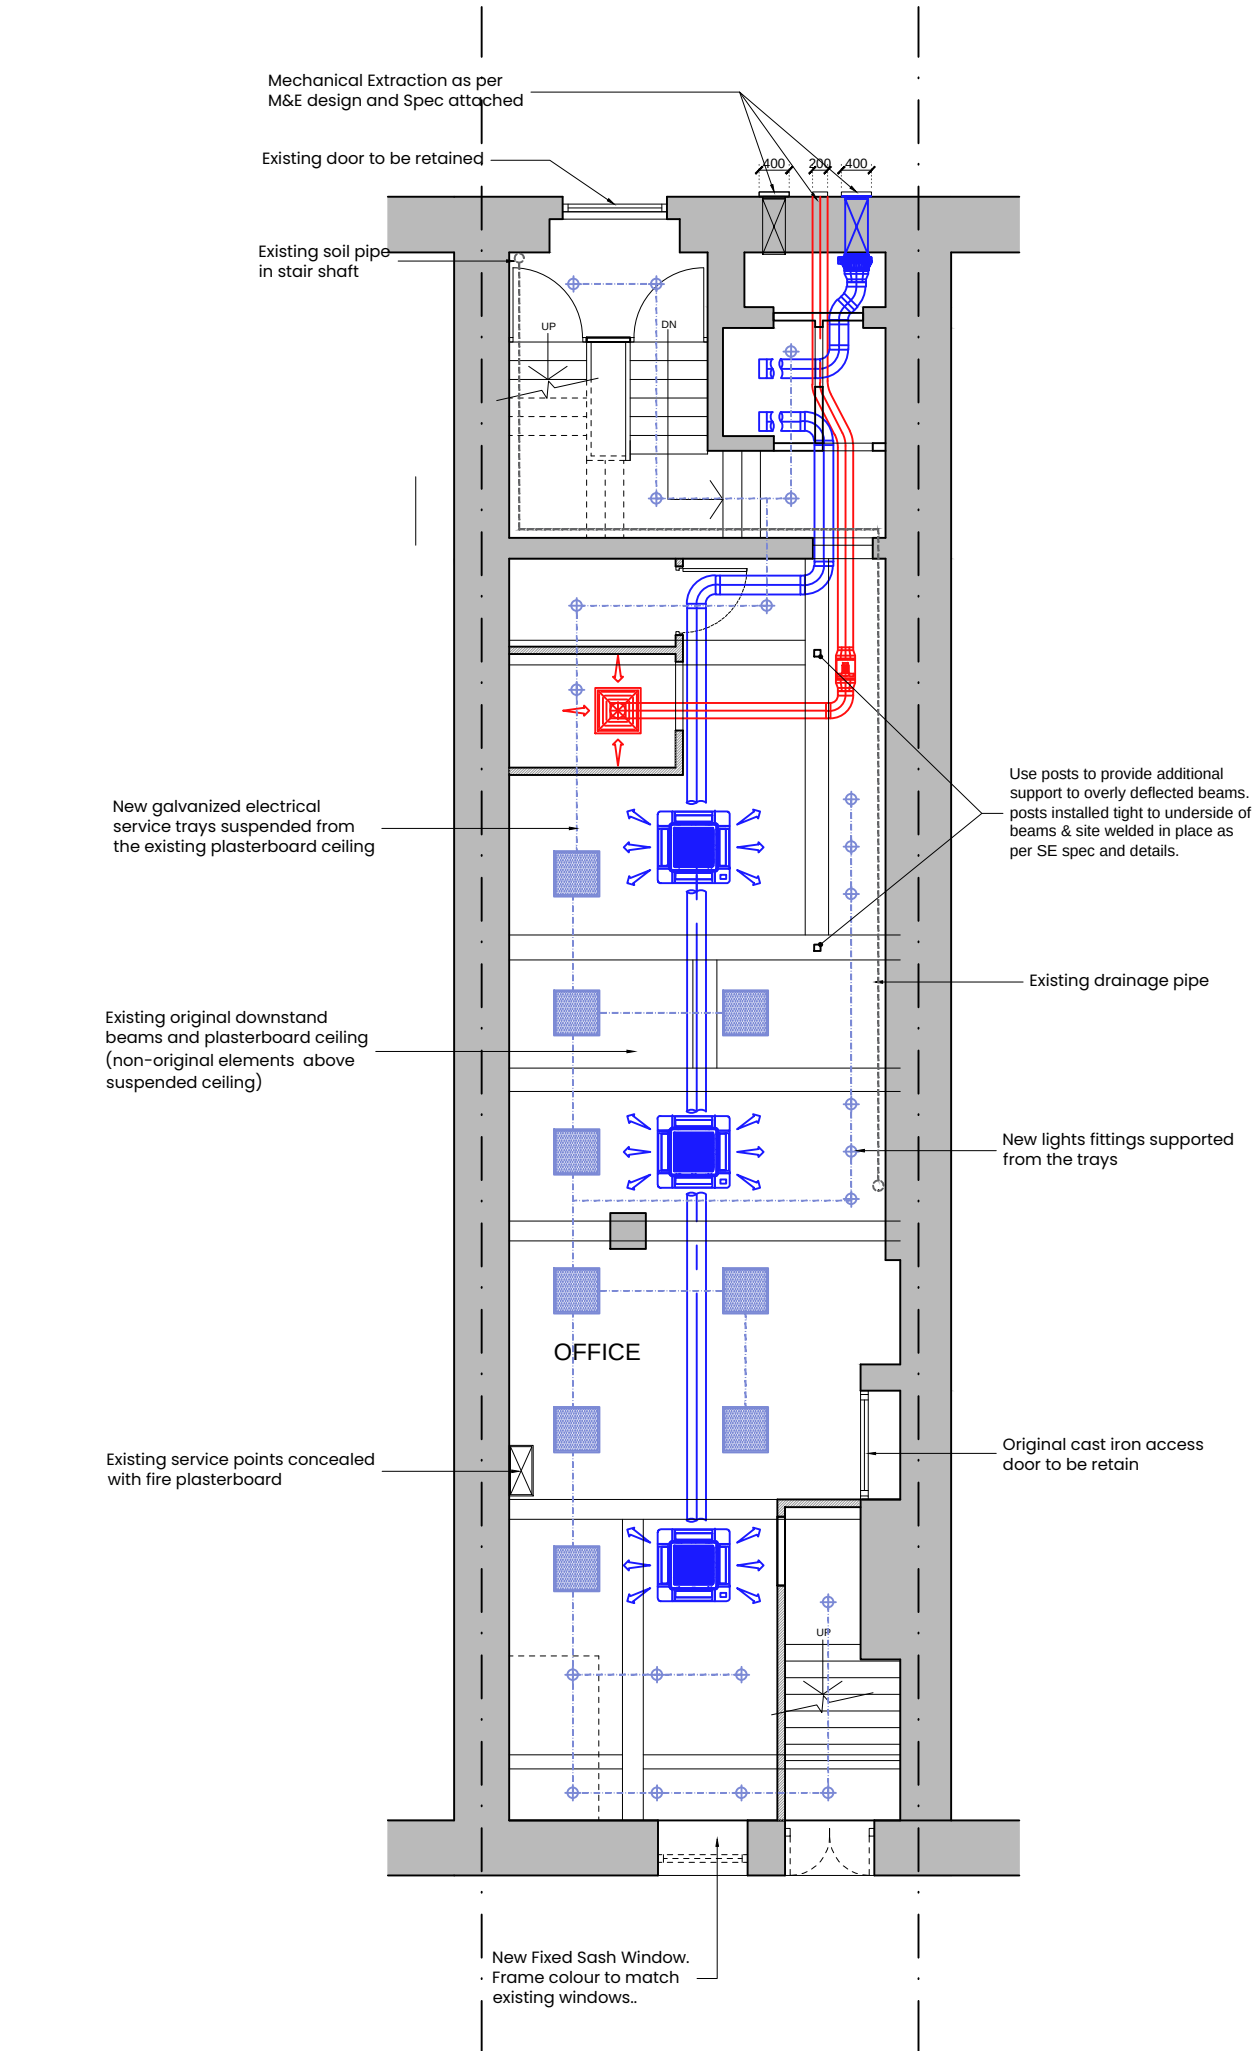

Proposed Basement Ceiling plan
Scale 1:100 @ A2

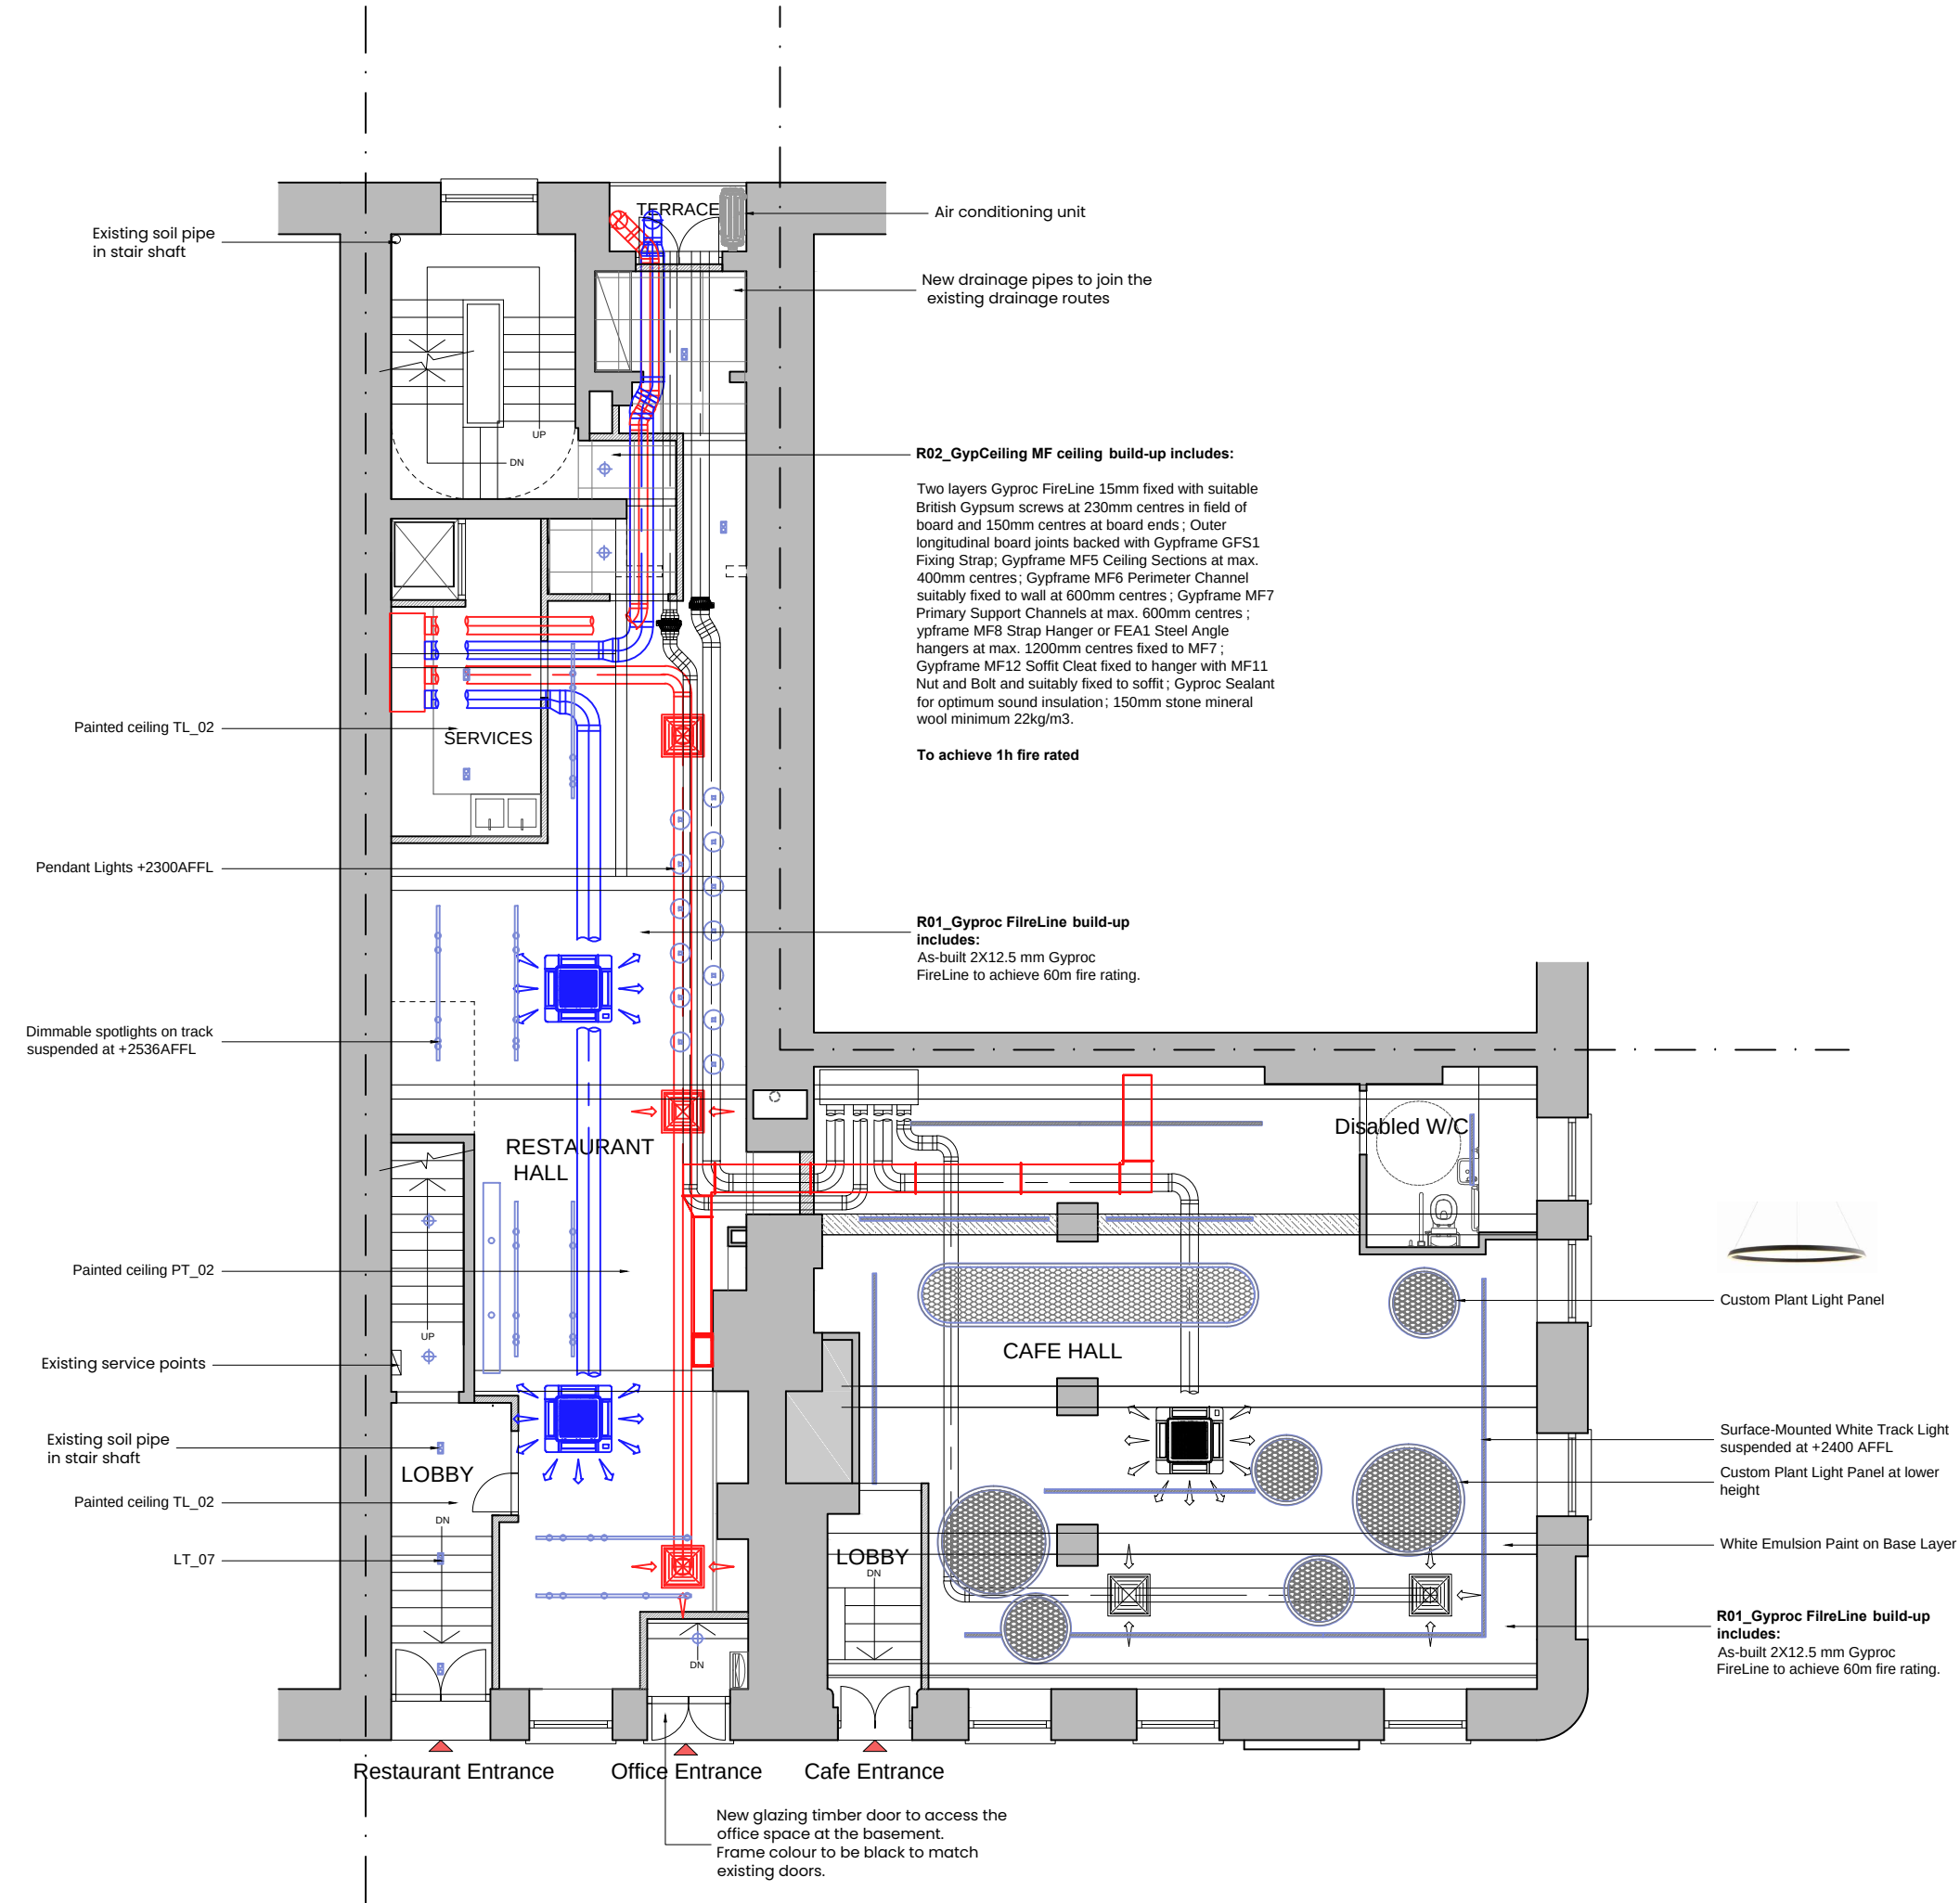

Proposed Ground floor Ceiling plan
Scale 1:100 @ A2

General Notes:

All site dimensions shall be verified by the Contractor on site prior to commencing any works.

Design intent drawing only. Construction to comply with latest building regulation requirements.

This drawing is the property of "Studio Tashkeel Architecture Ltd." and copyright is reserved by them. The drawing is not to be copied or disclosed by or to any unauthorised persons without the prior written consent of Studio Tashkeel Architecture Ltd.

Rev	Description	Date	Dr by	App by
B	Restaurant RS removed	24/12/25	MS	MK
A	light source added	17/12/25	MS	MK
1	First Issue	11/06/25	MS	MK

STUDIO TASHKEEL ARCHITECTURE LTD.
1-3 Ashton Lane,
Sale M33 6WT
United Kingdom
T +44(0)1615465395
E info@StudioTashkeel.com
www.studiotashkeel.com

client name Kathy Yingyue Cui	
project 44-46 Faulkner Street, Manchester	
drawing Proposed Bassment and Ground Ceiling Plan	
project number 24_055	scale 1:100 @ A2
drawing number PL_020	rev B
issue status Planning	
This drawing is to be read in conjunction with all related drawings. All dimensions must be checked and verified on site before commencing any work or producing shop drawings. The originator should be notified immediately of any discrepancy. This drawing is copyright and remains the property of Studio Tashkeel Architecture Ltd.	