




P:\2022\2237 TALBOT MILL REDESIGN\01 BIM\02 CAD\03 SHEET LAYOUT\02 RIBA 4 TENDER\2237-EXA-ZZ-ZZ-DR-L-00605.DWG

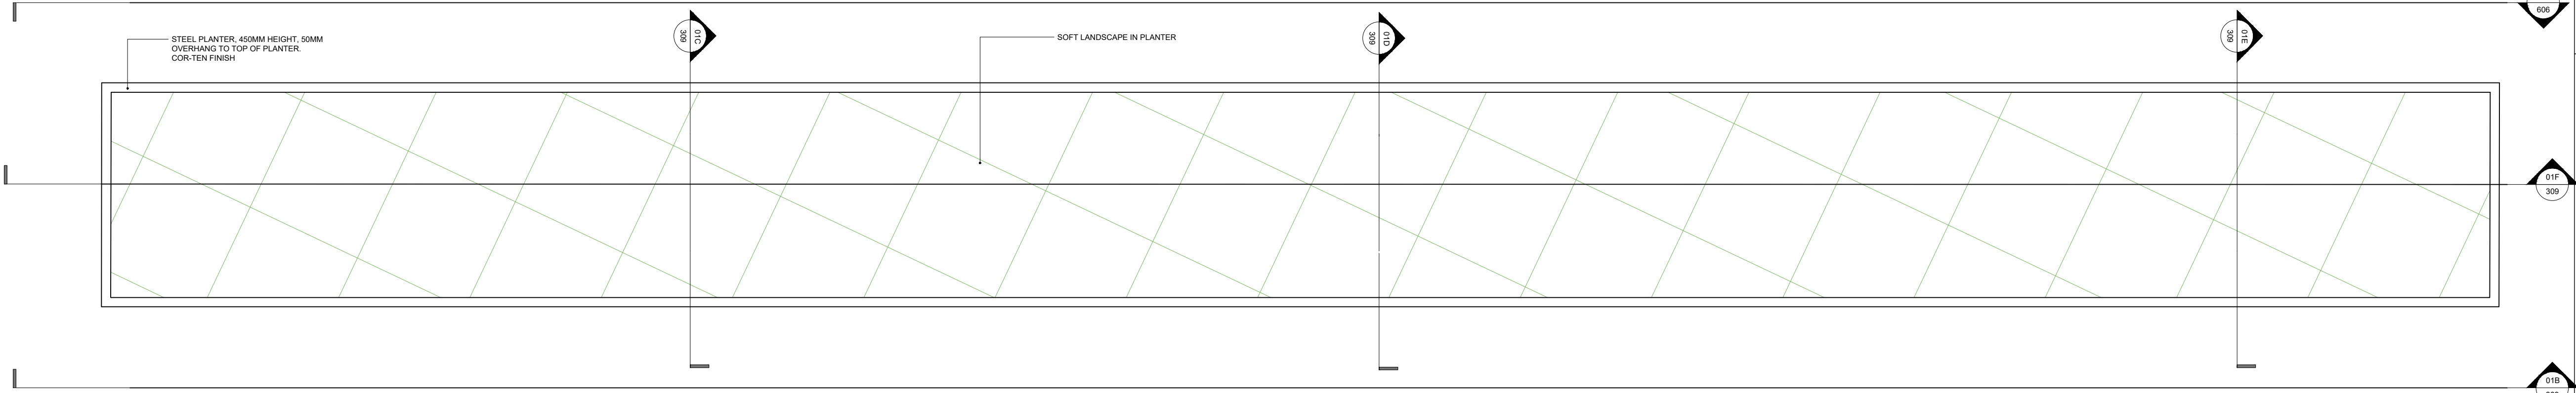


01A
605
FT08 - RAISED PLANTER & RETAINING ELEMENT
PLAN

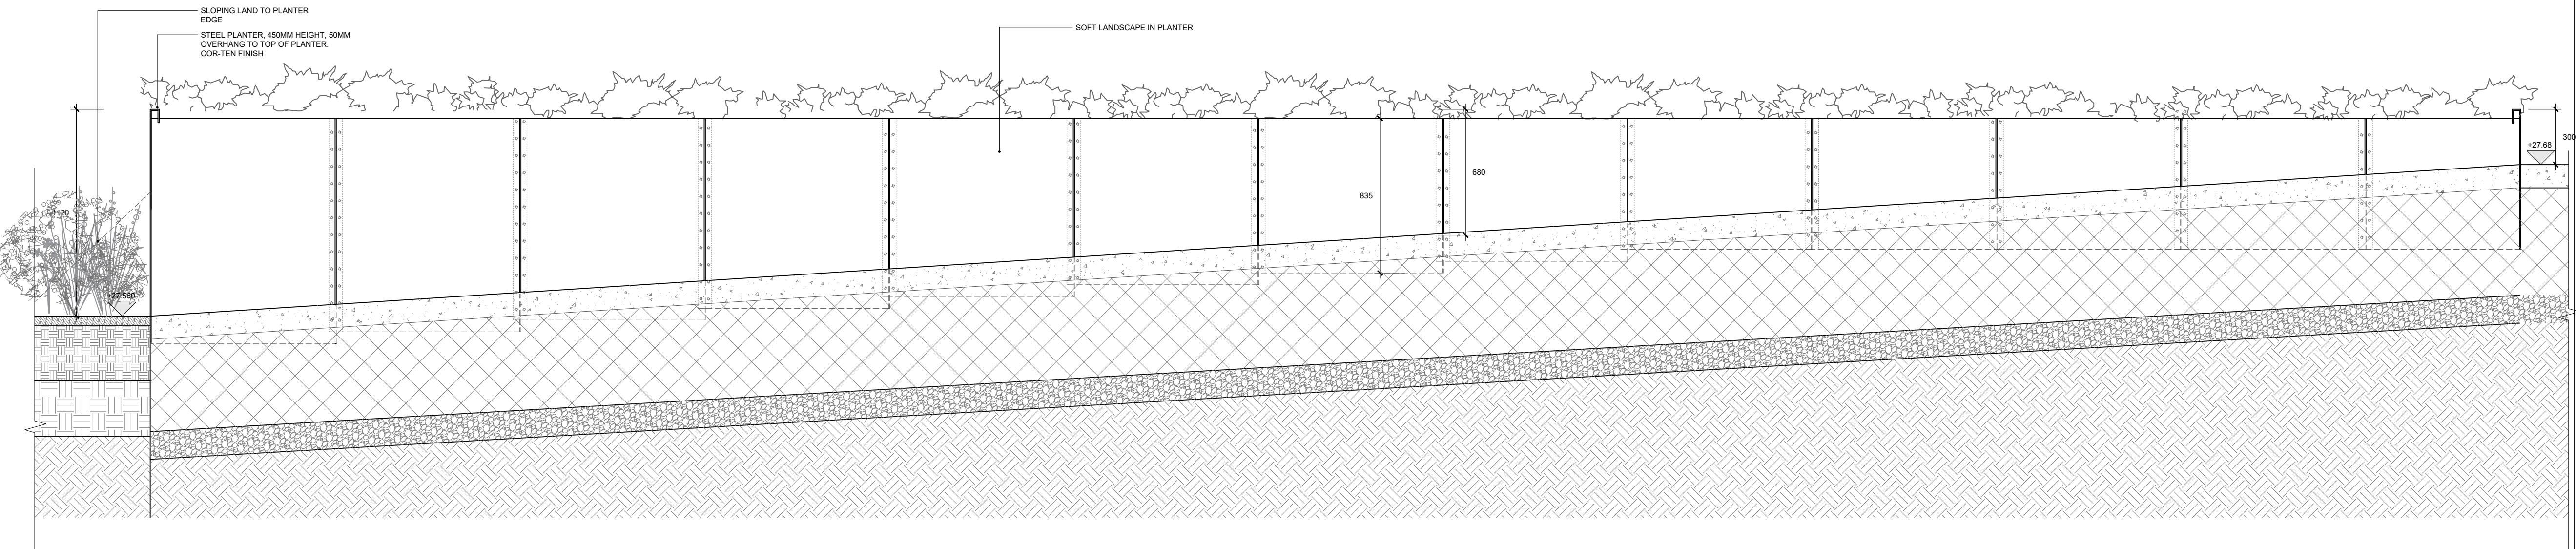


01B
605
FT08 - RAISED PLANTER & RETAINING ELEMENT
ELEVATION

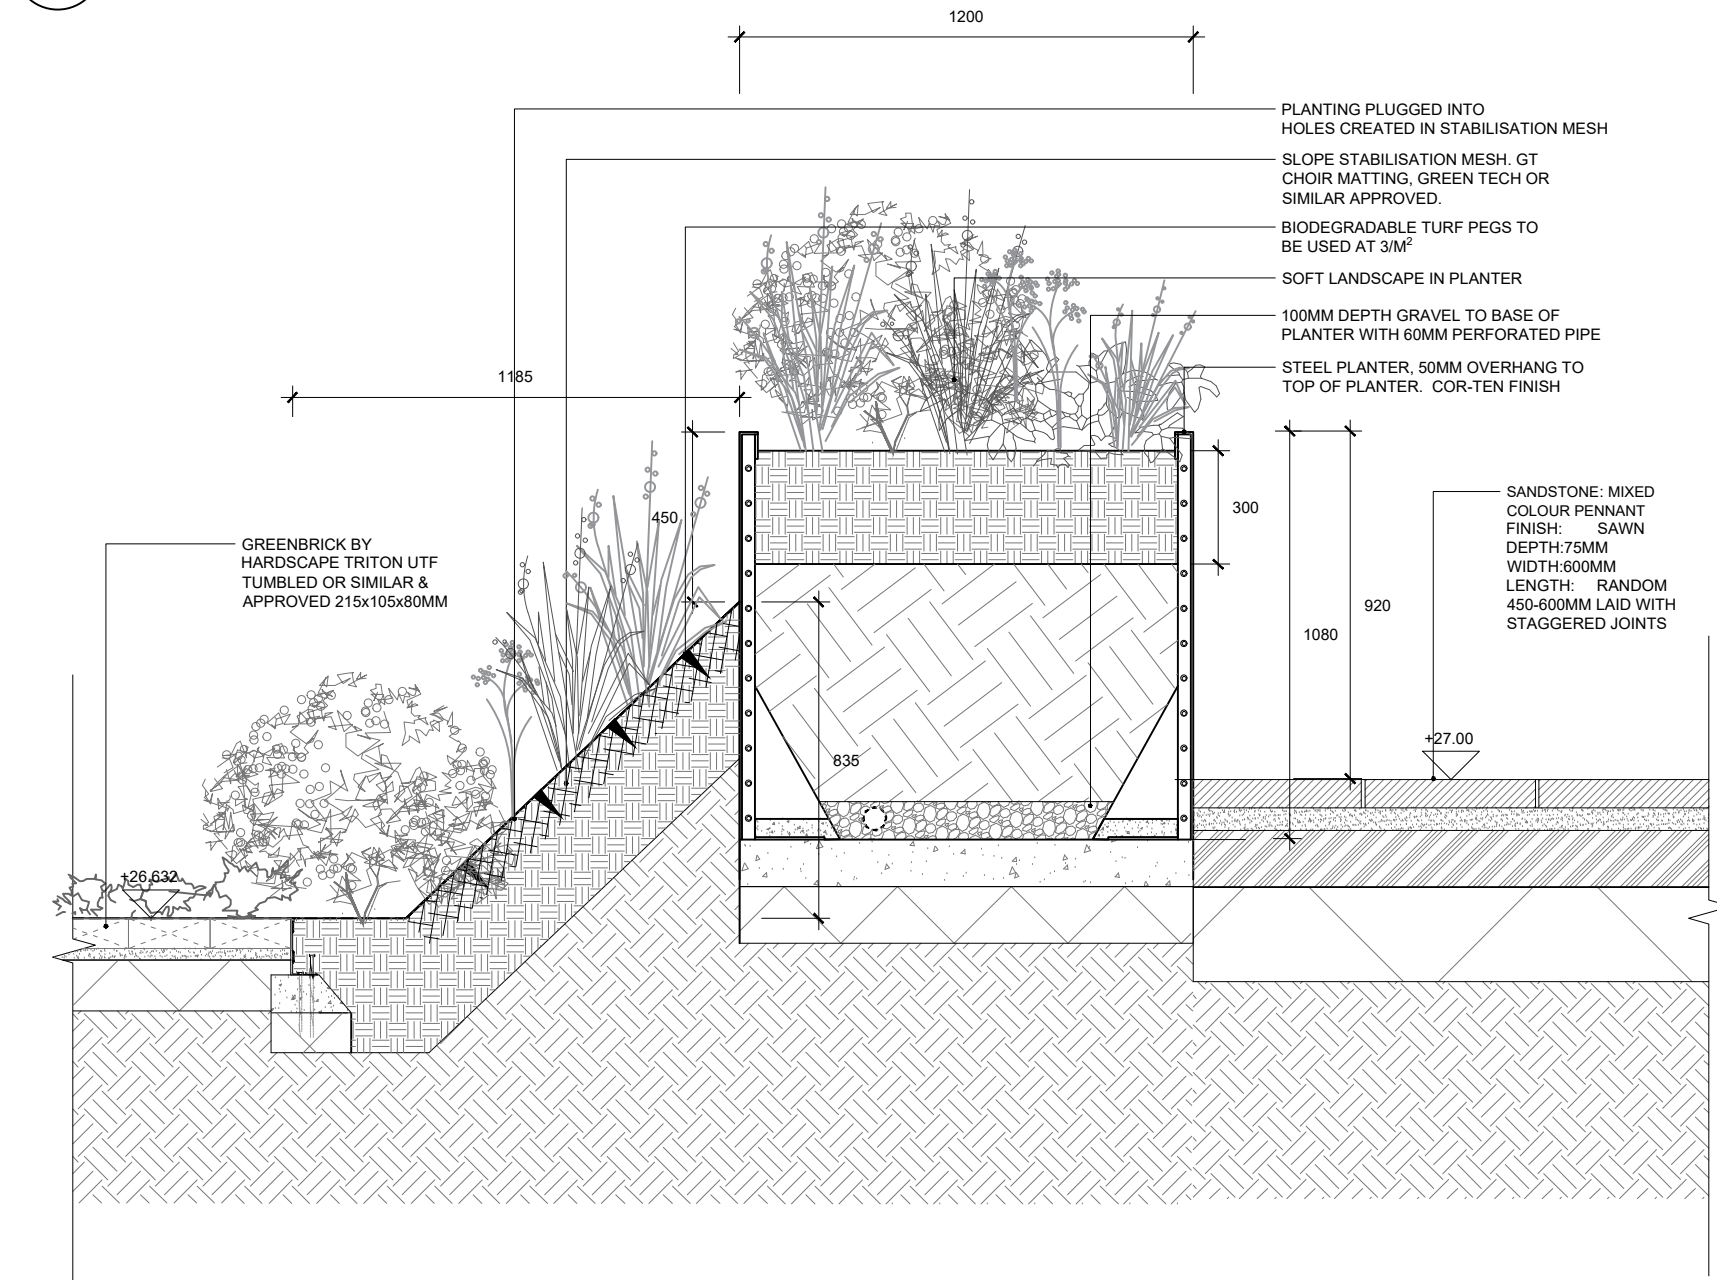

01C
605
FT08 - RAISED PLANTER & RETAINING ELEMENT
SECTION

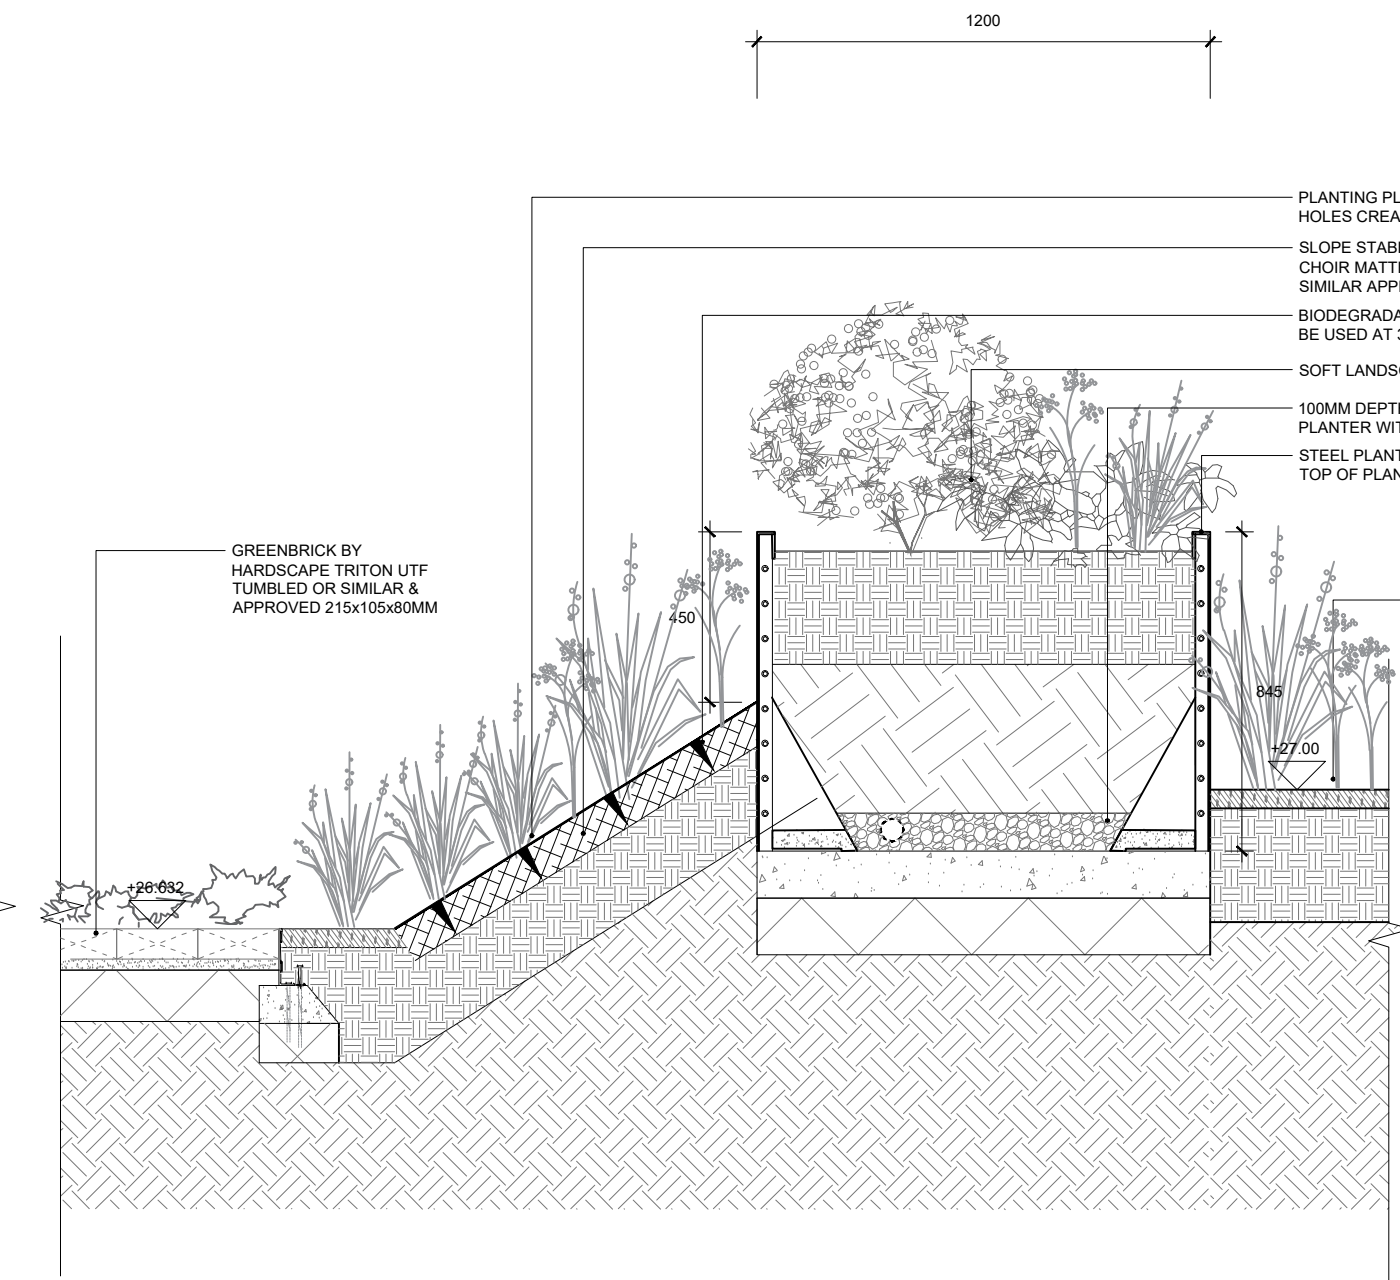

01D
605
FT08 - RAISED PLANTER & RETAINING ELEMENT
SECTION

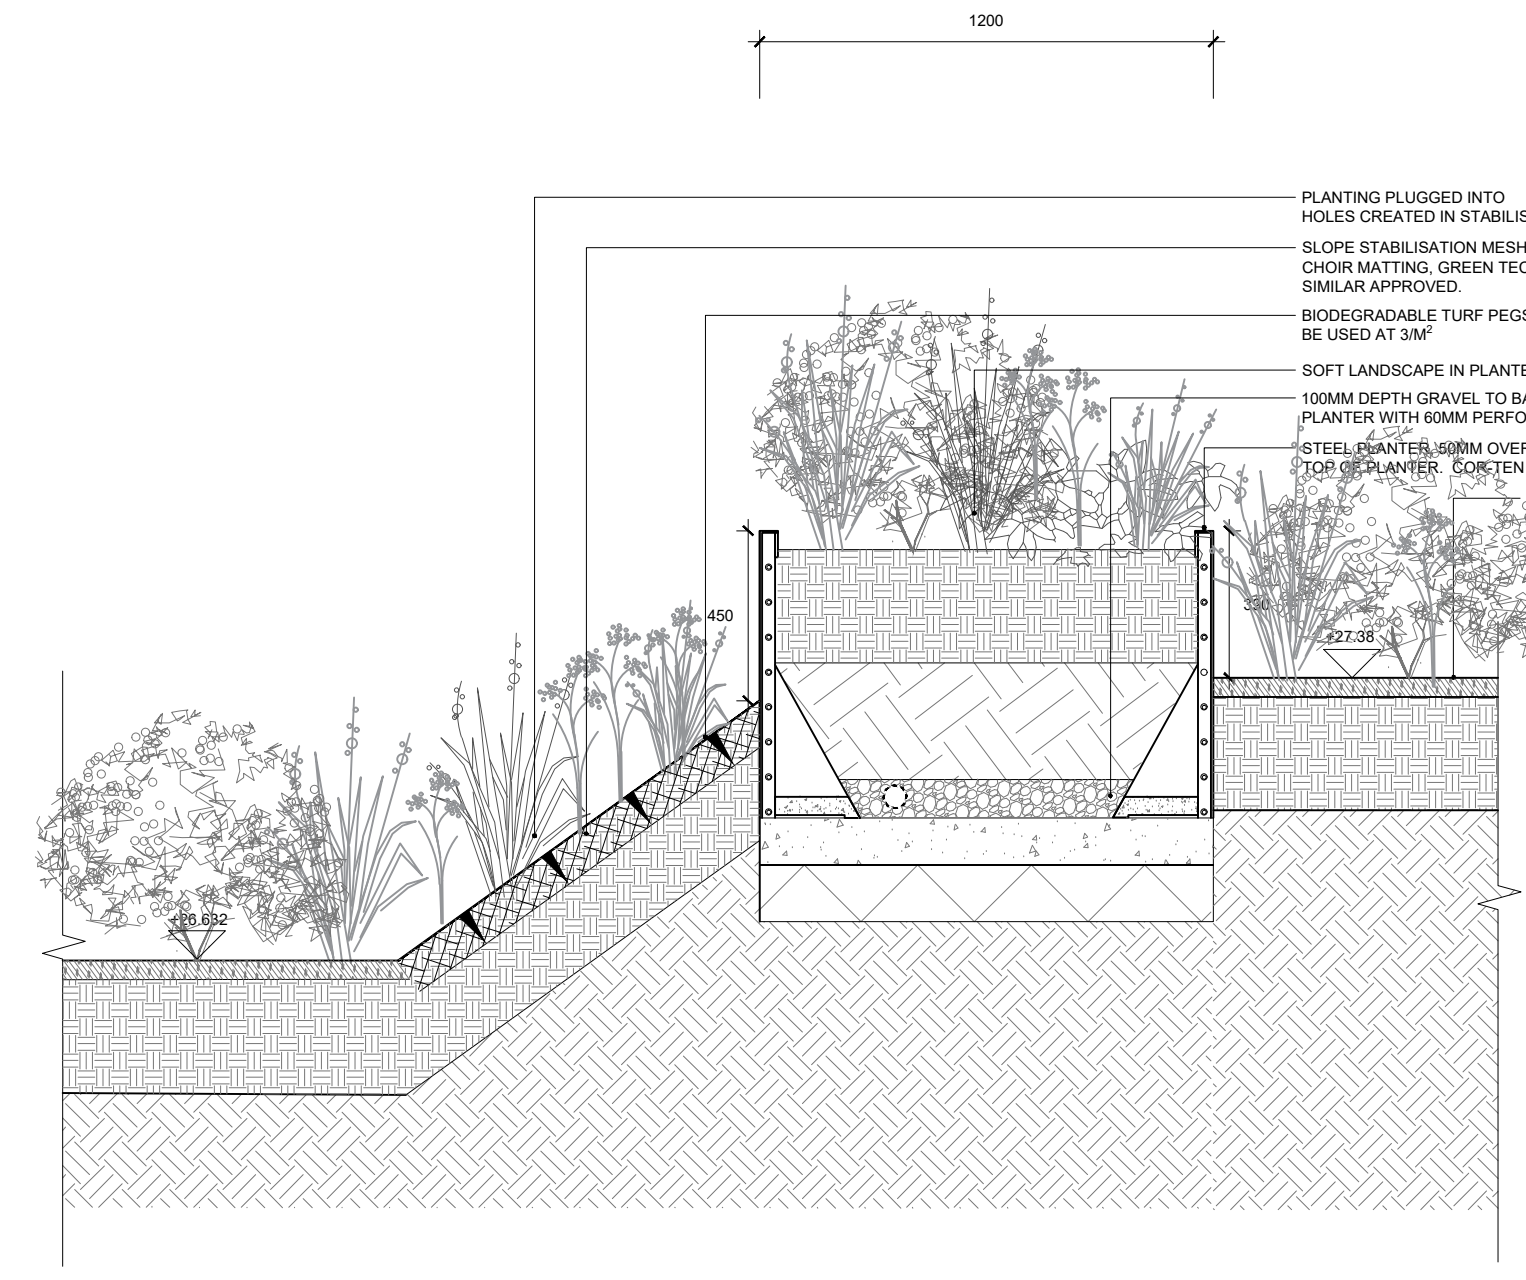

01E
605
FT08 - RAISED PLANTER & RETAINING ELEMENT
SECTION

No dimensions are to be scaled from this drawing. All dimensions are to be checked on site. Area measurements for indicative purposes only.

This drawing is the property of Exterior Architecture Ltd. No part of the drawing may be reproduced in any manner without permission from Exterior Architecture Ltd.

Client
CAPITAL + CENTRIC

----	----	----
T02	STAGE 4 UPDATE	27.02.2024
T01	STAGE 4 ISSUE	20.11.2023
Rev	Description	Date

EXTERIOR ARCHITECTURE
LONDON
Unit 17.1, The Leather Market, 11-13 Weston Street, London, SE1 3ER
MANCHESTER
Studio 537, The Royal Exchange, St Anns Square, Manchester, M2 7DH
E-MAIL office@exteriorarchitecture.com
WEB www.exteriorarchitecture.com

Project title
TALBOT MILL

Drawing title
TROUGH PLANTER DETAILS (SHEET 1)

Issued By	Manchester	T: 0161 850 8101
Scale	1:20 @ A1	Drawn EXA
Status	STAGE 4	Checked SL
Date	27.02.2024	Approved SPL

Drawing number	2237-EXA-ZZ-ZZ-DR-L-00605	Revision	T02
----------------	---------------------------	----------	-----

NOTES:

DESIGN INTENT SUBJECT TO MANUFACTURE SPECIFICATION

