

NOTES


ALL DIMENSIONS TO BE CHECKED ON SITE PRIOR TO ANY MANUFACTURING OR FABRICATION AND ANY ANOMALIES TO BE BROUGHT TO THE ATTENTION OF THE ARCHITECT.

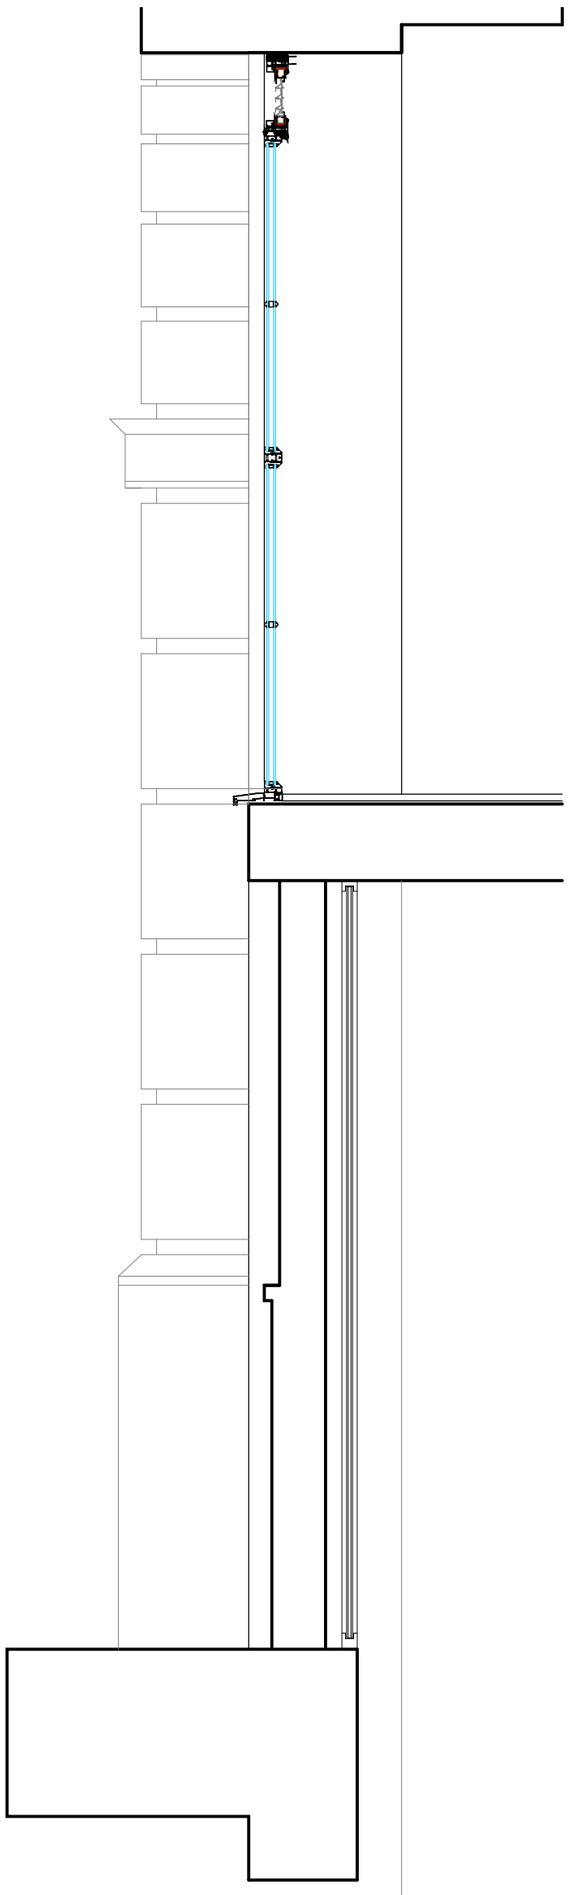

EXISTING SECTION

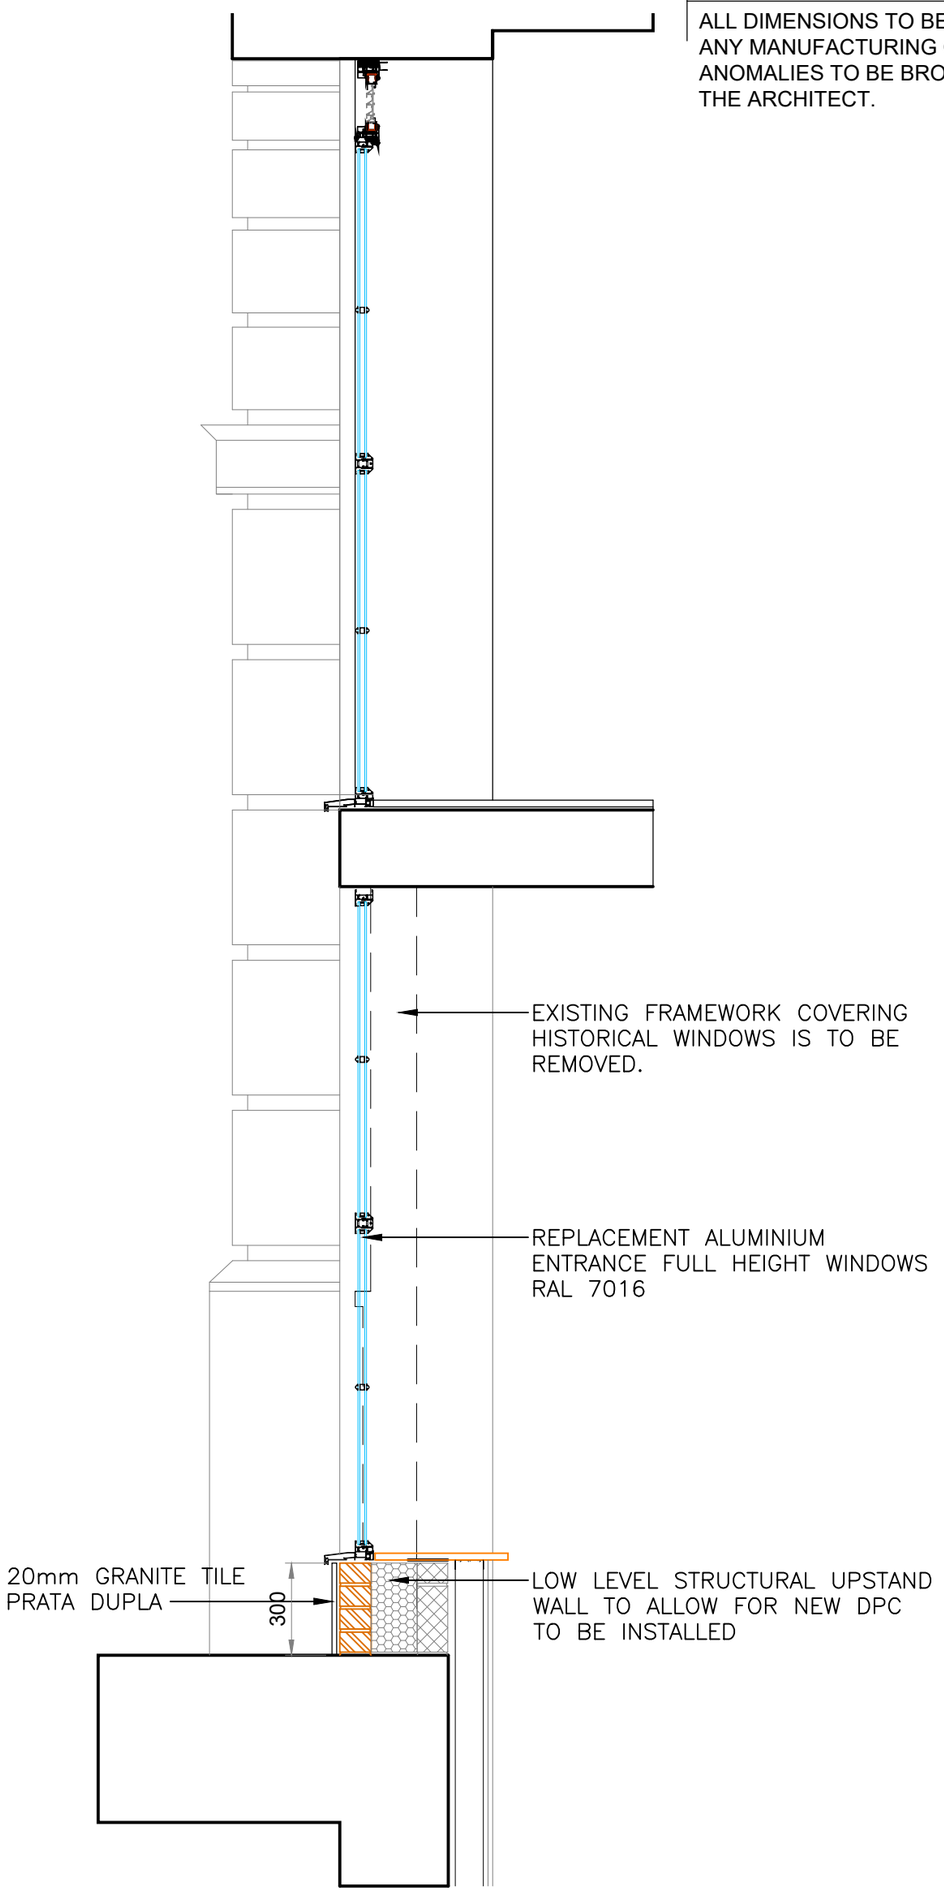

PROPOSED SECTION

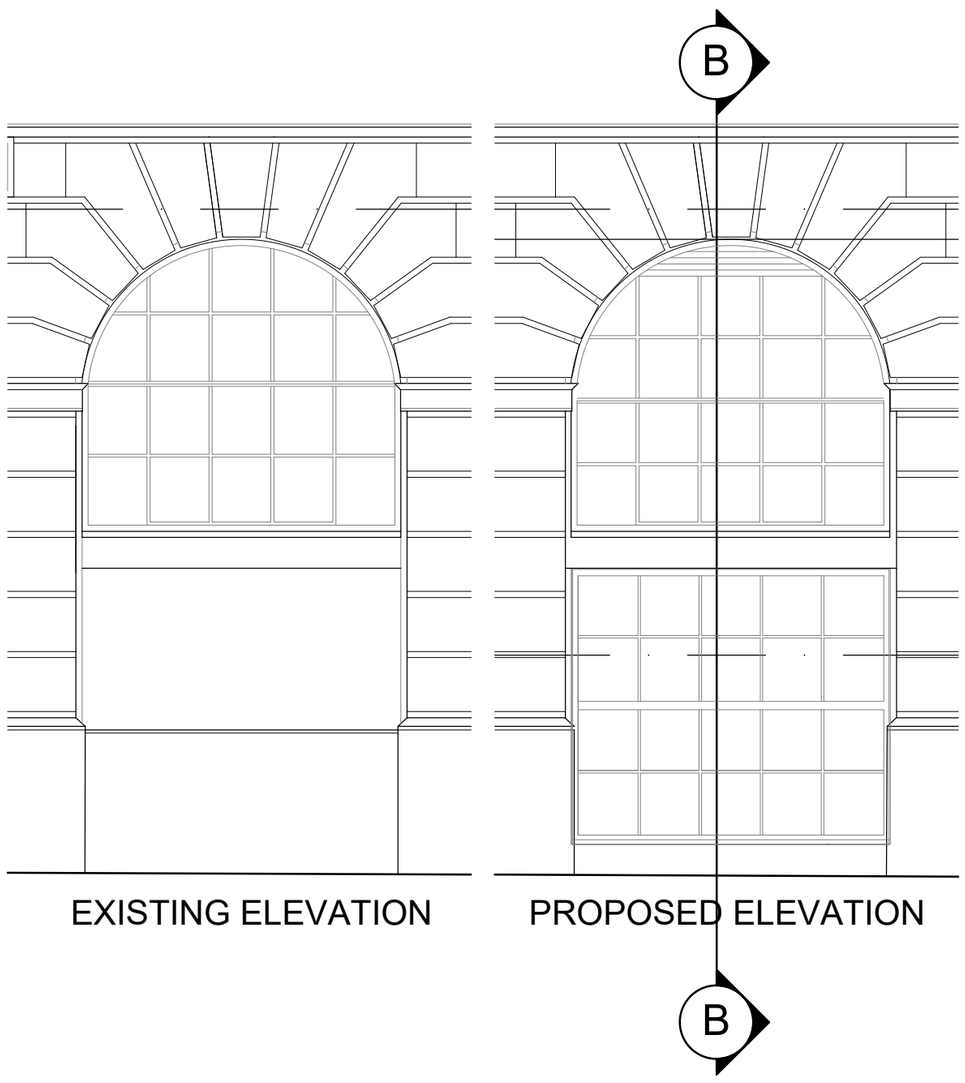

EXISTING ELEVATION

PROPOSED ELEVATION

0 1m

SCALE 1:20

0 1 2m

SCALE 1:50

REV	AMENDMENTS	BY	DATE
A	FIRST ISSUE	SM	23.02.2026

PLANNING ISSUE

SUBJECT TO LOCAL AUTHORITY APPROVAL

PROJECT

PROPOSED RESIDENTIAL DEVELOPMENT
BARCLAY HOUSE
WHITWORTH STREET WEST
MANCHESTER

CLIENT

PLP CONSTRUCTION LTD

DRAWING TITLE

PROPOSED FACADE SECTION B-B

DRAWN	S MCKIERNAN	DATE	23.02.2026
CHECKED		SCALE	1:20 SECTION 1:50 ELEV
APPROVED			

HOWARD & SEDDON A.R.I.B.A.
CHARTERED ARCHITECTS
64 WASHWAY ROAD
SALE, CHESHIRE, M33 7RE
TEL NO. 0161 - 973 8296
FAX NO. 0161 - 962 3485
E-MAIL : ADMIN@HOWARDANDSEDDON.CO.UK

JOB No.	DRG No.	REVISION
12,982	16	A