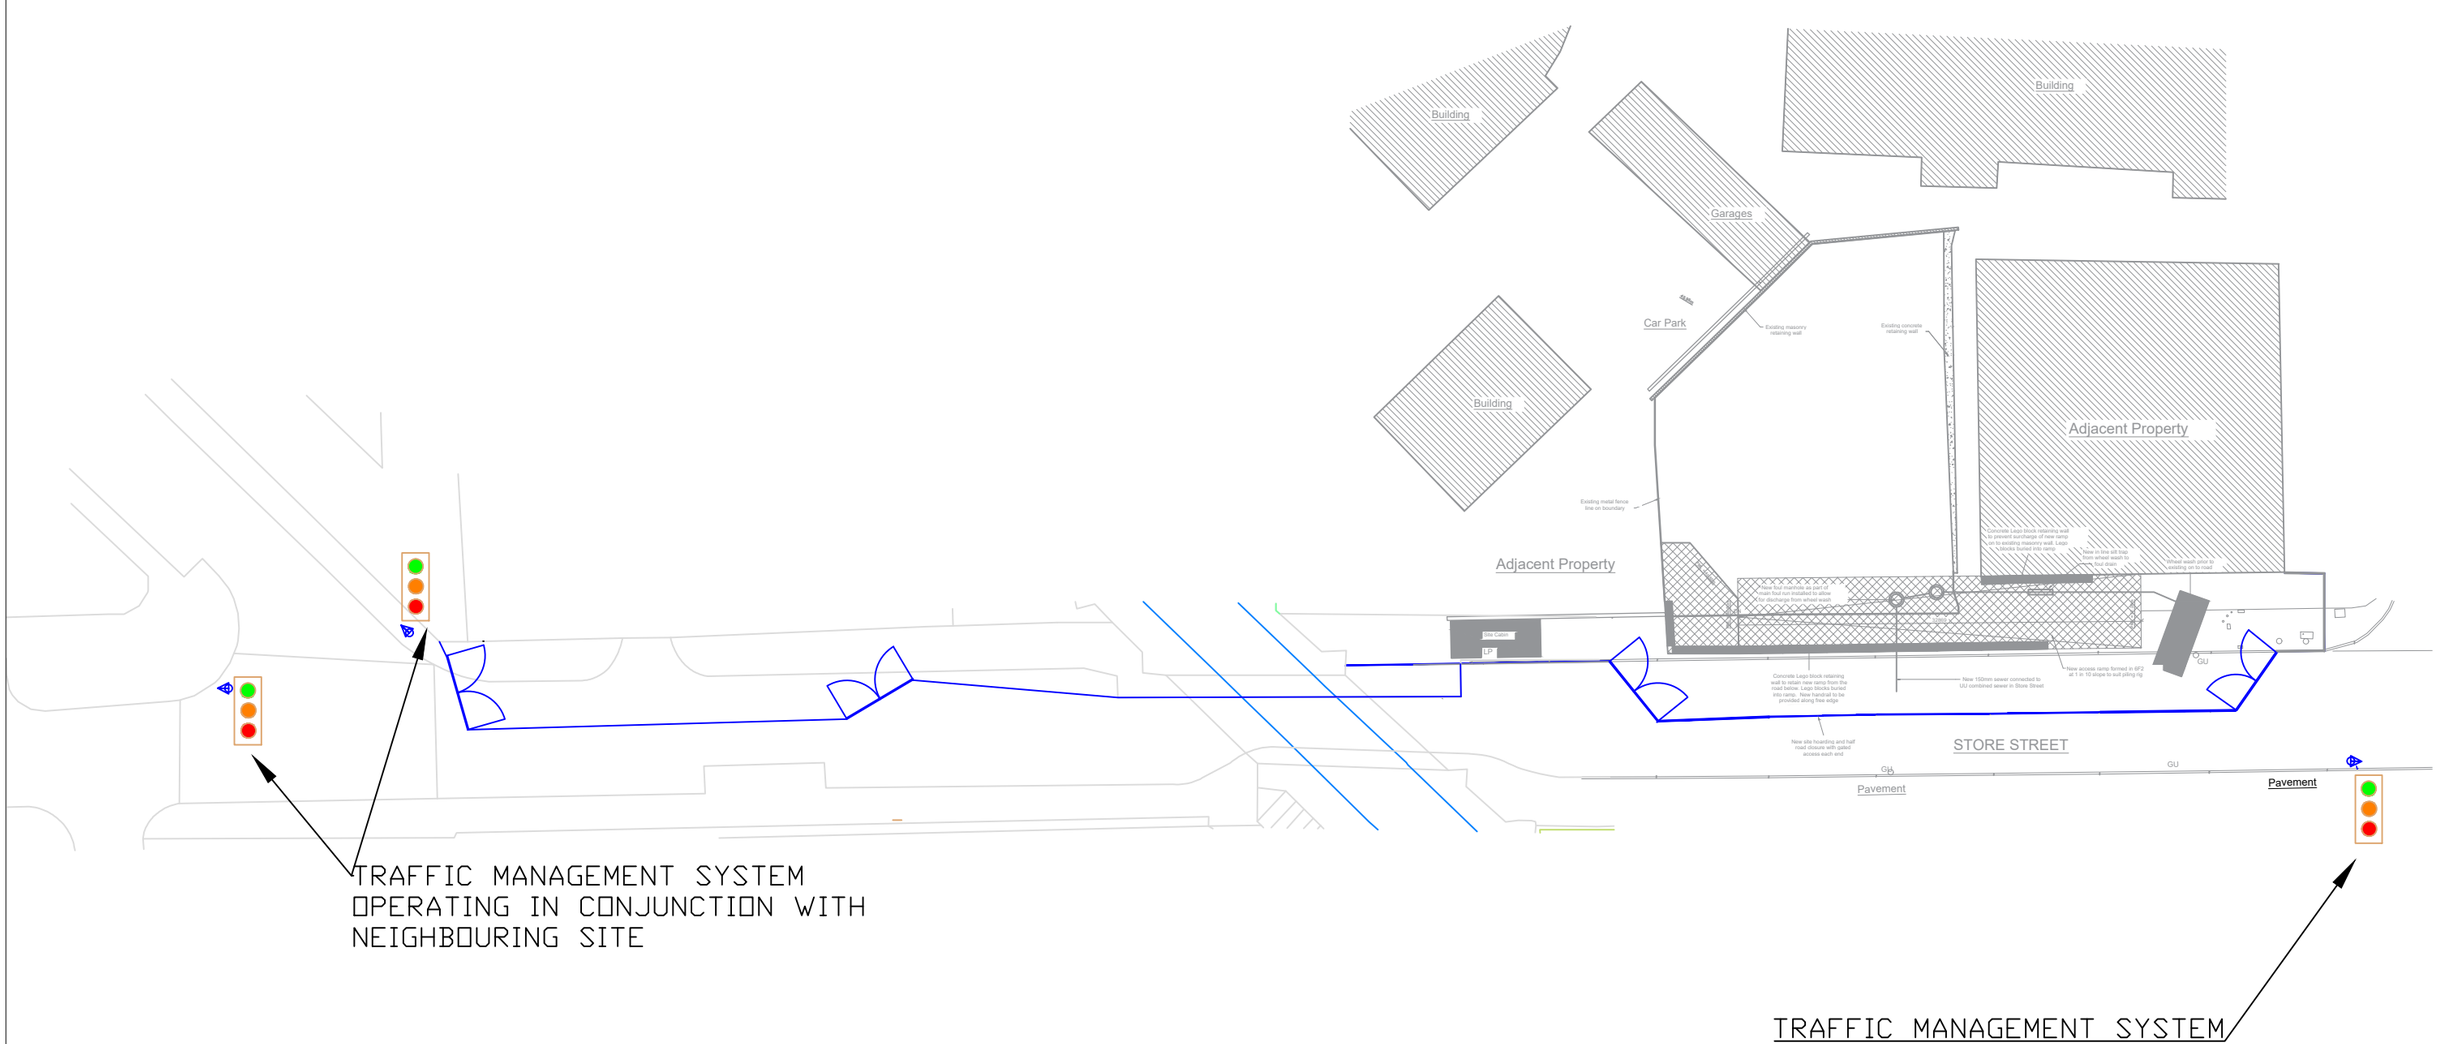


rappor

rappor.co.uk

REVISIONS

REV						
P01	SWEPT_PATHS					
	CR	14.11.25	SD	14.11.25	SD	14.11.25
REV	REVNOTES					
	DRAWNBY	DATE-D	CHKBY	DATE-C	APPBY	DATE-A

CLIENT

SHAW STREET HOMES DEVELOPMENT LTD

PROJECT

STORE STREET, MANCHESTER

TITLE

PROPOSED CONSTRUCTION TRAFFIC MANAGEMENT PLAN

PROJECT NO.	SCALE @ A3
251204	1:500

STATUS DESCRIPTION	STATUS
SUITABLE FOR CLIENT REVIEW	S3

DRAWING NO.	REVISION
251204-RAP-XX-XX-DR-TP-3301	P01