
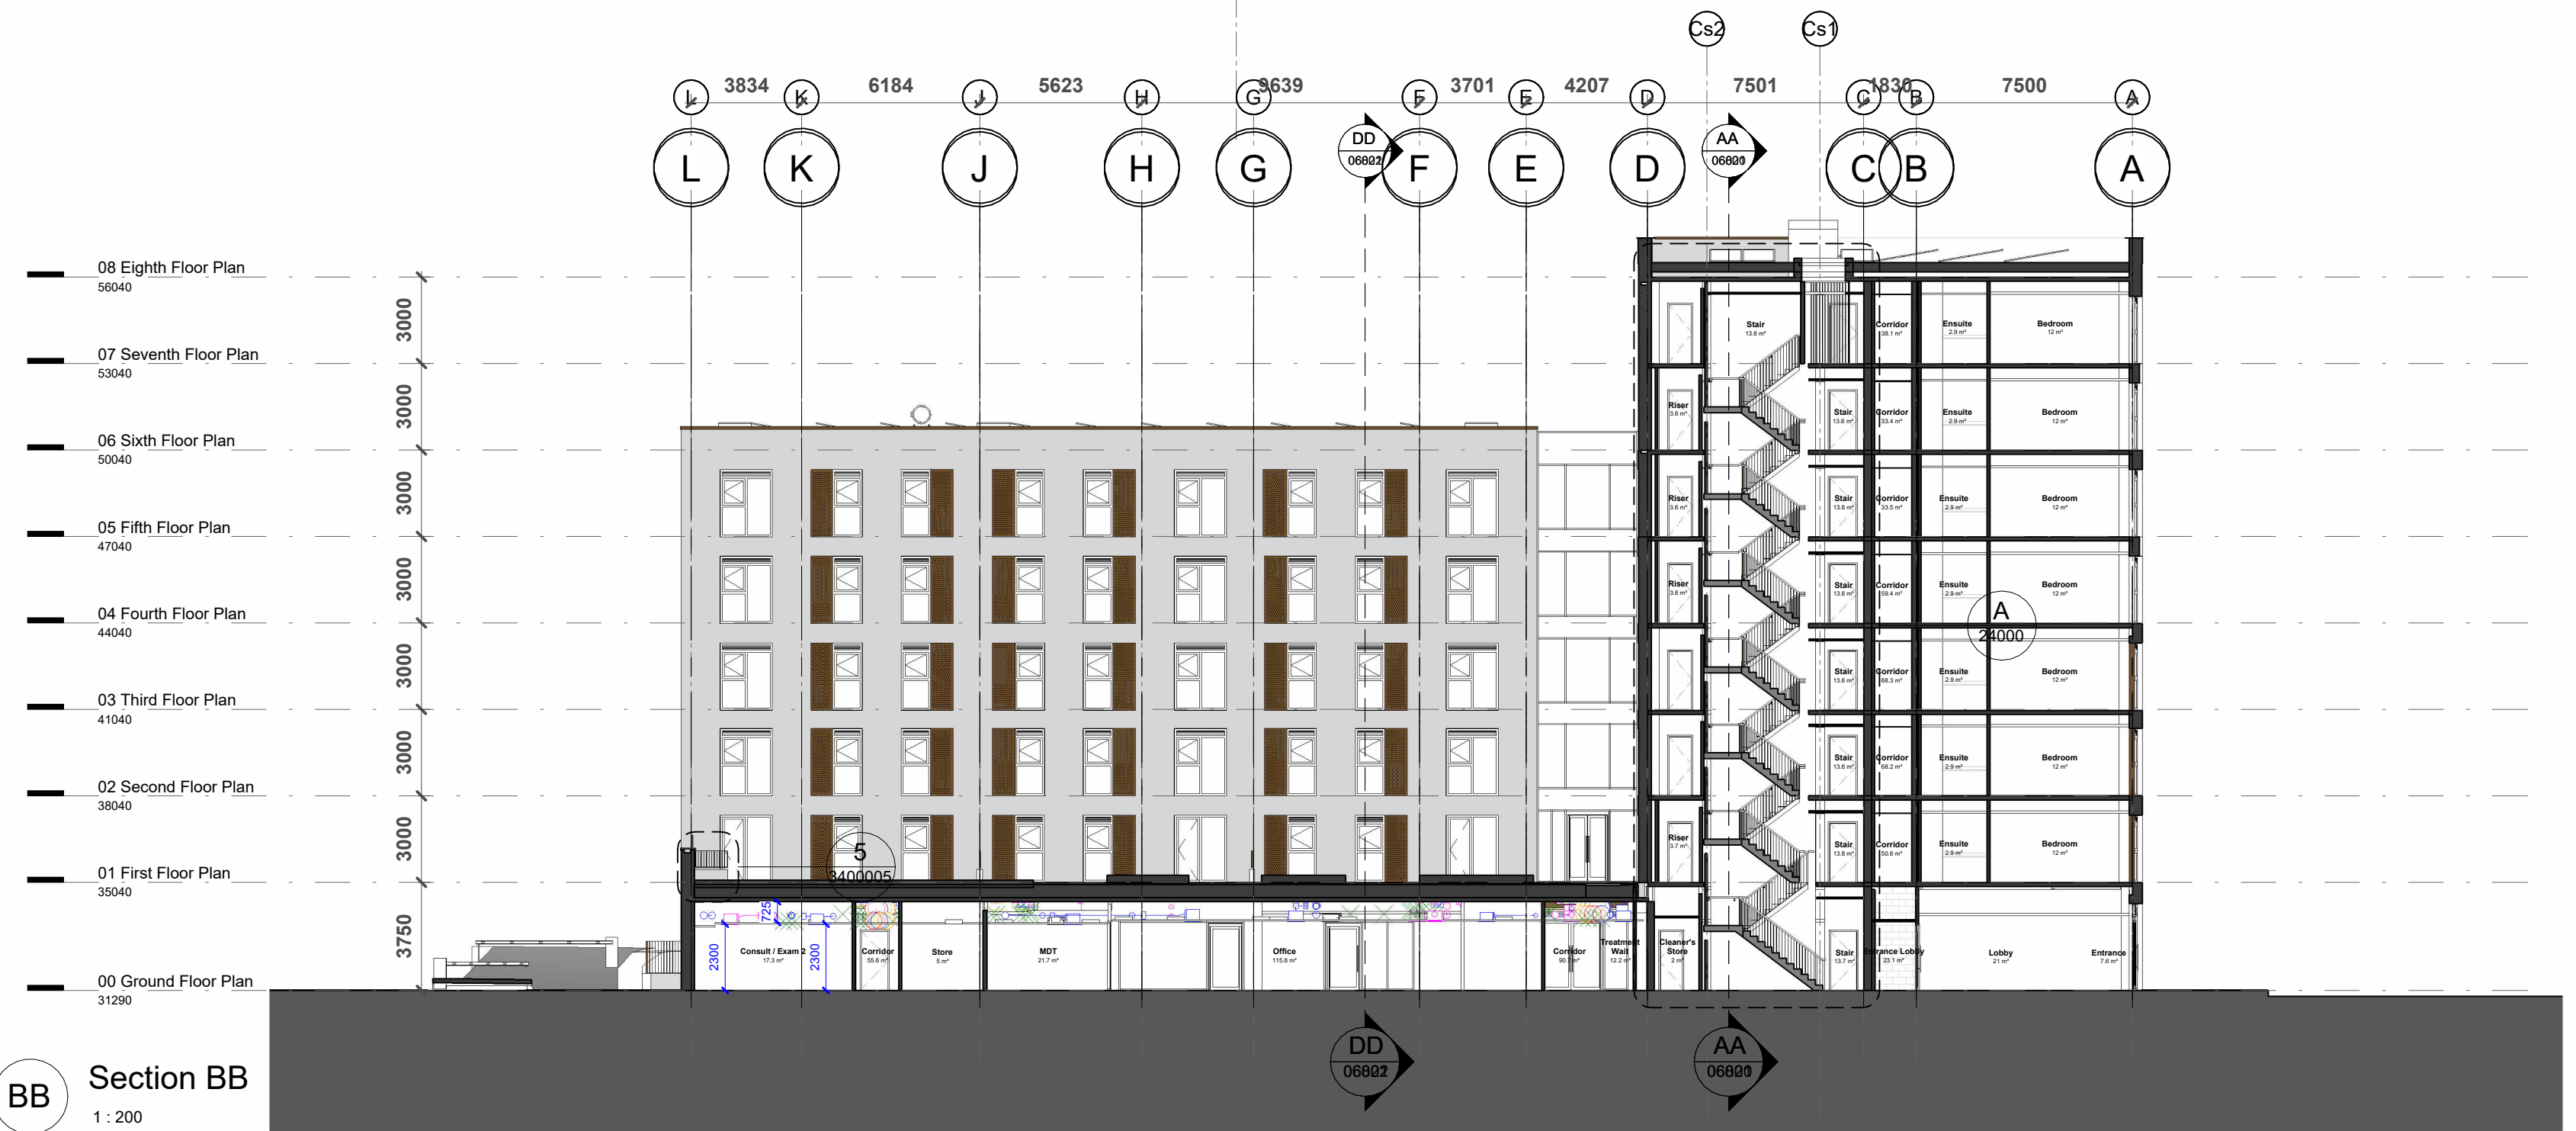
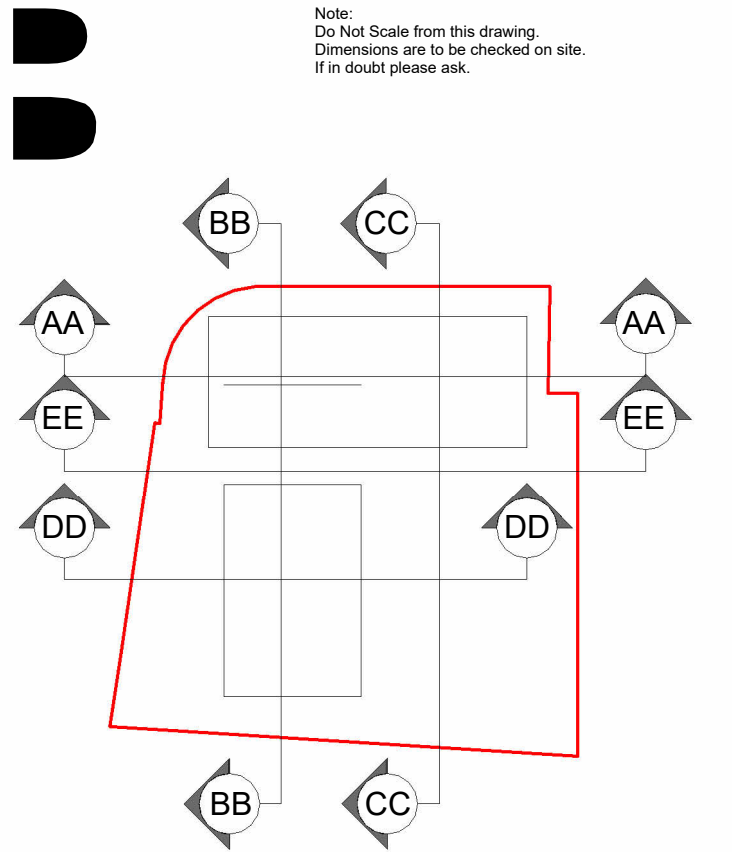


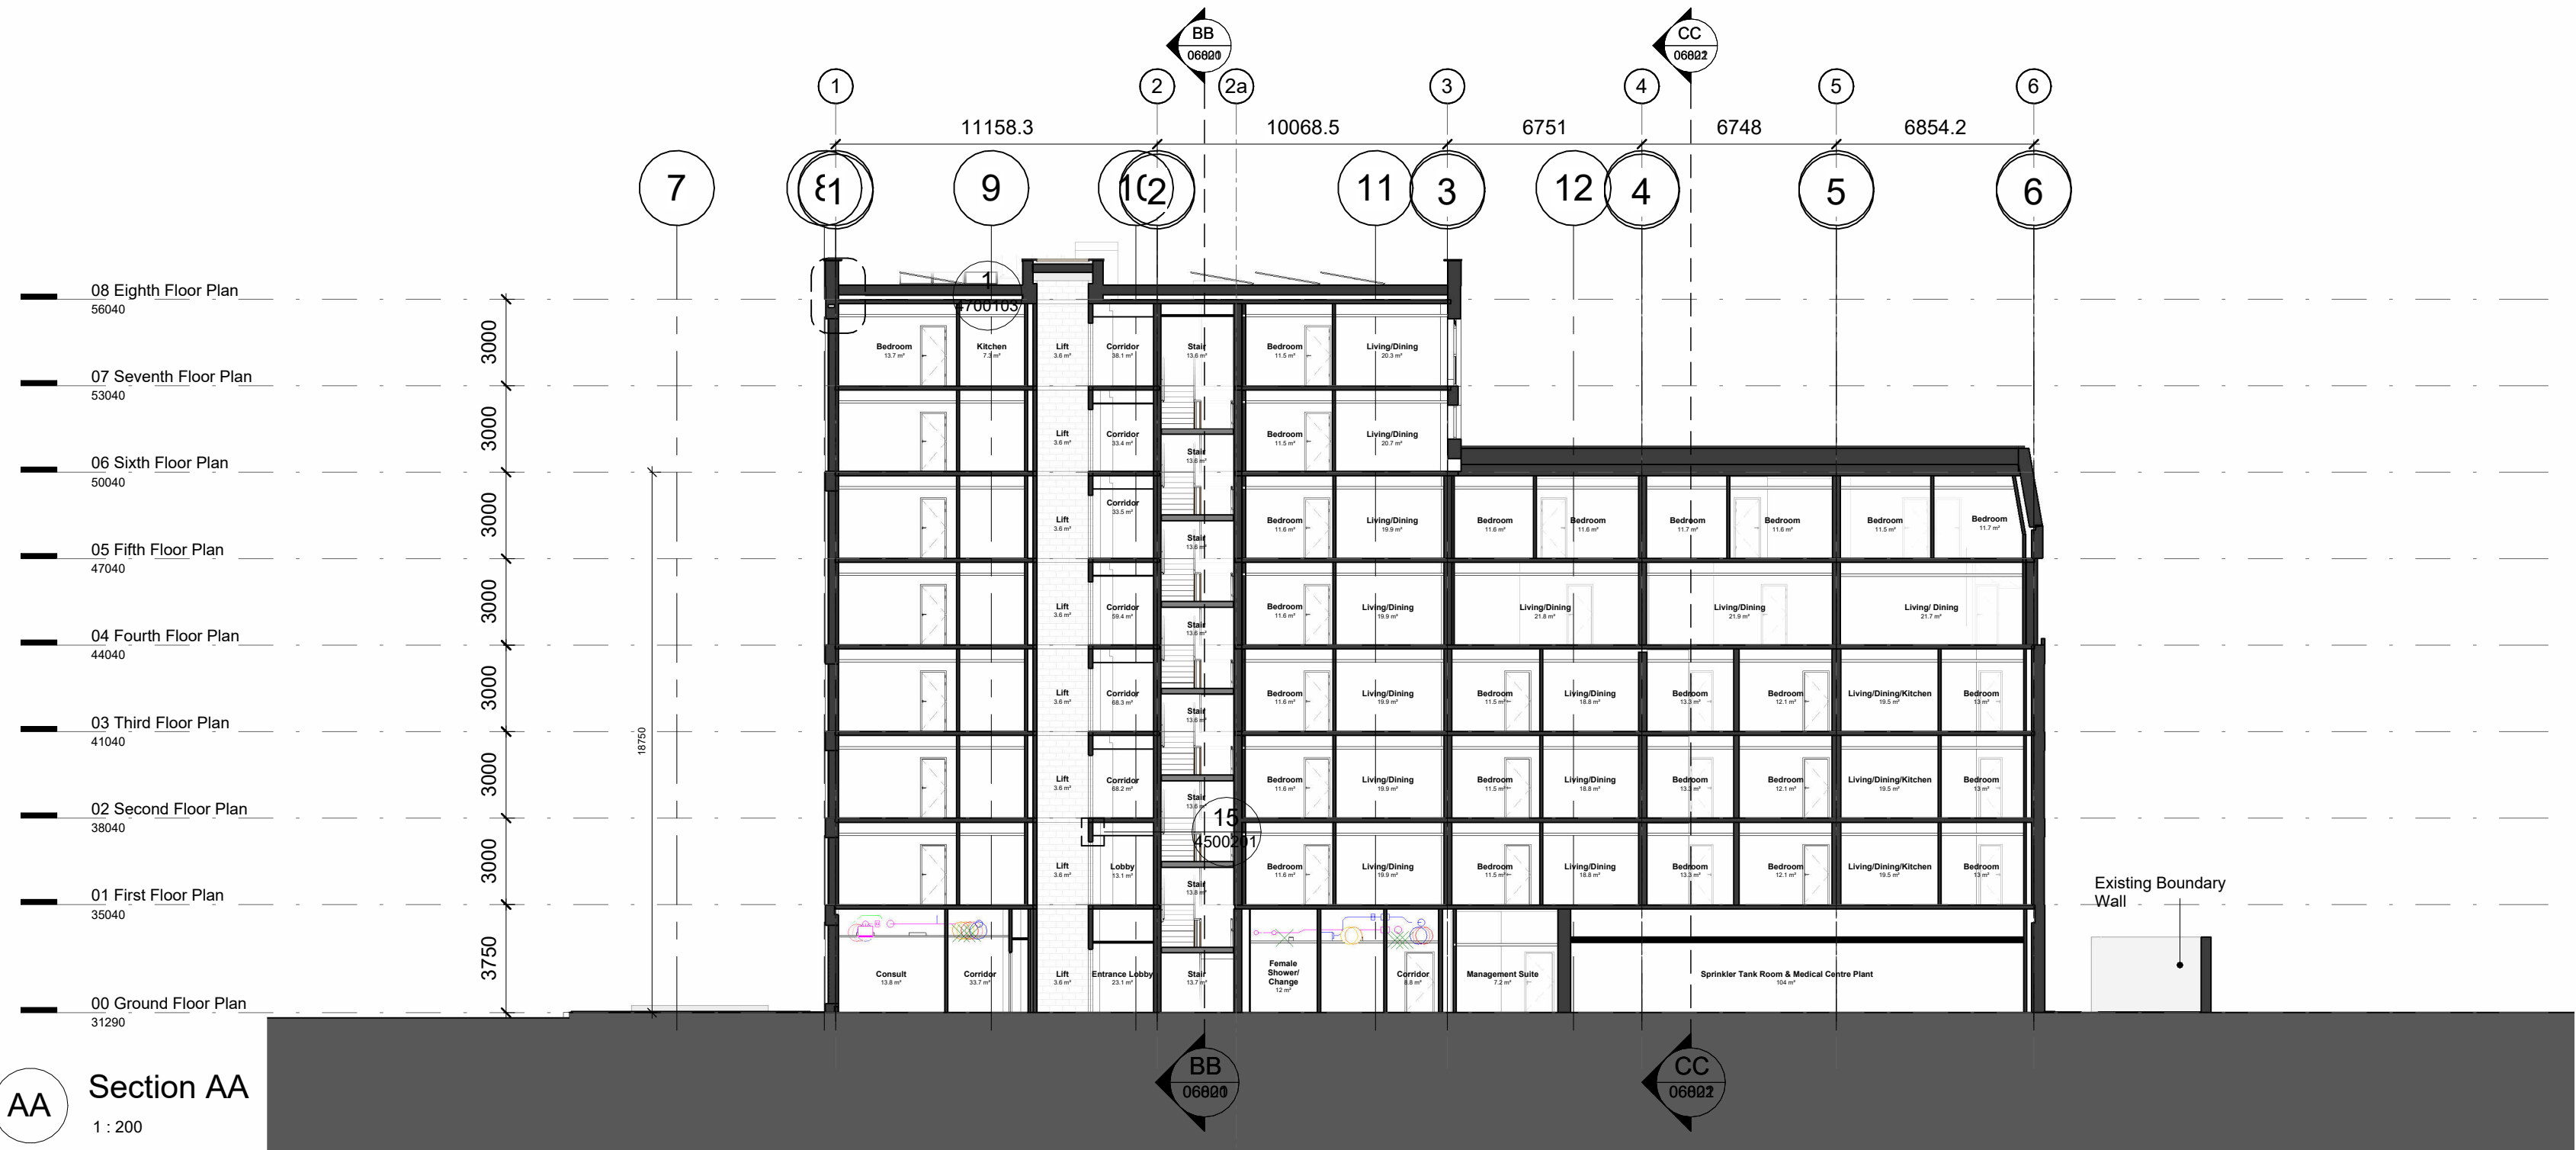

P1 19/11/2025 PN Planning - NMA Issue

Rev Date Intls Details

© The moral rights of the author are hereby asserted.
This drawing and design is the sole property of Buttress Ltd and must not be reproduced without permission.
Buttress Ltd is Registered in England and Wales: 5363573

Buttress

Manchester 41 Bengal Street Manchester M4 6AF 0161 236 3303 www.buttress.net

Leeds Clockwise, Yorkshire House Greek Street, Leeds LS1 5SH 0113 539 7965

Certified Corporation

Project Title Didsbury Point
Client Southway Housing
Location West Didsbury, Manchester

Drawing ref GA Section Sheet 1

Date 19/11/2025 08:47:12 **Scale** As indicated
Checker AH **Size** A2
Job No: 8845 **Status** 8&M

Project Origin Volume Level Type Role Number Rev

8845-BUT-ZZ-ZZ-DR-A-06820-P1