


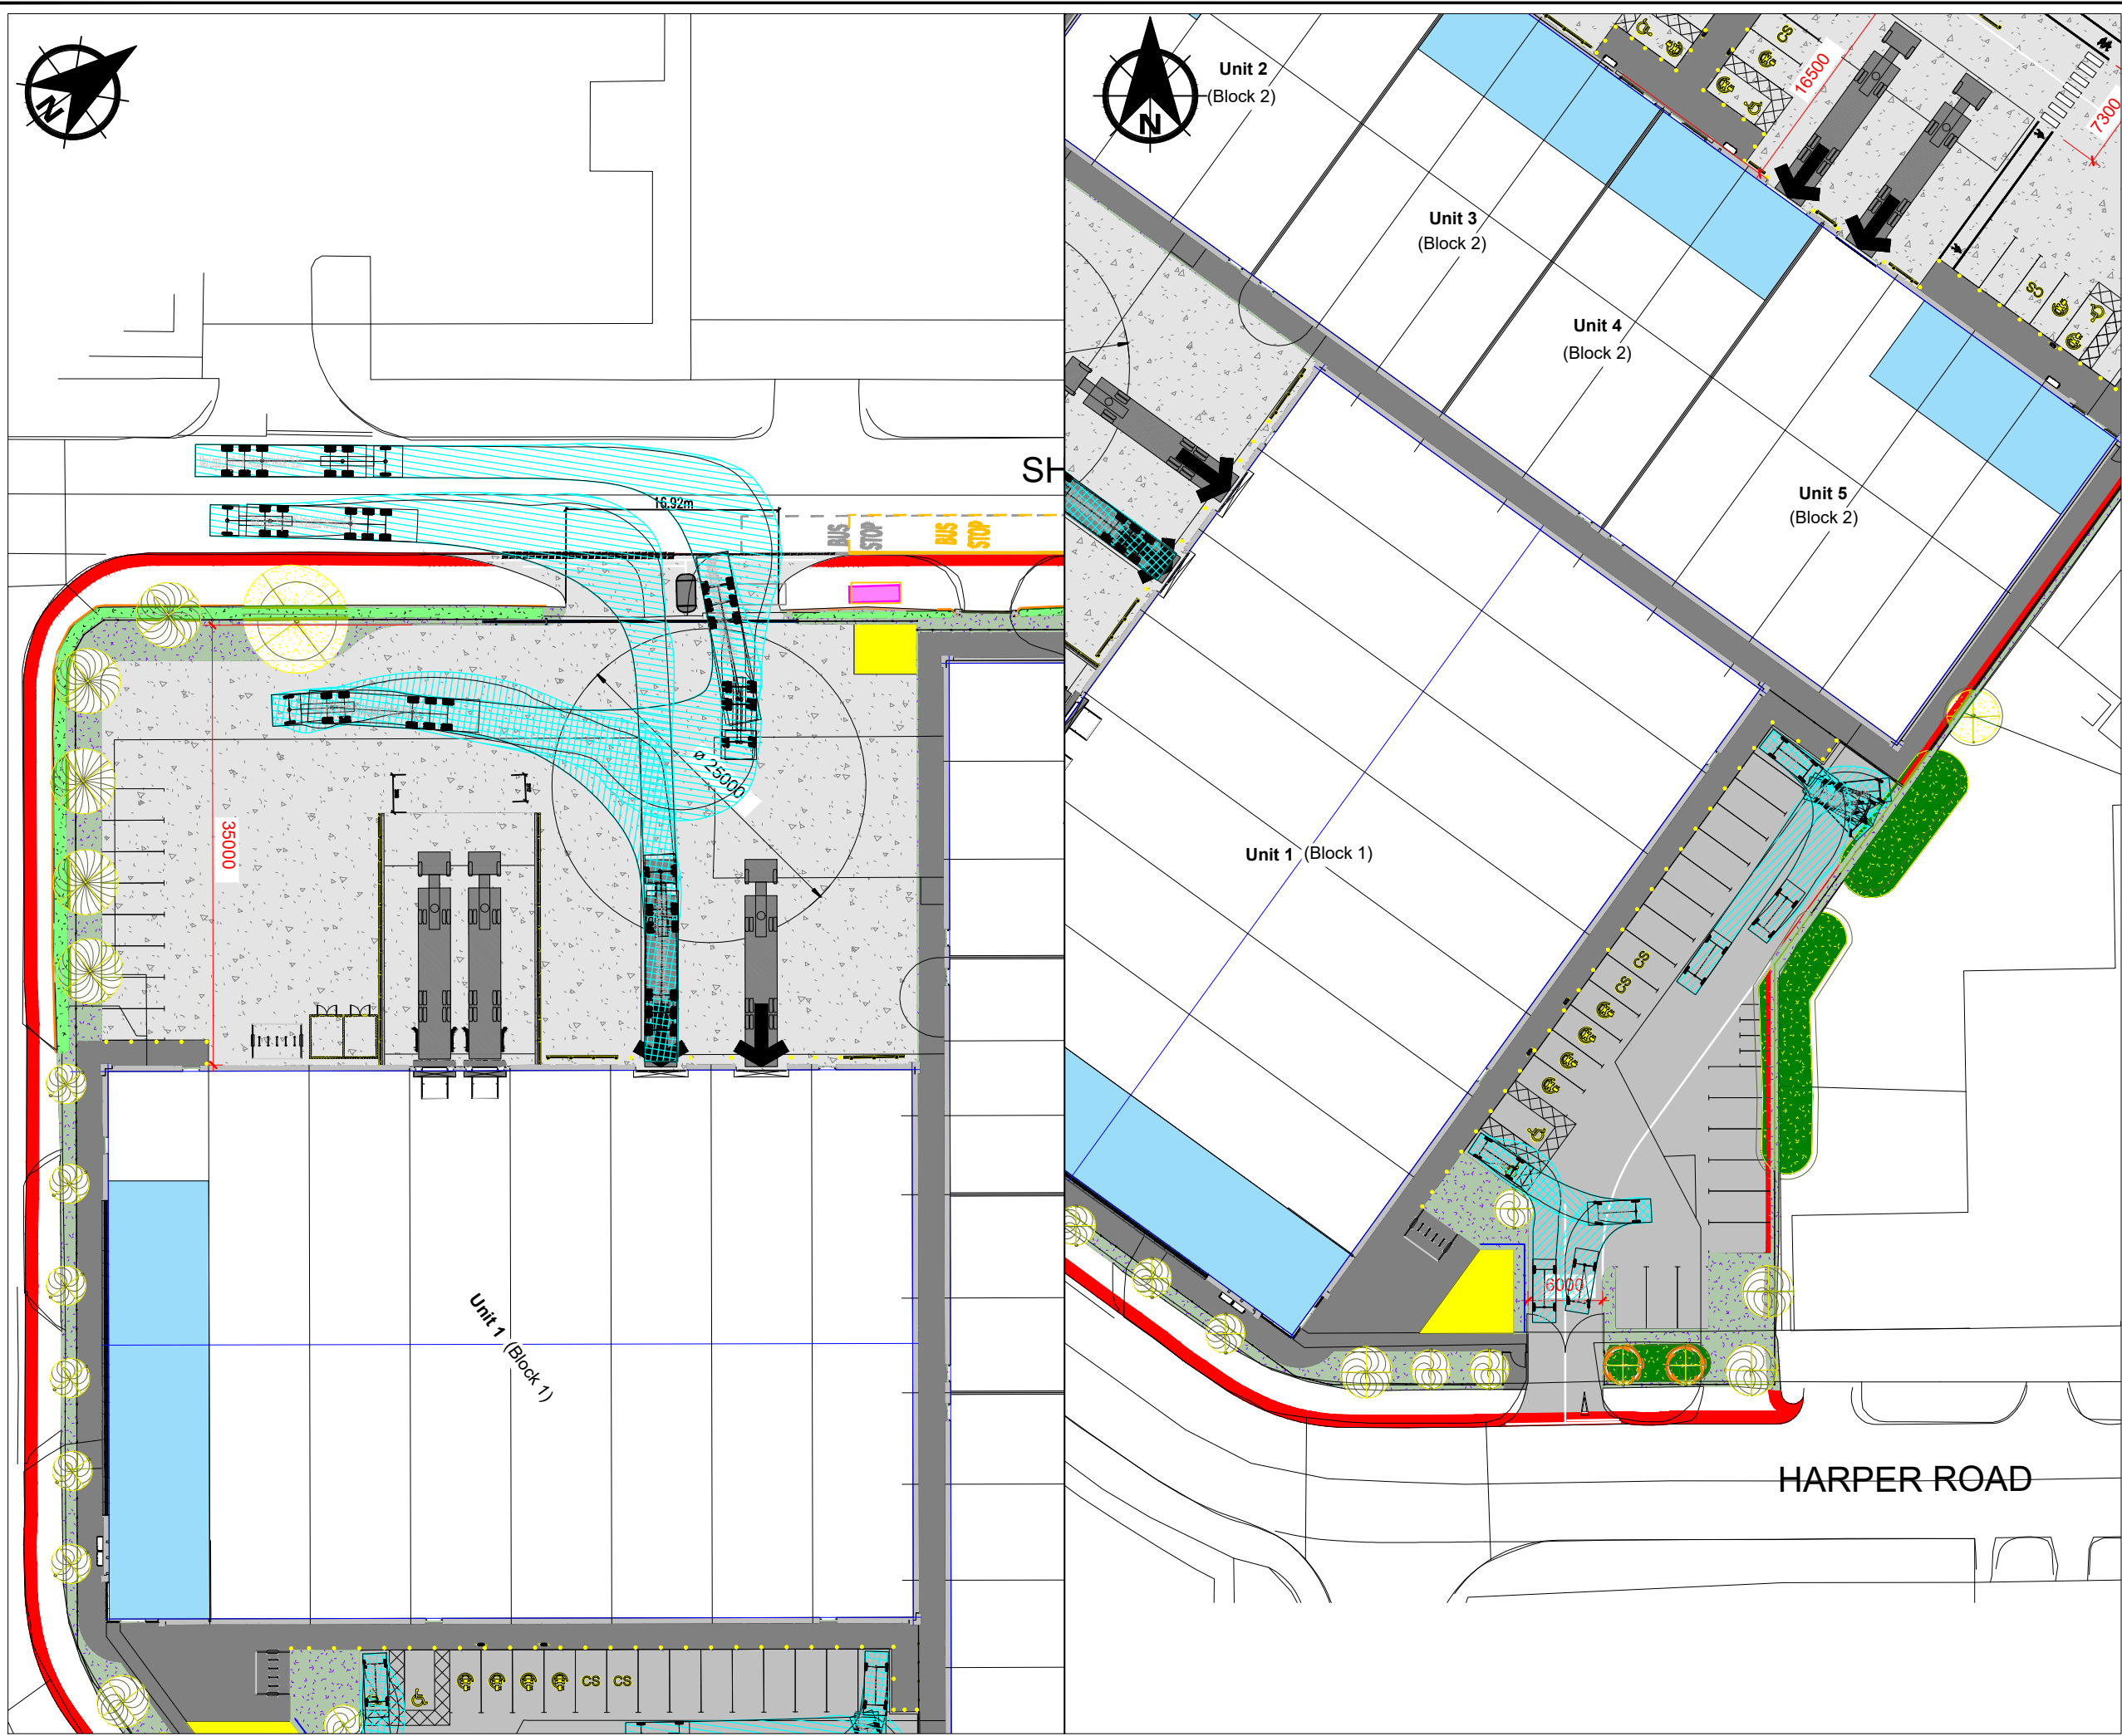

- NOTES
1. DO NOT SCALE FROM THIS DRAWING MANUALLY OR ELECTRONICALLY.
 2. THIS DRAWING IS TO BE READ IN CONJUNCTION WITH ALL OTHER RELEVANT PROJECT INFORMATION.
 3. ALL DATUM LEVELS ARE IN METRES AND DIMENSIONS ARE IN MILLIMETRES UNLESS OTHERWISE STATED.

P01	25.11.2025	FIRST ISSUE	DM	IB	IB
Rev	Date	Amendment Details	Dr'n	Chk'	App'
This drawing should not be relied on or used in circumstances other than those for which it was originally prepared and for which Sweco UK Limited was commissioned. Sweco UK Limited accepts no responsibility for this drawing to any party other than the person by whom it was commissioned. Any party which breaches the provisions of this disclaimer shall indemnify Sweco UK Limited for all loss or damage arising therefrom. COPYRIGHT © Sweco 2024					

3rd Floor,
1 New York Street
Manchester
M1 4HN
Tel: +44 (0)161 927 4830
Web: www.sweco.co.uk



Client
KIER PROPERTY LTD

Project Title
SHARSTON ROAD TRADE CITY

Drawing Title
**SITE ACCESS
SWEPT PATH ANALYSIS**

Purpose Of Issue PRELIMINARY			
Status S0	Status Description INITIAL STATUS OR WIP		
Drawn DM	Designed DM	Checked IB	Approved IB
Sheet Size A3	Scale 1:500	Sweco Ref 65215652	Revision P01
Drawing Number 65215652-SWE-XX-XX-D-TP-0002			