



Key Plan

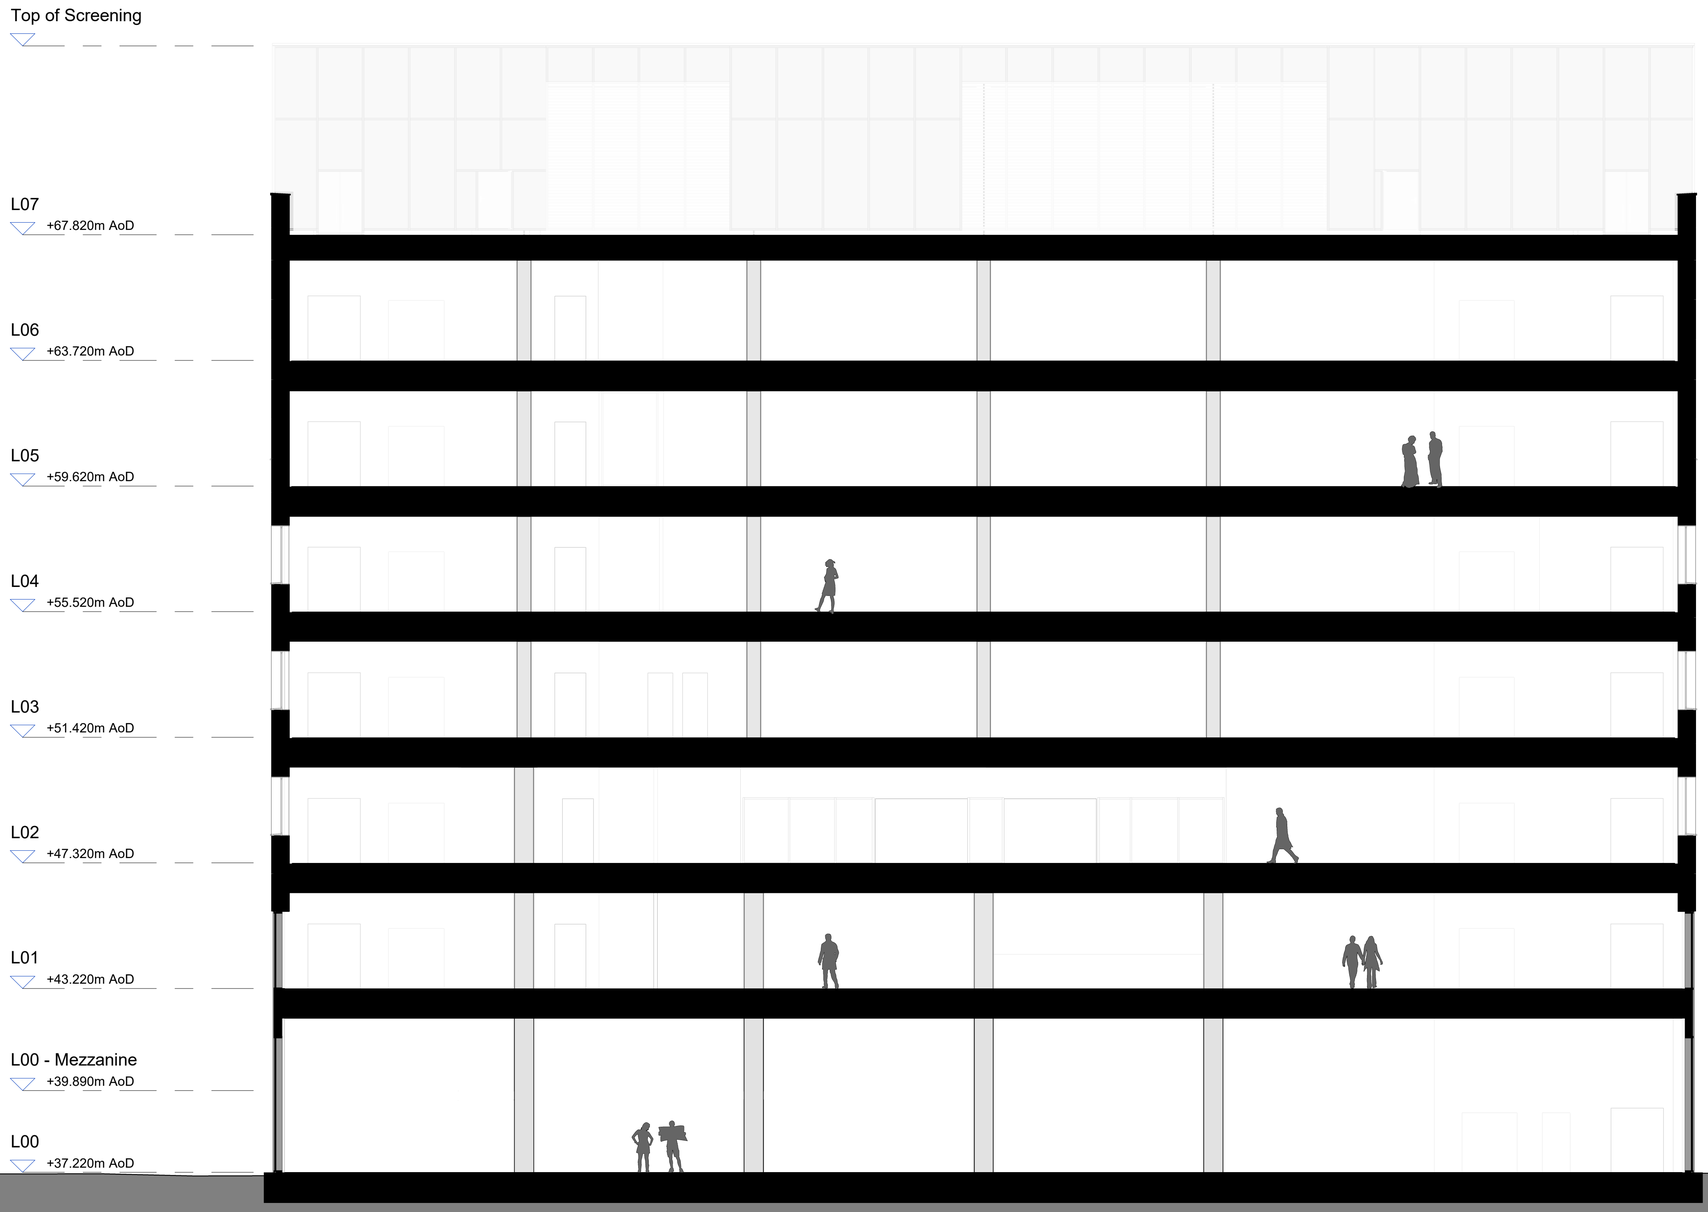

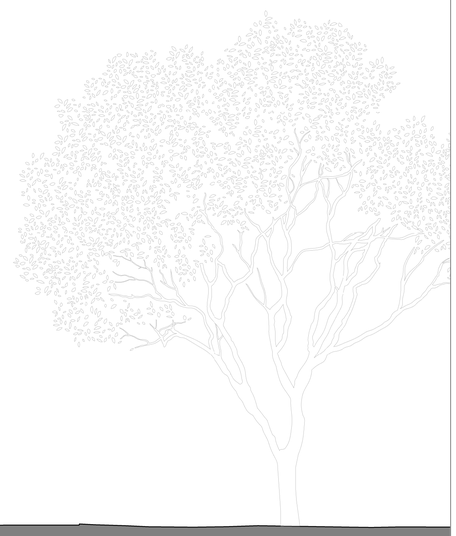

New Route

All Saints New Library

Oxford Road

1 0 1 2 5 m
Metres 1:100

Status codes:

S1 - Suitable for Coordination
S2 - Suitable for Information
S3 - Suitable for Review & Comment
S4 - Suitable for Review & Authorization
S5 - Suitable for Review & Acceptance
An - Approved & Accepted as Stage complete

Rev	Description	Date
P1	For Planning	01.12.2025

Copyright Hawkins\Brown Architects
No implied licence exists. This drawing should not be used to calculate areas for the purposes of valuation. Do not scale this drawing. All dimensions to be checked on the site by the contractor and such dimensions to be their responsibility. All work must comply with relevant British Standards and Building Regulations requirements. Drawing errors and omissions to be reported to the architect. To be read in conjunction with Architect's specification and other consultant information.

Scale @ A1
1 : 100

Date
01.12.2025

Job Number
240238

Project
MANMET New Library

All Saints Campus
Manchester, M15 6BH

Drawn By
GP

Checked By
NB

Status
S5

Drawing No.
1350B-HBA-XX-ZZ-DR-A-080301

Rev
P1

Purpose of Issue
For Planning

Drawing
Proposed Section BB

26-28 Hilton Street
Manchester M1 2EH

mail@hawkinsbrown.com
hawkinsbrown.com

Hawkins\
Brown