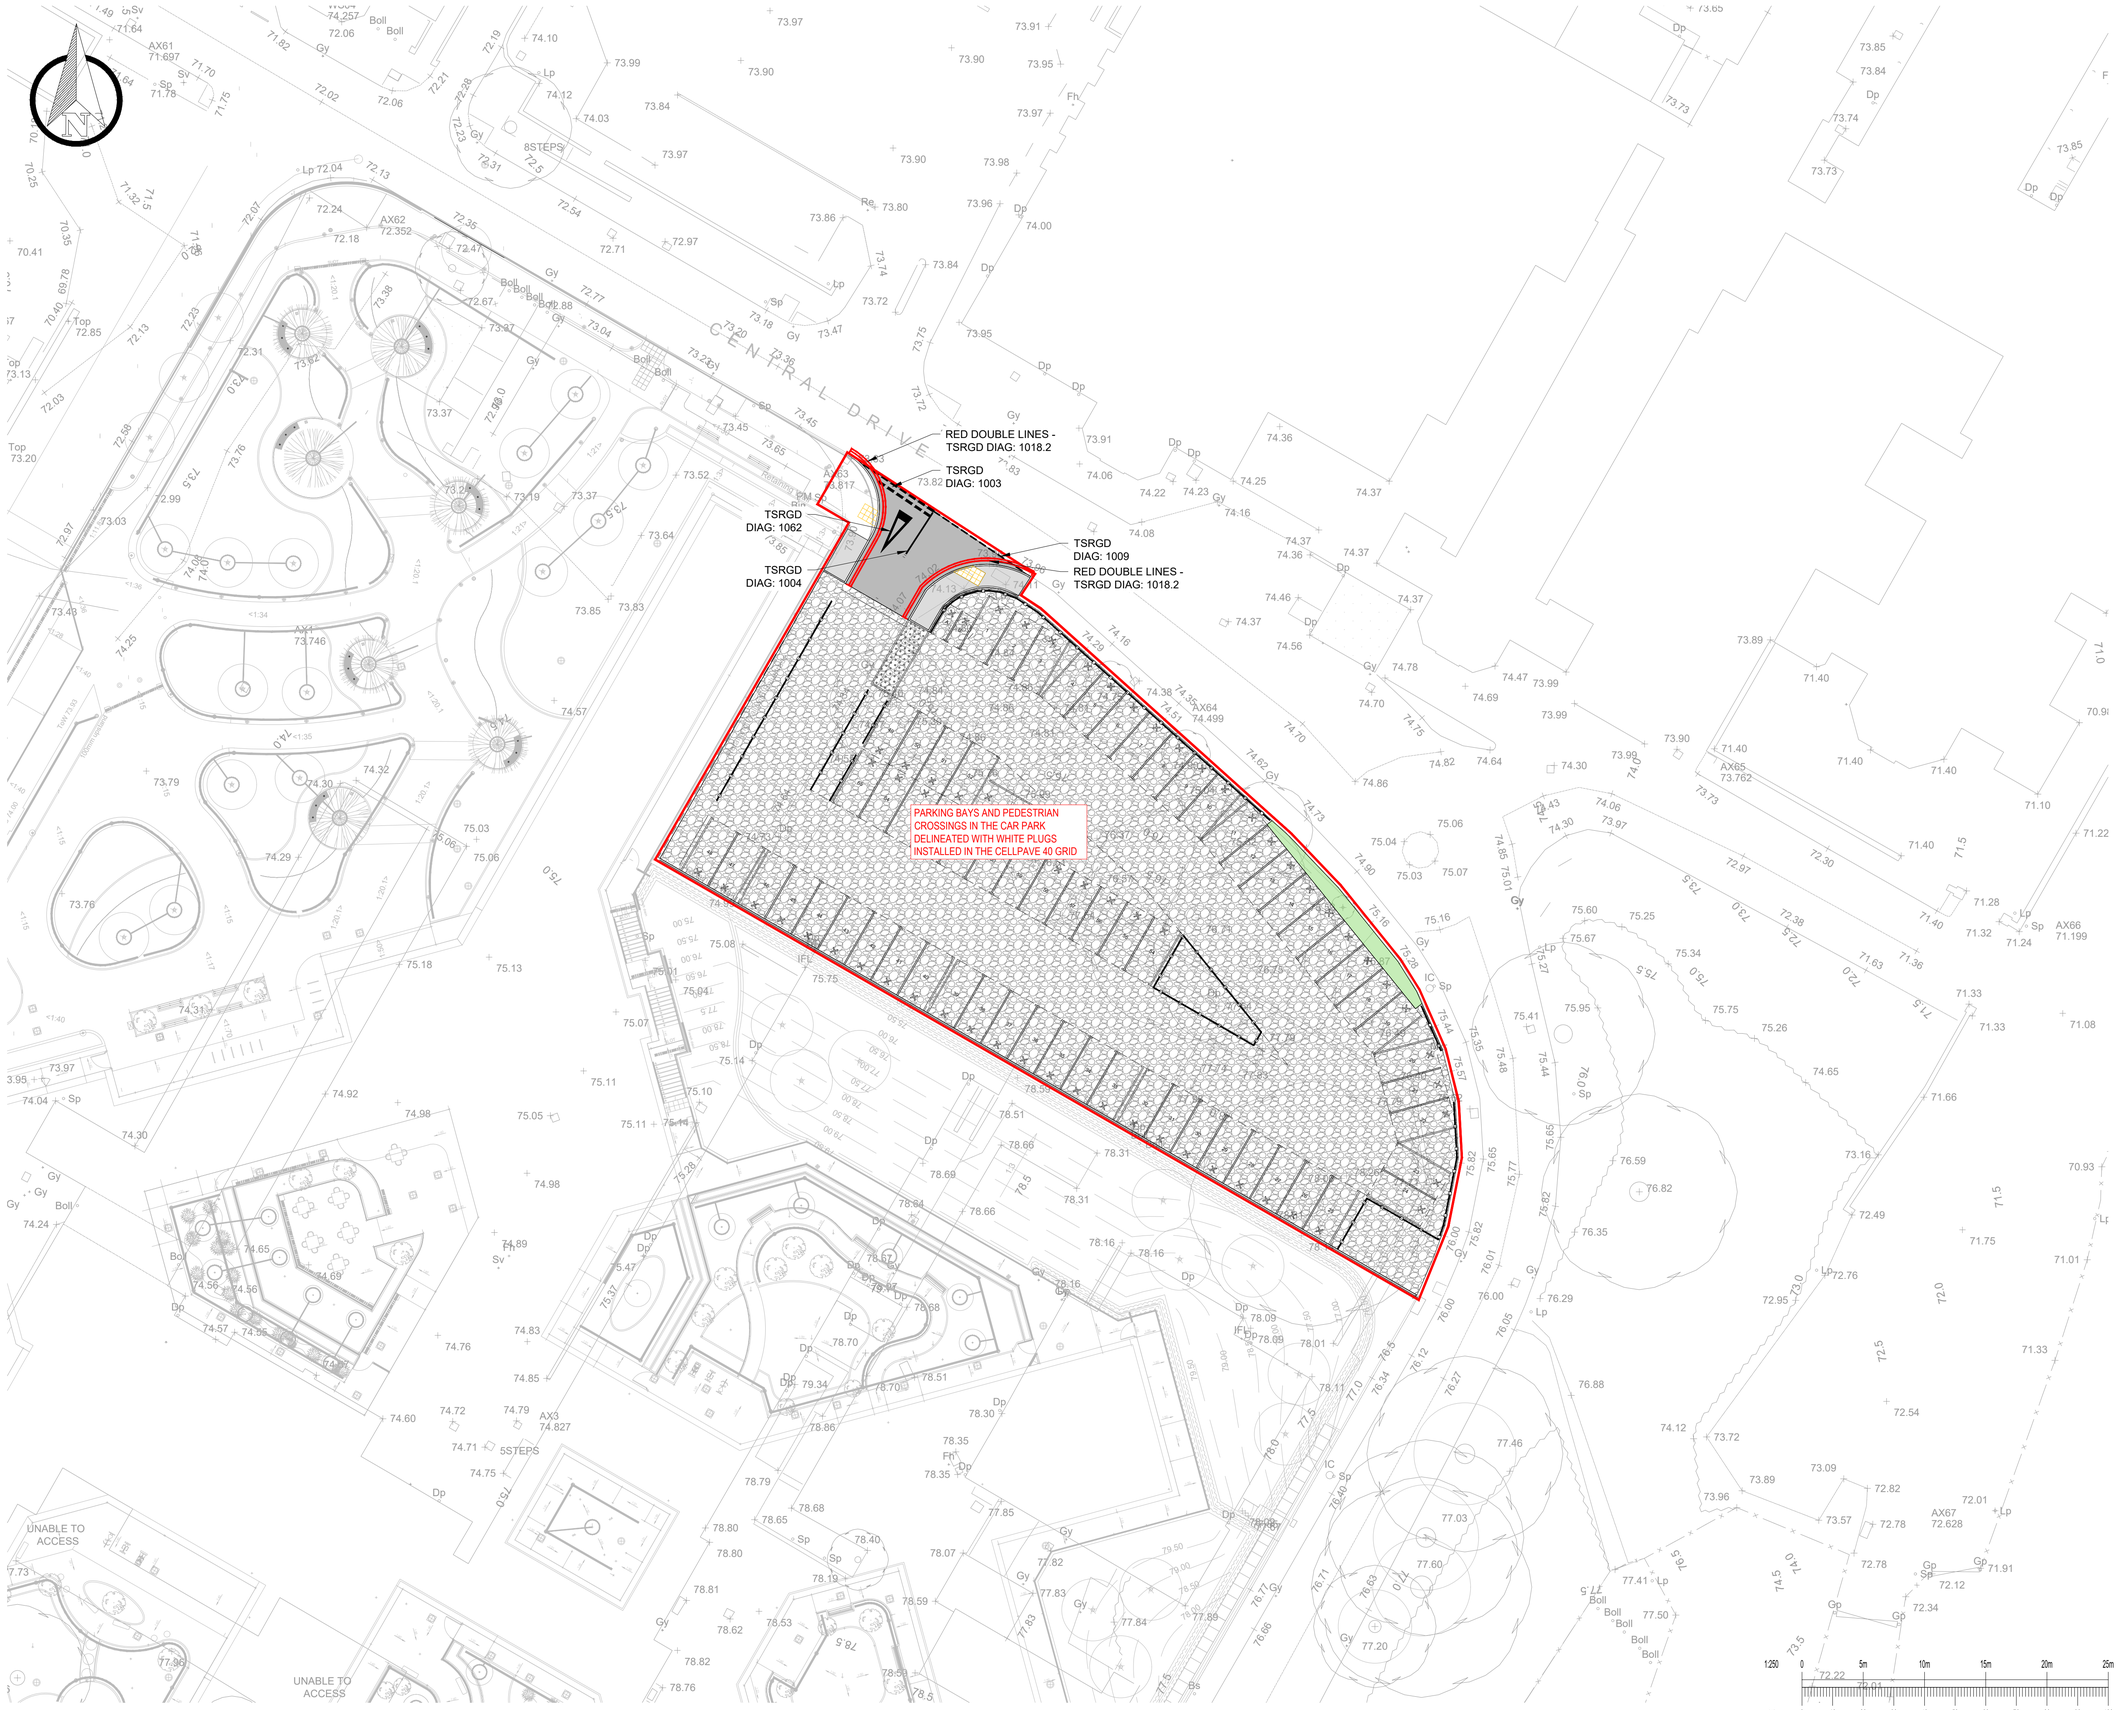


GENERAL NOTES:

1. THIS DRAWING IS TO BE READ IN CONJUNCTION WITH ALL RELEVANT ARCHITECTS AND ENGINEERS DRAWINGS AND SPECIFICATIONS.
2. DO NOT SCALE THIS DRAWING. ANY AMBIGUITIES, OMISSIONS AND ERRORS ON DRAWINGS SHALL BE BROUGHT TO THE ENGINEERS ATTENTION IMMEDIATELY. ALL DIMENSIONS MUST BE CHECKED / VERIFIED ON SITE.
3. ALL DIMENSIONS ARE IN METRES UNLESS NOTED OTHERWISE.
4. FOR GENERAL NOTES REFER TO DRAWING.

KEY

- SITE BOUNDARY
- PROPOSED BLISTER TACTILE PAVING
- PROPOSED CARRIAGEWAY
- PROPOSED PERMEABLE SURFACING
- PROPOSED FOOTWAY
- PROPOSED LANDSCAPING
- PROPOSED KNEE RAIL FENCE

Rev:	Description:	Date:	By:	Chkd:
P01	FIRST ISSUE	27/01/26	KS	HS

Curtins
Merchant Exchange 17-19 Whitworth Street West Manchester M1 5WG
0161 236 2394
manchester@curtins.com
www.curtins.com
Civils & Structures • Transport Planning • Environmental • Infrastructure • Geotechnical • Conservation & Heritage • Principal Designer
Birmingham • Bristol • Cambridge • Cardiff • Douglas • Dublin • Edinburgh • Glasgow • Kendal • Leeds • Liverpool • London • Manchester • Nottingham

Status: SUITABLE FOR INFORMATION — S2

Project: NMGH - WP14 TEMPORARY CARPARK

Drg Title: ROAD MARKINGS

Drawn By	Designed By	Checked By
KS	JC	HS
	Date: 27/01/2026	Scales @ A1: 1:250

Project No - Originator - Function - Spatial - Form - Discipline - Number: 075805 - CUR - WP14 - XX - D - C - 95004

Revision: P01

1:250 0 5m 10m 15m 20m 25m
1:1 0 10 20 30 40 50 60 70 80 90 100

\\ma-fs-1\Projects\075001 - 075500\075805.701 - NMGH Enabling Works 2023\S1 - WP14 Temporary Car Park\04-Production\4A-Models-Drawings\CAD\SZ\