
N

0 50m

SCALE 1:1250

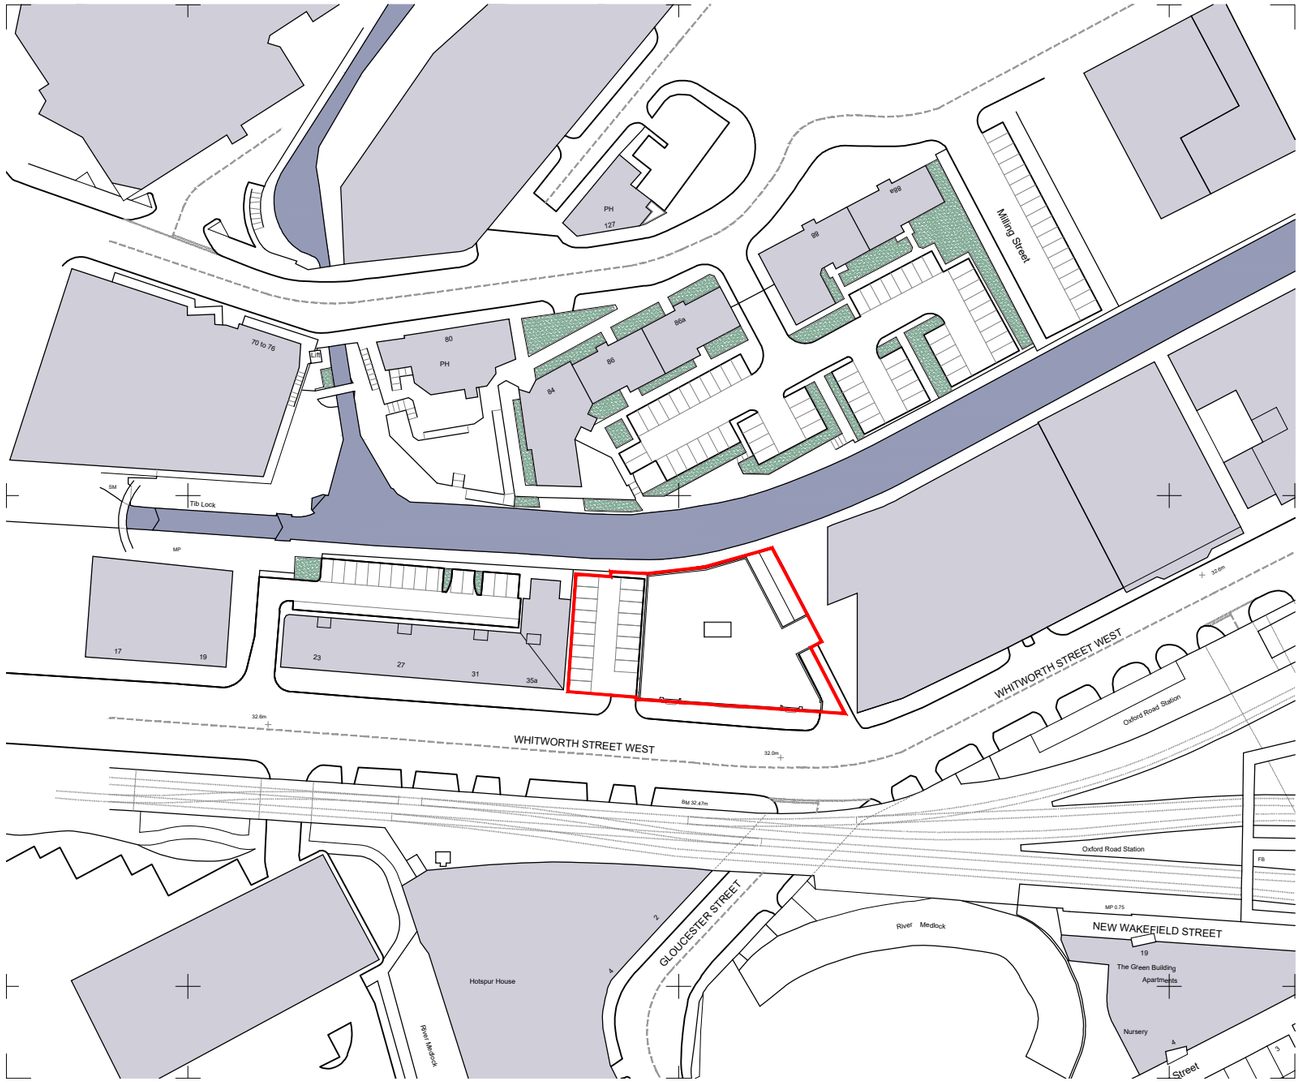

A	FIRST ISSUE	DR	27.10.20
REV	DESCRIPTION	BY	DATE

HOWARD & SEDDON A.R.I.B.A.
CHARTERED ARCHITECTS
64 WASHWAY ROAD
SALE, CHESHIRE, M33 7RE
TEL NO. 0161 - 973 8296
FAX NO. 0161 - 962 3485
E-MAIL : ADMIN@HOWARDANDSEDDON.CO.UK

PROJECT
PROPOSED DEVELOPMENT
BARCLAY HOUSE
WHITWORTH ST. WEST, MANCHESTER

CLIENT

TITLE
LOCATION PLAN

DRAWN D.ROJO

DATE 11.11.2020

SCALE 1:1,250(A3)

DRG No. 12,982

AMENDMENT M00 A