





Internally Illuminated letters:
See page 2

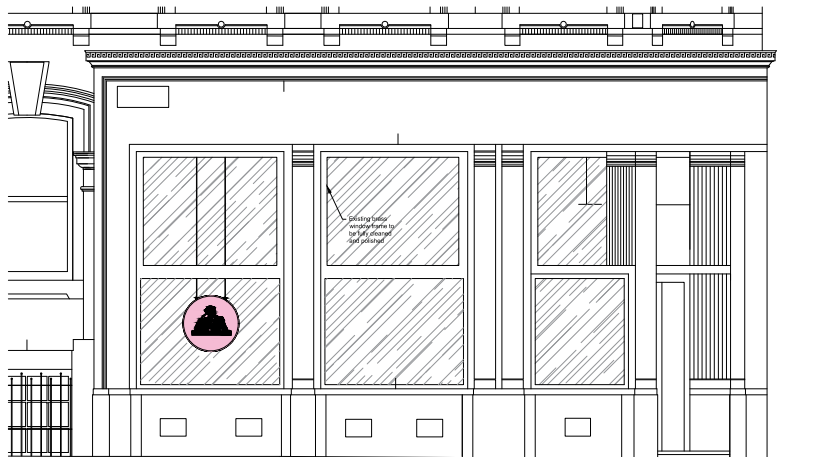

2No Suspended Sign's:
see page 5

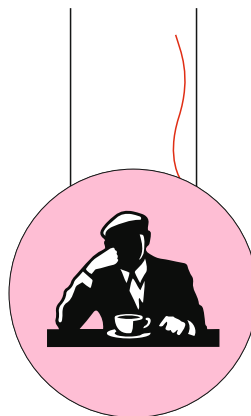

Zillwoods Ltd., Zillwoods House, Second Avenue, Southampton, SO15 0LP
Tel: 023 8071 4900 Web: zillwoods.co.uk Email: team@zillwoods.co.uk

CLIENT: Joe & The Juice
PROJECT: Mosley St
ADDRESS:



DRAWN BY: Nathan

REV:	BY:	DATE:	DETAILS:
R00	NH	03.11.25	Initial proposal
R01	...		...
R02	...		...
R03	...		...
R04	...		...
R05	...		...


Z:\Jobs\Misc\Joe & The Juice
Mosley Street

© THIS DRAWING/DESIGN IS COPYRIGHTED & IS THE PROPERTY OF ZILLWOODS SIGNS LTD. IT IS FOR USE BETWEEN THEMSELVES & CLIENT. ANY REPRODUCTION WITHOUT WRITTEN CONSENT IS STRICTLY PROHIBITED.
ALL DIMENSIONS ARE SHOWN IN MILLIMETRES (MM) ALL SIZES ARE WRITTEN (WxHxD).
DO NOT SCALE FROM DRAWING.
ALL COLOURS SHOWN ARE INDICATIVE AND MAY NOT BE EXACT MATCH OF FINAL PRODUCTION

Internally Illuminated letters:

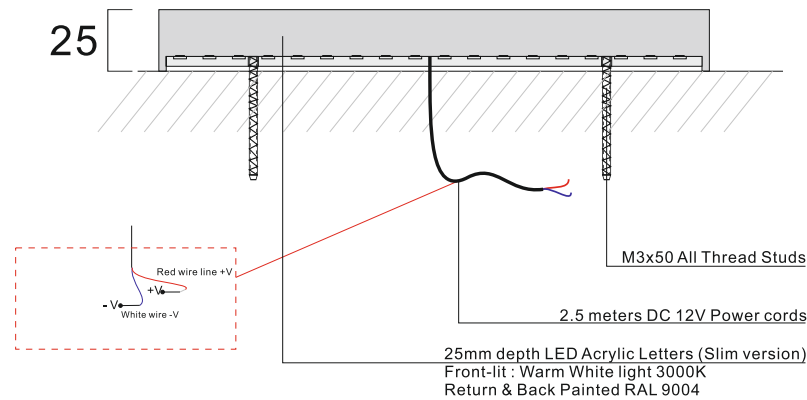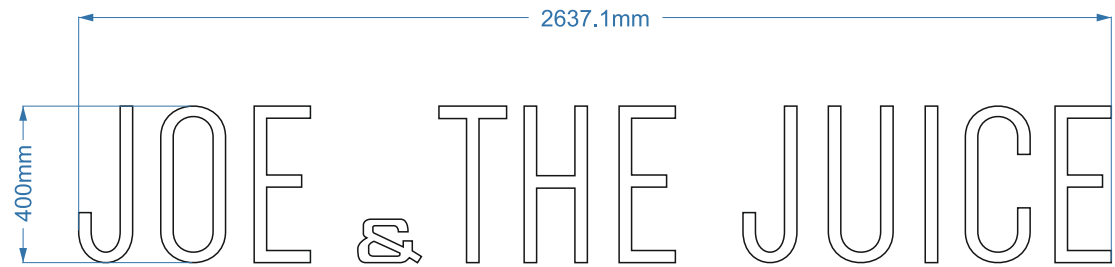

2No Rimless Suspended sign's:

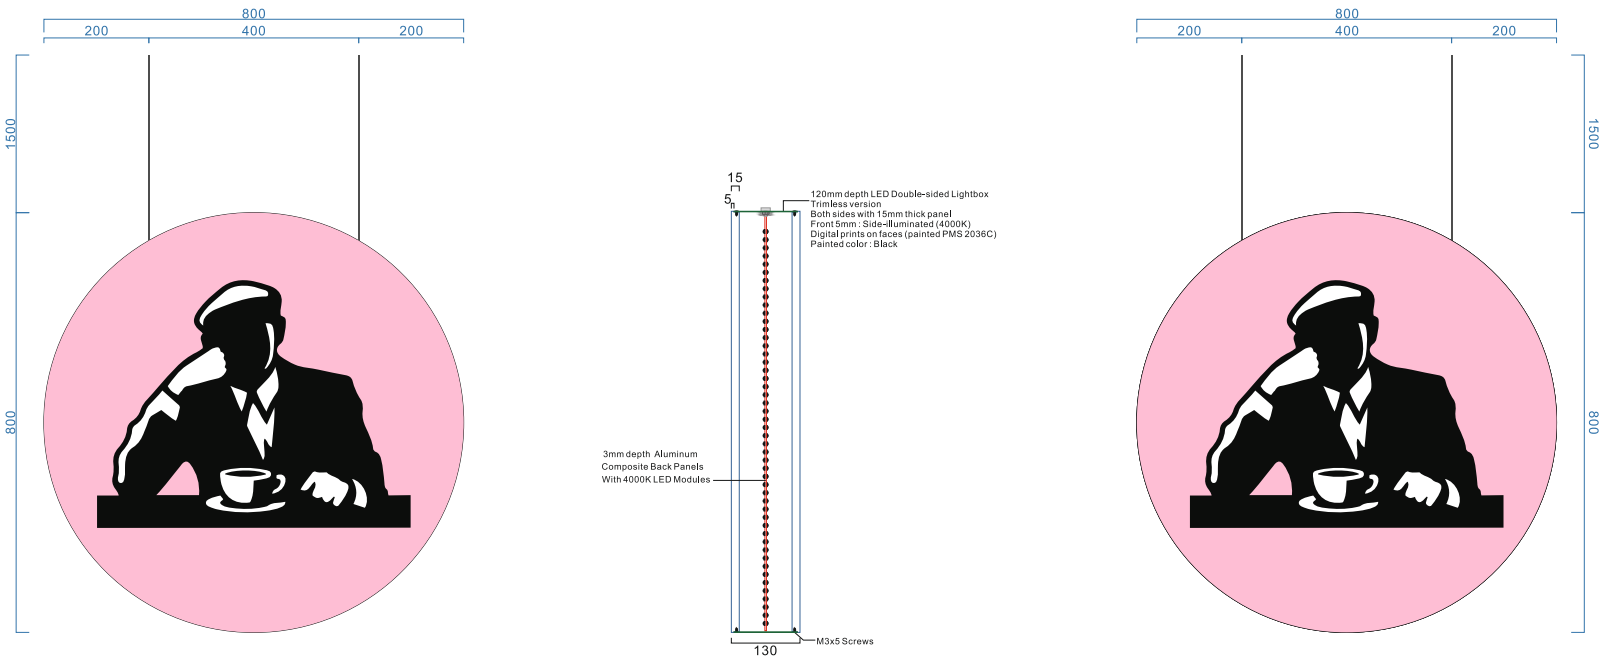

Zillwoods Ltd., Zillwoods House, Second Avenue, Southampton, SO15 0LP
Tel: 023 8071 4900 Web: zillwoods.co.uk Email: team@zillwoods.co.uk

CLIENT: Joe & The Juice
PROJECT: Mosley St
ADDRESS:
DRAWN BY: Nathan

REV:	BY:	DATE:	DETAILS:
R00	NH	03.11.25	Initial proposal
R01	...		...
R02	...		...
R03	...		...
R04	...		...
R05	...		...

Z:\Jobs\Misc\Joe & The Juice
Mosley Street

© THIS DRAWING/DESIGN IS COPYRIGHTED & IS THE PROPERTY OF ZILLWOODS SIGNS LTD. IT IS FOR USE BETWEEN THEMSELVES & CLIENT. ANY REPRODUCTION WITHOUT WRITTEN CONSENT IS STRICTLY PROHIBITED.
ALL DIMENSIONS ARE SHOWN IN MILLIMETRES (MM) ALL SIZES ARE WRITTEN (WxHxD).
DO NOT SCALE FROM DRAWING.
ALL COLOURS SHOWN ARE INDICATIVE AND MAY NOT BE EXACT MATCH OF FINAL PRODUCTION