


CASSETTE INFORMATION

- (A) 1.5mm THICK GALVANISED STEEL PERFORATED LINER TRAY POLYESTER WHITE, (INTERNAL FINISH) EACH CASSETTE CONSISTS OF 4 No. TRAYS 600mm (700mm INC WRAPAROUND).
- (B) 350mm THICK MINERAL WOOL INSULATION SLAB 30kg/m³ WEIGHT
- (C) 350mm, 1.5mm THICK THERMO-PURLINS @ 600mm c/c
- (D) 22mm THICK SASMOX BOARD

- (E) RAINWATER NOISE BARRIER (TBC)
- (F) 1.2mm SARNAFIL MEMBRANE
- (G) 200mm THICK MINERAL WOOL INSULATION SLAB 40kg/m³ WEIGHT
- (H) 1.0mm STEEL LINER TRAY, FIXED INTO SIDEWALL OF TERMO-PURLIN WITH STAINLESS STEEL RIVETS

- (I) 10mm VOID
- (J) 150mm THICK MINERAL WOOL INSULATION SLAB 50kg/m³ WEIGHT
- (K) 100mm THICK MINERAL WOOL INSULATION SLAB 50kg/m³ WEIGHT

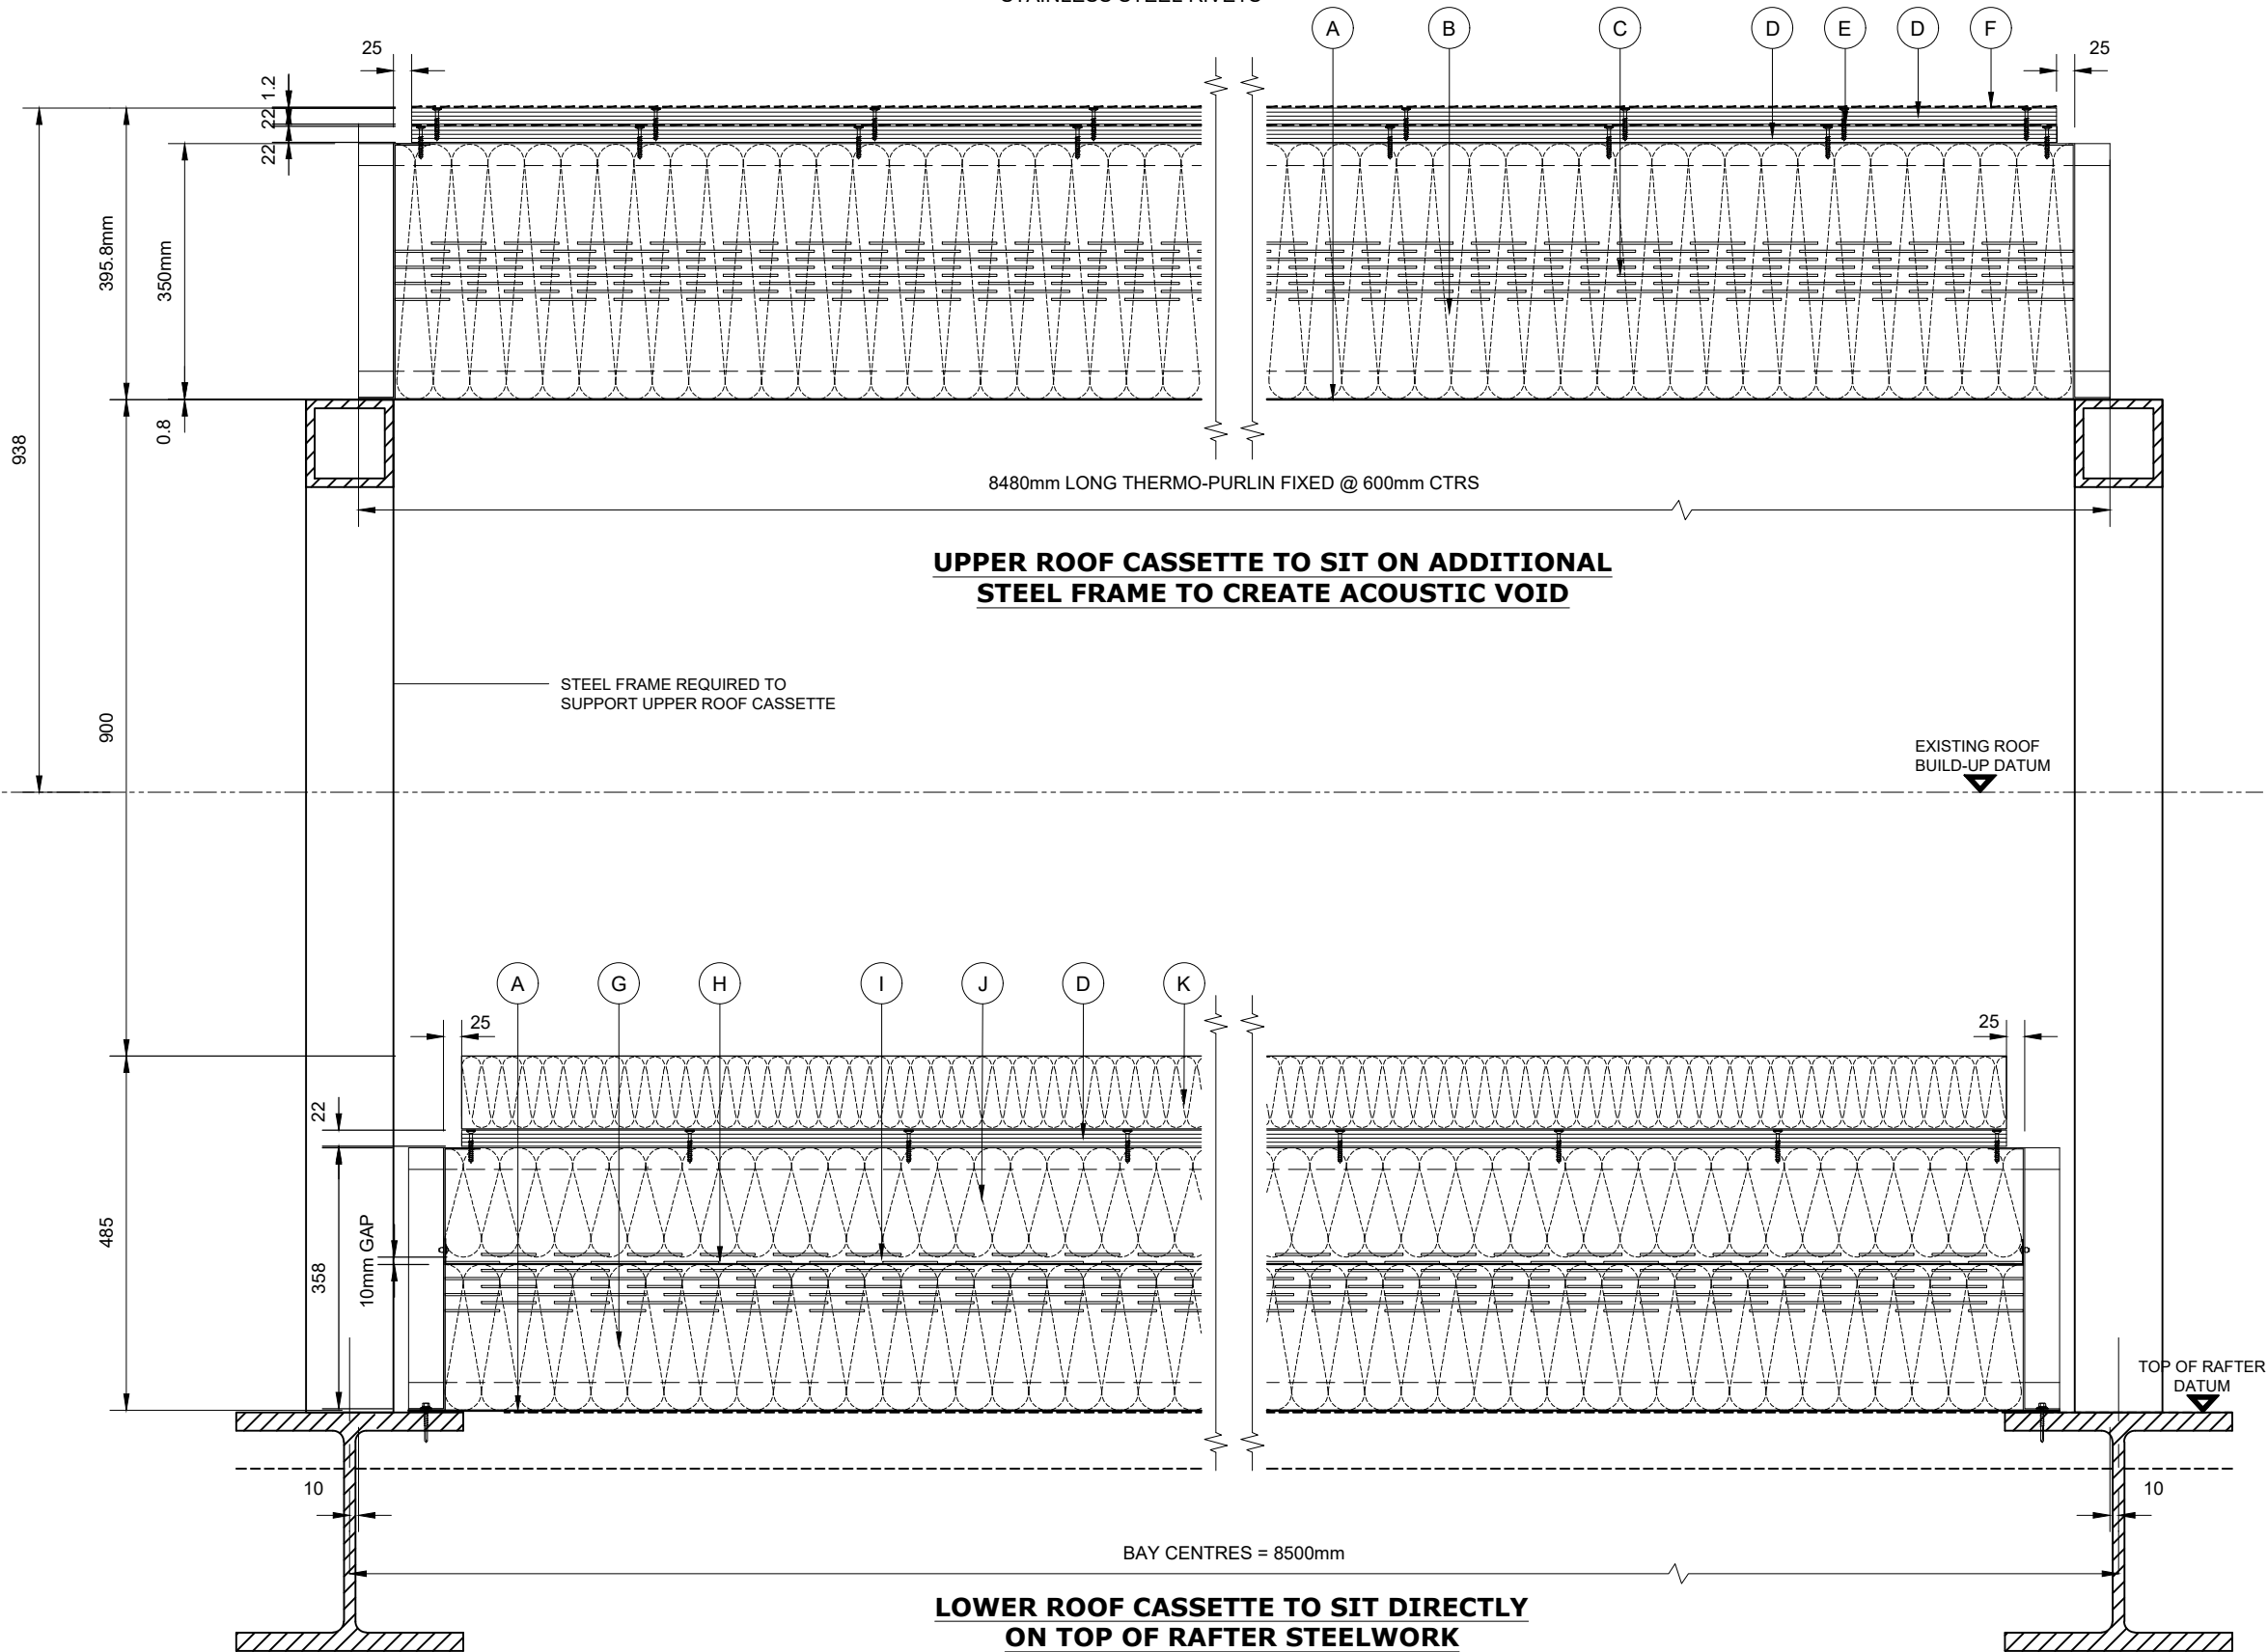

© COPYRIGHT PRATER LIMITED

NOTES:

ALL DIMENSIONS IN mm UNLESS NOTED OTHERWISE.
DO NOT SCALE FROM THIS DRAWING.
ALL DIMENSIONS TO BE VERIFIED ON SITE PRIOR TO COMMENCING WORKS.

FIXERS NOTE:-

ALL DISSIMILAR MATERIALS TO BE ISOLATED.

DO NOT CHANGE FIXING TYPES OR CENTRES WITHOUT PRIOR PERMISSION FROM THE DESIGN DEPARTMENT.

IF IN DOUBT - ASK!

P01 15/01/21 INFORMATION AP

Rev: Date: Description: By:

REVISIONS

PRATER
A Lindner Group Company

PRATER LIMITED
Perrywood Business Park
Honeycock Lane
Salfords Surrey RH1 5JQ
Tel: (01737) 772331
Fax: (01737) 766021
www.prater.co.uk

Project:
Project Bradford
Manchester

Client:
BAM Construction Ltd

Issue Status:
FOR REVIEW

Drawing Title:
Proposed Twin Roof Cassette Build-Up - Option B
Upper Cassette to Sit on Raised Steel Frame
Lower Cassette to Sit on Top Boom of Truss

Drawn: A.Pavitt Date: 15/01/21

Contract Number: EC20/004061 Scales: 1:10 @ A3

Drawing Number: BRA-PRA-ZZ-ZZ-DR-Y-21005 Rev: P01